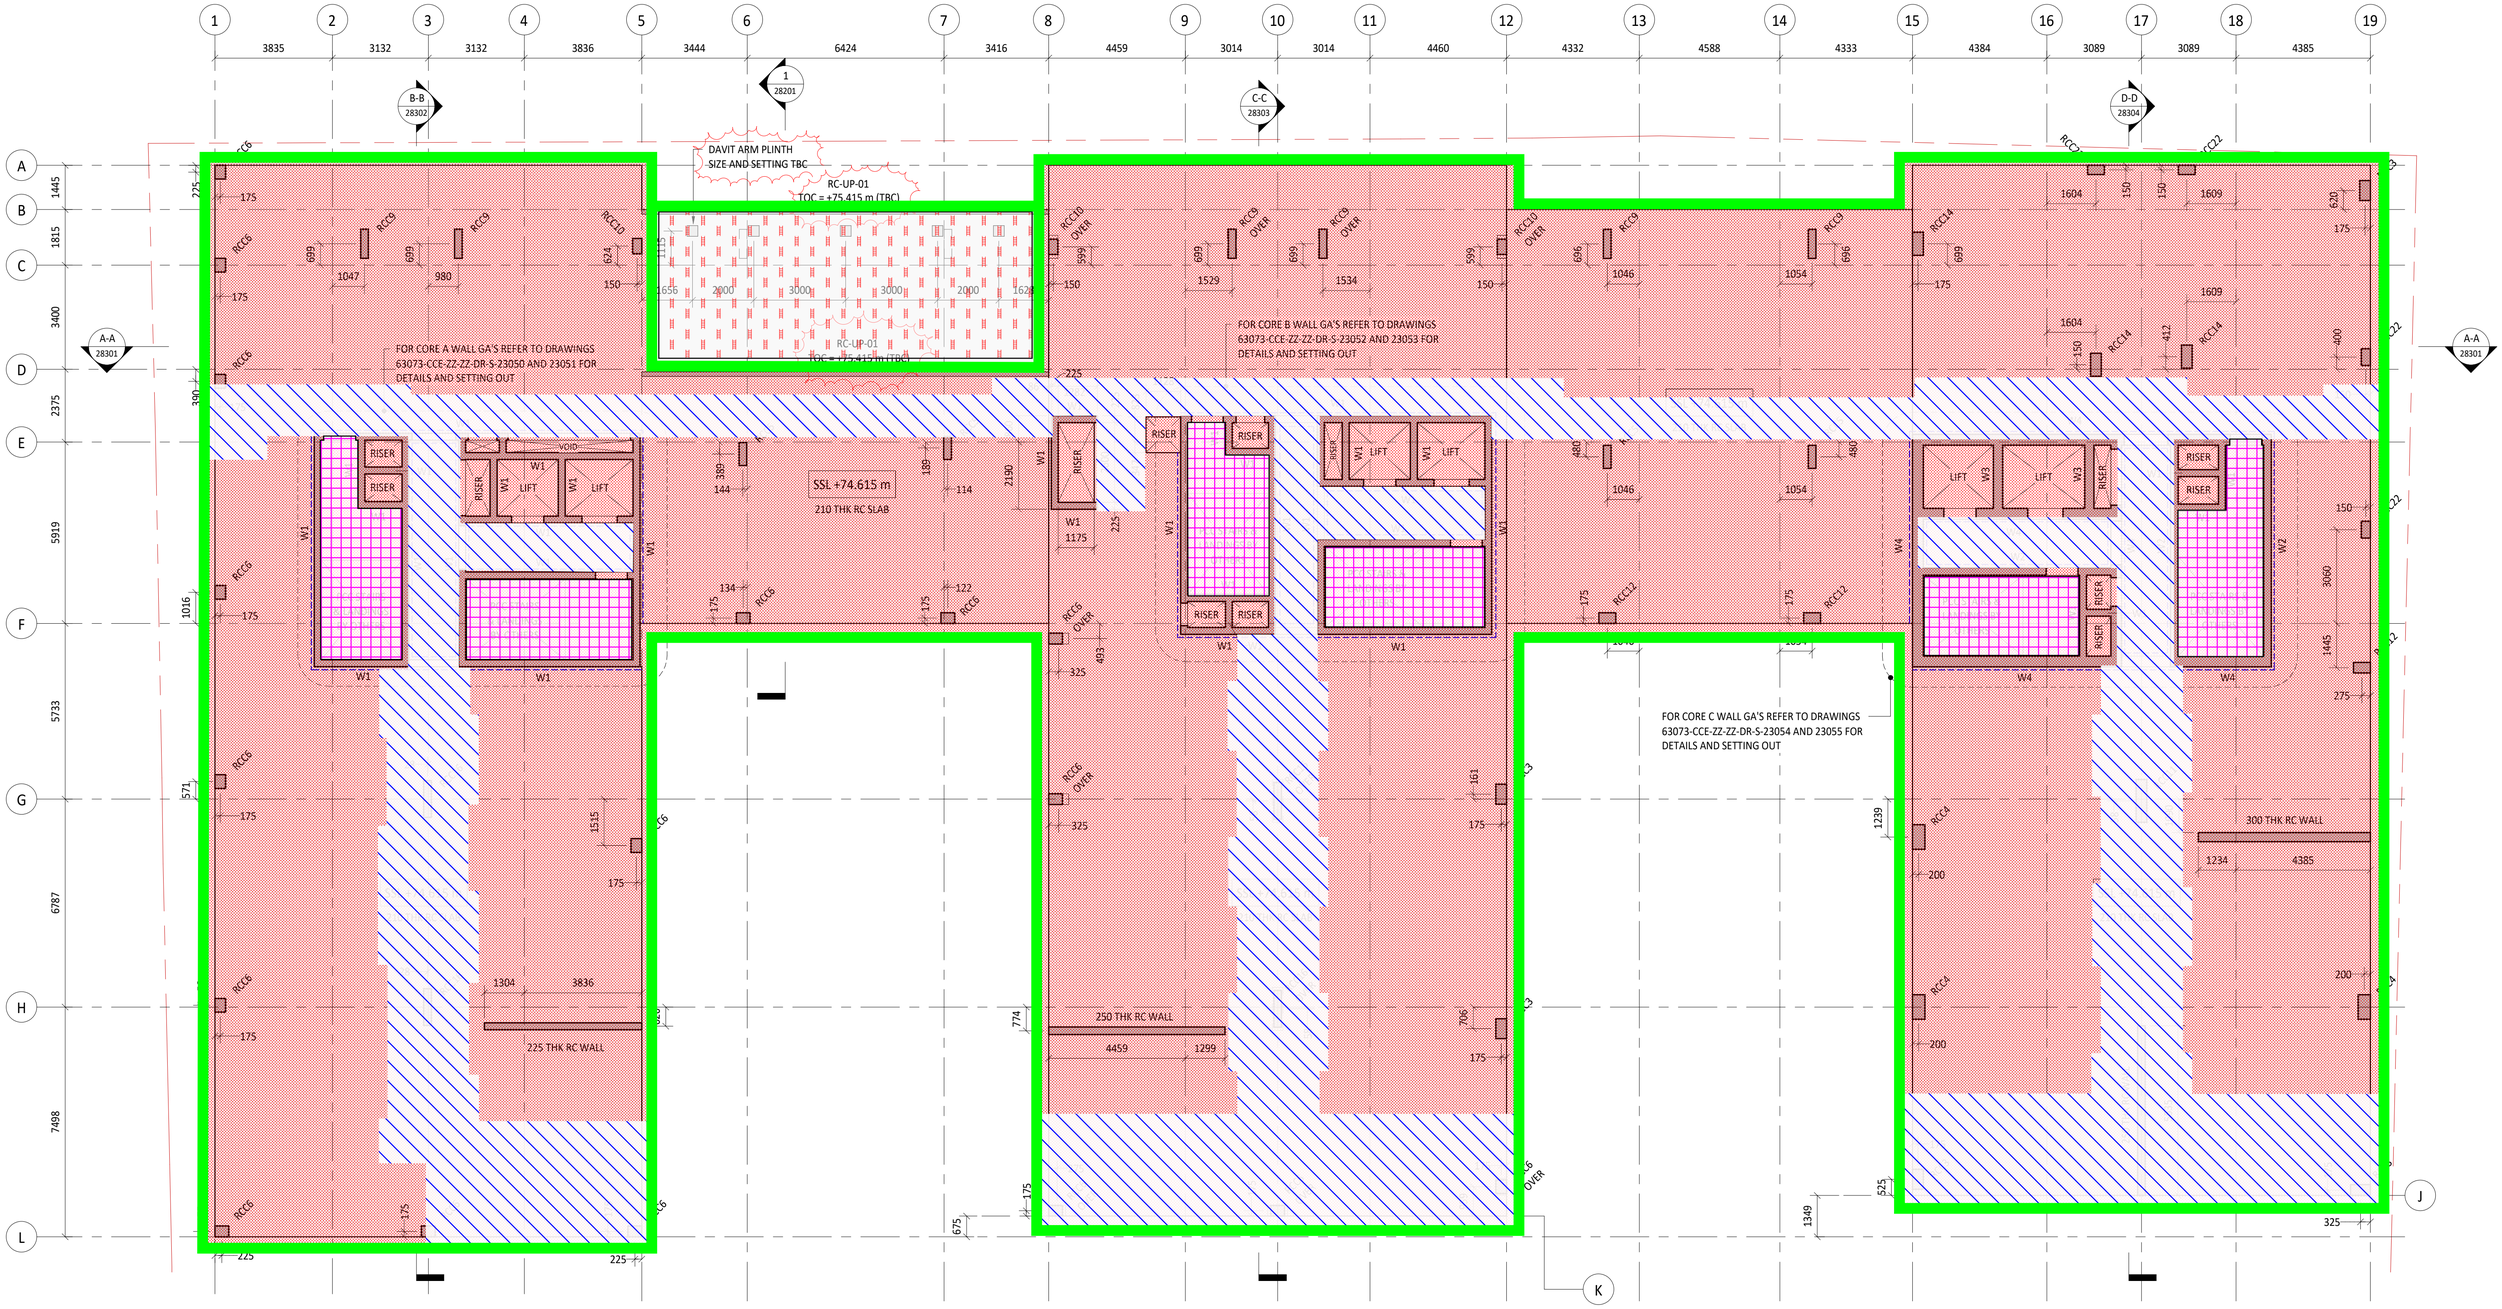

FACADE DL = 5 kN/m

NOTE:
THIS DRAWING HAS BEEN ISSUED FOR CONSTRUCTION FOR THE PURPOSE OF **COLUMN SETTING OUT ONLY**. ALL BWIC OPENINGS, UPSTANDS SETTING OUT IN ABEYANCE

TYPICAL FLOOR	DL = 0.9 KPa LL = 1.5 KPa	RESIDENT/AMENITY	DL = 0.5 KPa LL = 4 KPa	ROOF LOADING (GREEN + BLUE)	DL = 1.1 KPa LL = 2.25 KPa	ROOF LOADING (STONE BAL)	DL = 1.15 KPa LL = 0.75 KPa
HALLWAY	DL = 0.5 KPa LL = 3 KPa	EXTERNAL (GROUND)	DL = 3.15 KPa LL = 5 KPa	ROOF LOADING (TYPICAL)	DL = 0.6 KPa LL = 0.75 KPa		
STAIRS	DL = 0.5 KPa LL = 4 KPa	PLANT ROOM 1	DL = 0.6 KPa LL = 5 KPa				
OFFICE LOADING	DL = 0.5 KPa LL = 2.5 KPa	PLANT ROOM 2	DL = 0.6 KPa LL = 7.5 KPa	ROOF LOADING (MID LEVEL)	DL = 2.8 KPa LL = 2.25 KPa	CONSTRUCTION	DL = 1.5 KPa LL = 0.75 KPa

PROJECT
iQ STUDENTS, ECHO STREET

TITLE
L11
LOADING PLAN

Civic Engineers
MANCHESTER Carver's Warehouse, 77 Dale St, Manchester, M1 2HG. Tel: 0161 228 6757
LONDON Reeds Wharf, 33 Mill Street, London SE1 2AX. Tel: 020 7253 2977
LEEDS 1 Saw Mill Street, Water Lane, Leeds, LS11 5WE. Tel: 0113 2025 130
GLASGOW 35 Virginia Street, Glasgow, G1 1TN. Tel: 0141 370 1829
www.civicengineers.com

CE PROJECT No.	SCALE @ A1	DATE CREATED	DRAWN	CHECKED
2925	1:100	JAN 05	NDM	DP

DRAWING STATUS: FOR INFORMATION
STATUS CODE: -
DRAWING No.: 63073-CCE-ZZ-ZZ-DR-S-23060
REV: P01