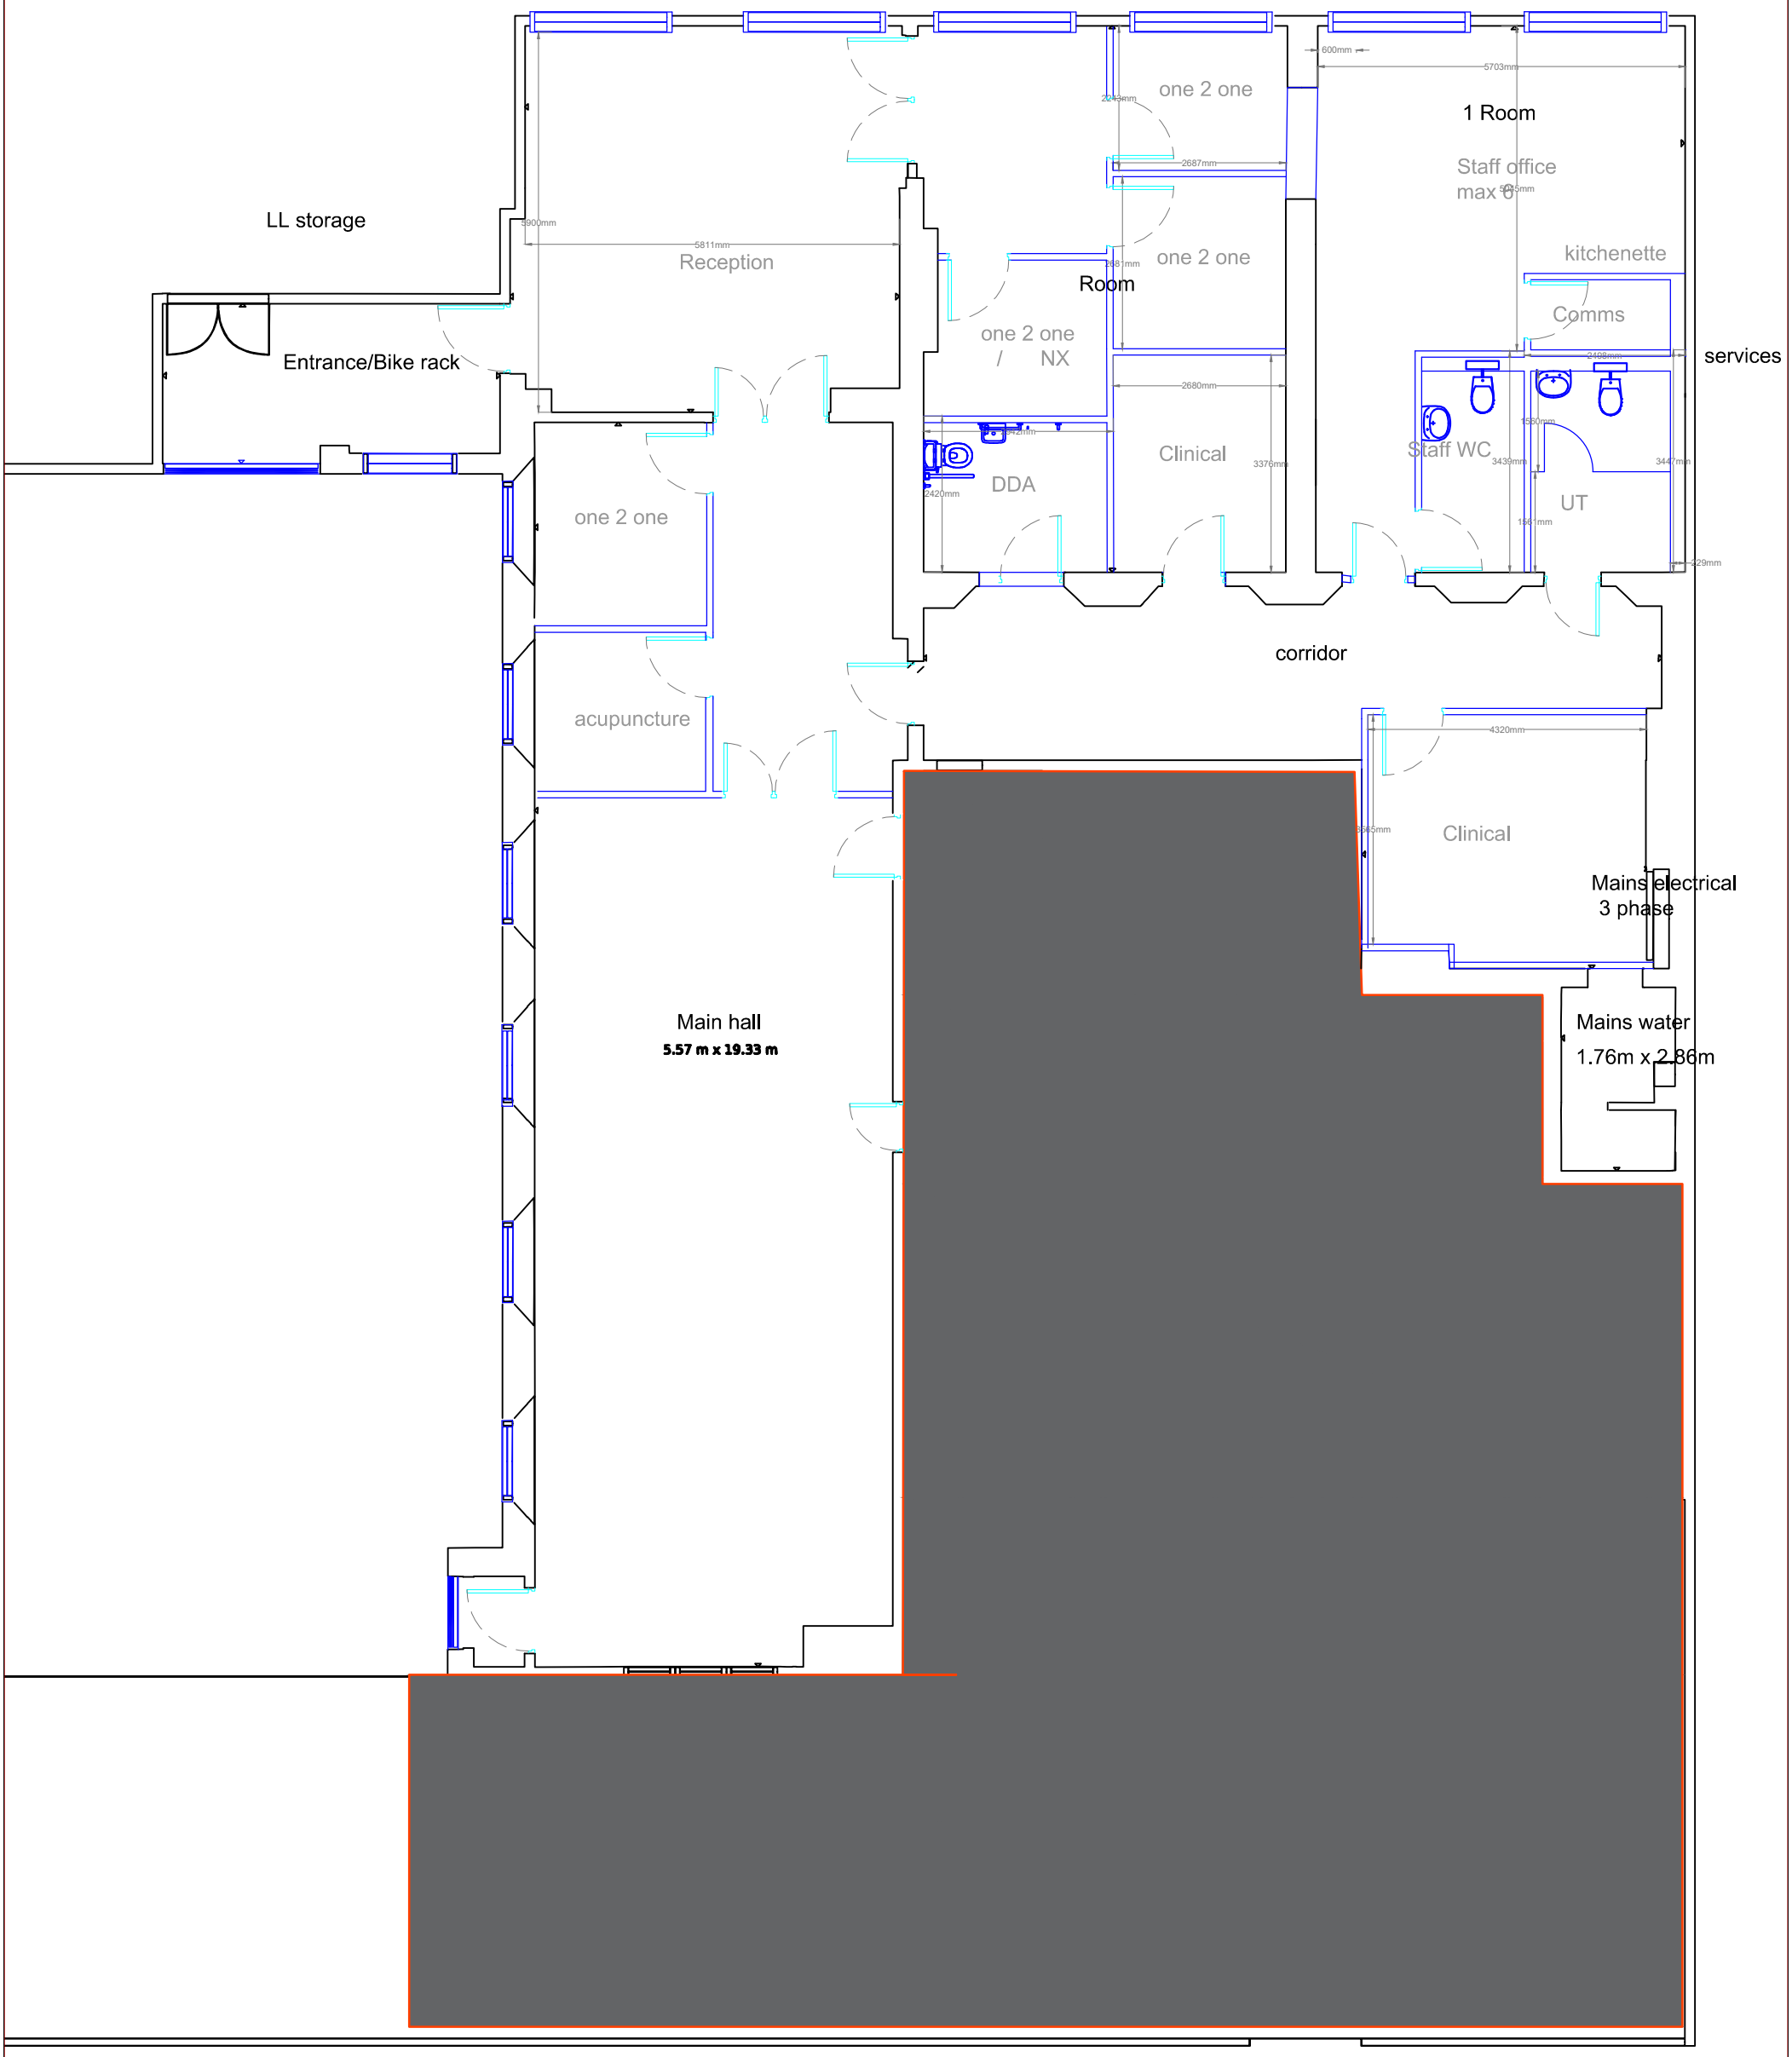


OR 1

Change Grow Live	
Site Address: **Resonance centre**	
Drawn by: **Andy Hills**	
Date: **20/12/23**	Scale: **1:100@A3**
Drawing/Page Number/Name: **02- proposed**	

Notes:

Windows replaced Like for like UPVC grey

Rover shutters/ repaired replaced

G18 FPS 30 doors with vision

Change Grow Live