Access

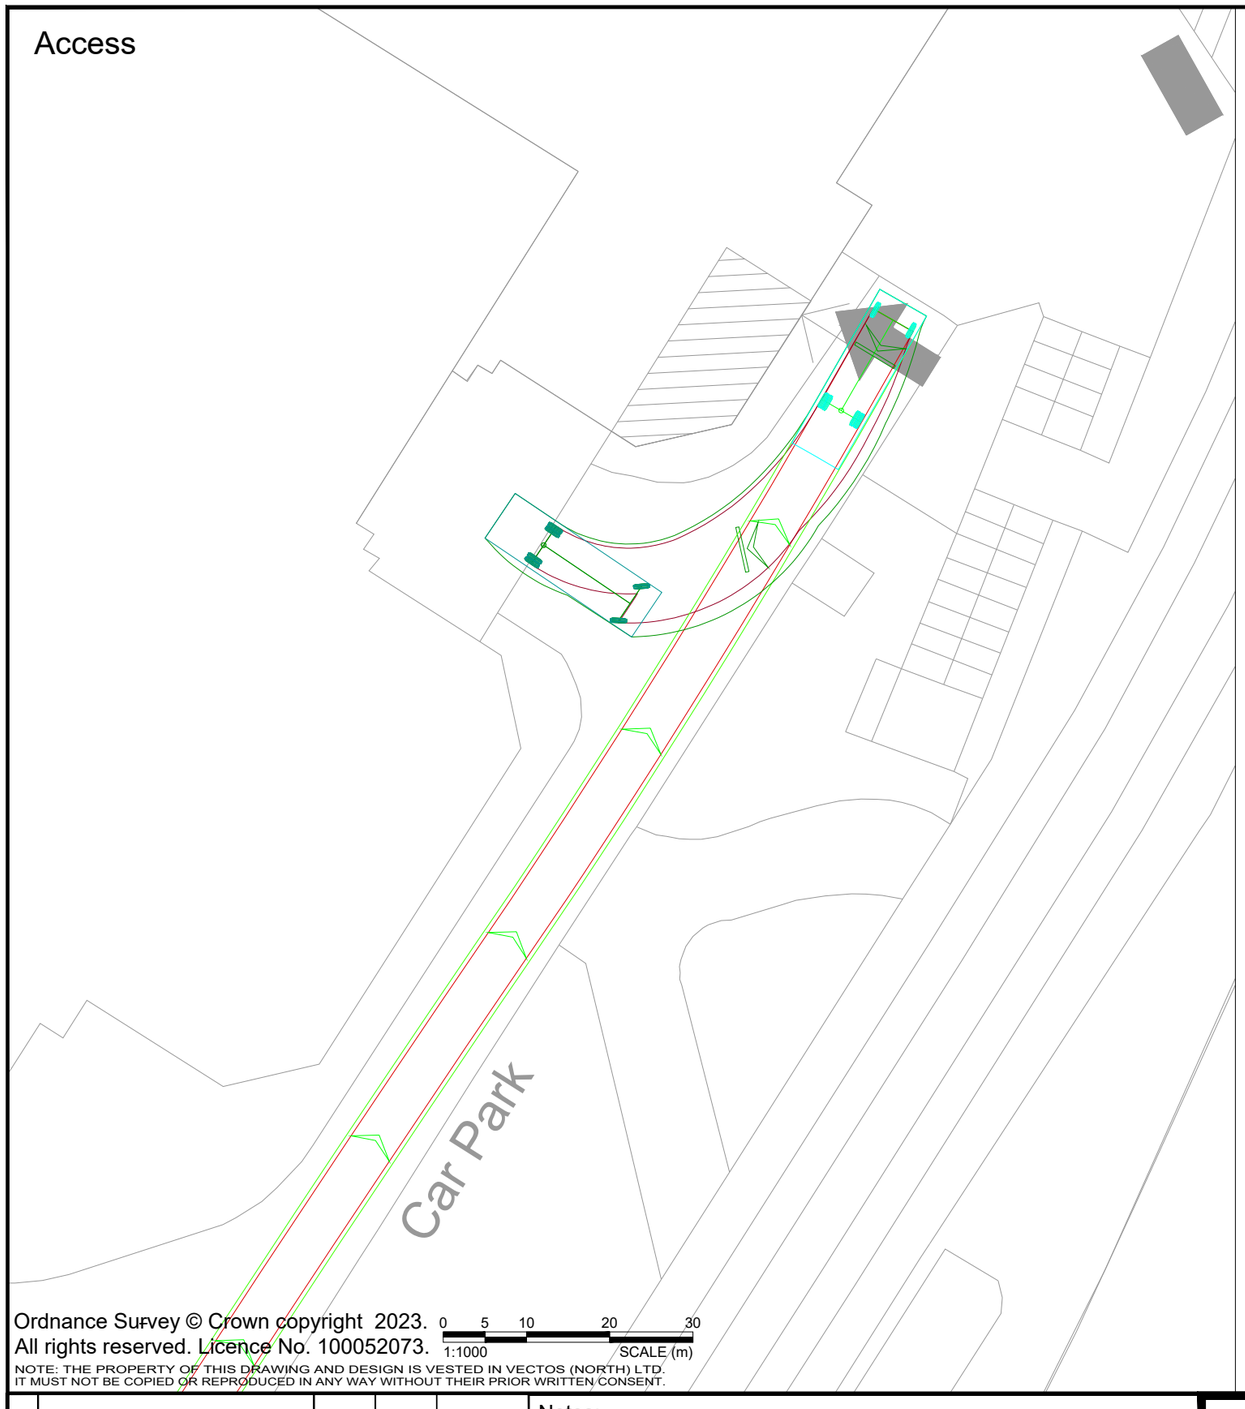

Egress

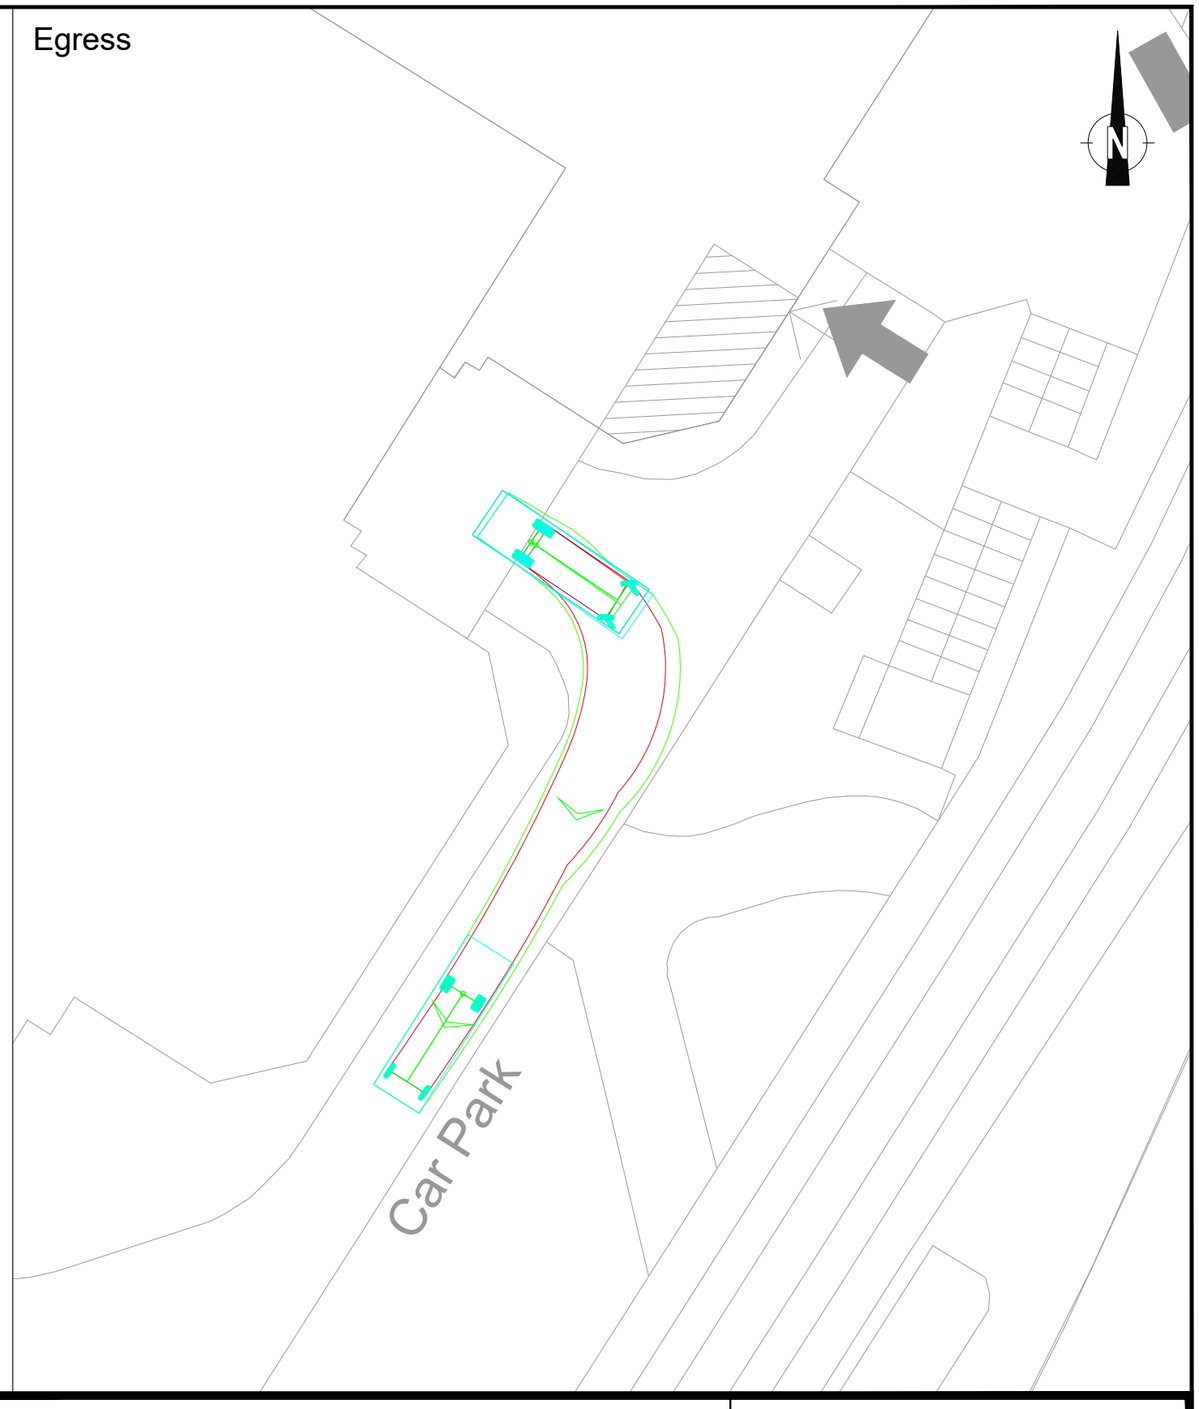

Ordnance Survey © Crown copyright 2023.
All rights reserved. Licence No. 100052073.

0 5 10 20 30
1:1000 SCALE (m)

NOTE: THE PROPERTY OF THIS DRAWING AND DESIGN IS VESTED IN VECTOS (NORTH) LTD.
IT MUST NOT BE COPIED OR REPRODUCED IN ANY WAY WITHOUT THEIR PRIOR WRITTEN CONSENT.

REV.	DETAILS	DRAWN	CHECKED	DATE

Notes:

1. This is not a construction drawing and is intended for illustrative purposes only.
2. White lining is indicative only.

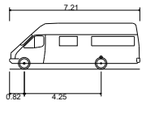

7.5t Panel Van	
Overall Length	7.210m
Overall Width	2.192m
Overall Body Height	2.544m
Min Body Ground Clearance	0.316m
Track Width	1.865m
Lock to lock time	4.00s
Kerb to Kerb Turning Radius	7.400m

Junctions

Swept Path Analysis
Access Strategy - Refuse Storage
7.5t Panel Van

Manchester Central

SLR
4th Floor Oxford Place, 61 Oxford Street, Manchester, M1 6EQ
0161 228 1008 www.slrconsulting.com

DRAWN:	CHECKED:	DATE:	SCALES:	DRAWING NUMBER:	REVISION:
CG	GD	12.12.23	1:250 at A3	VN232690_019	-