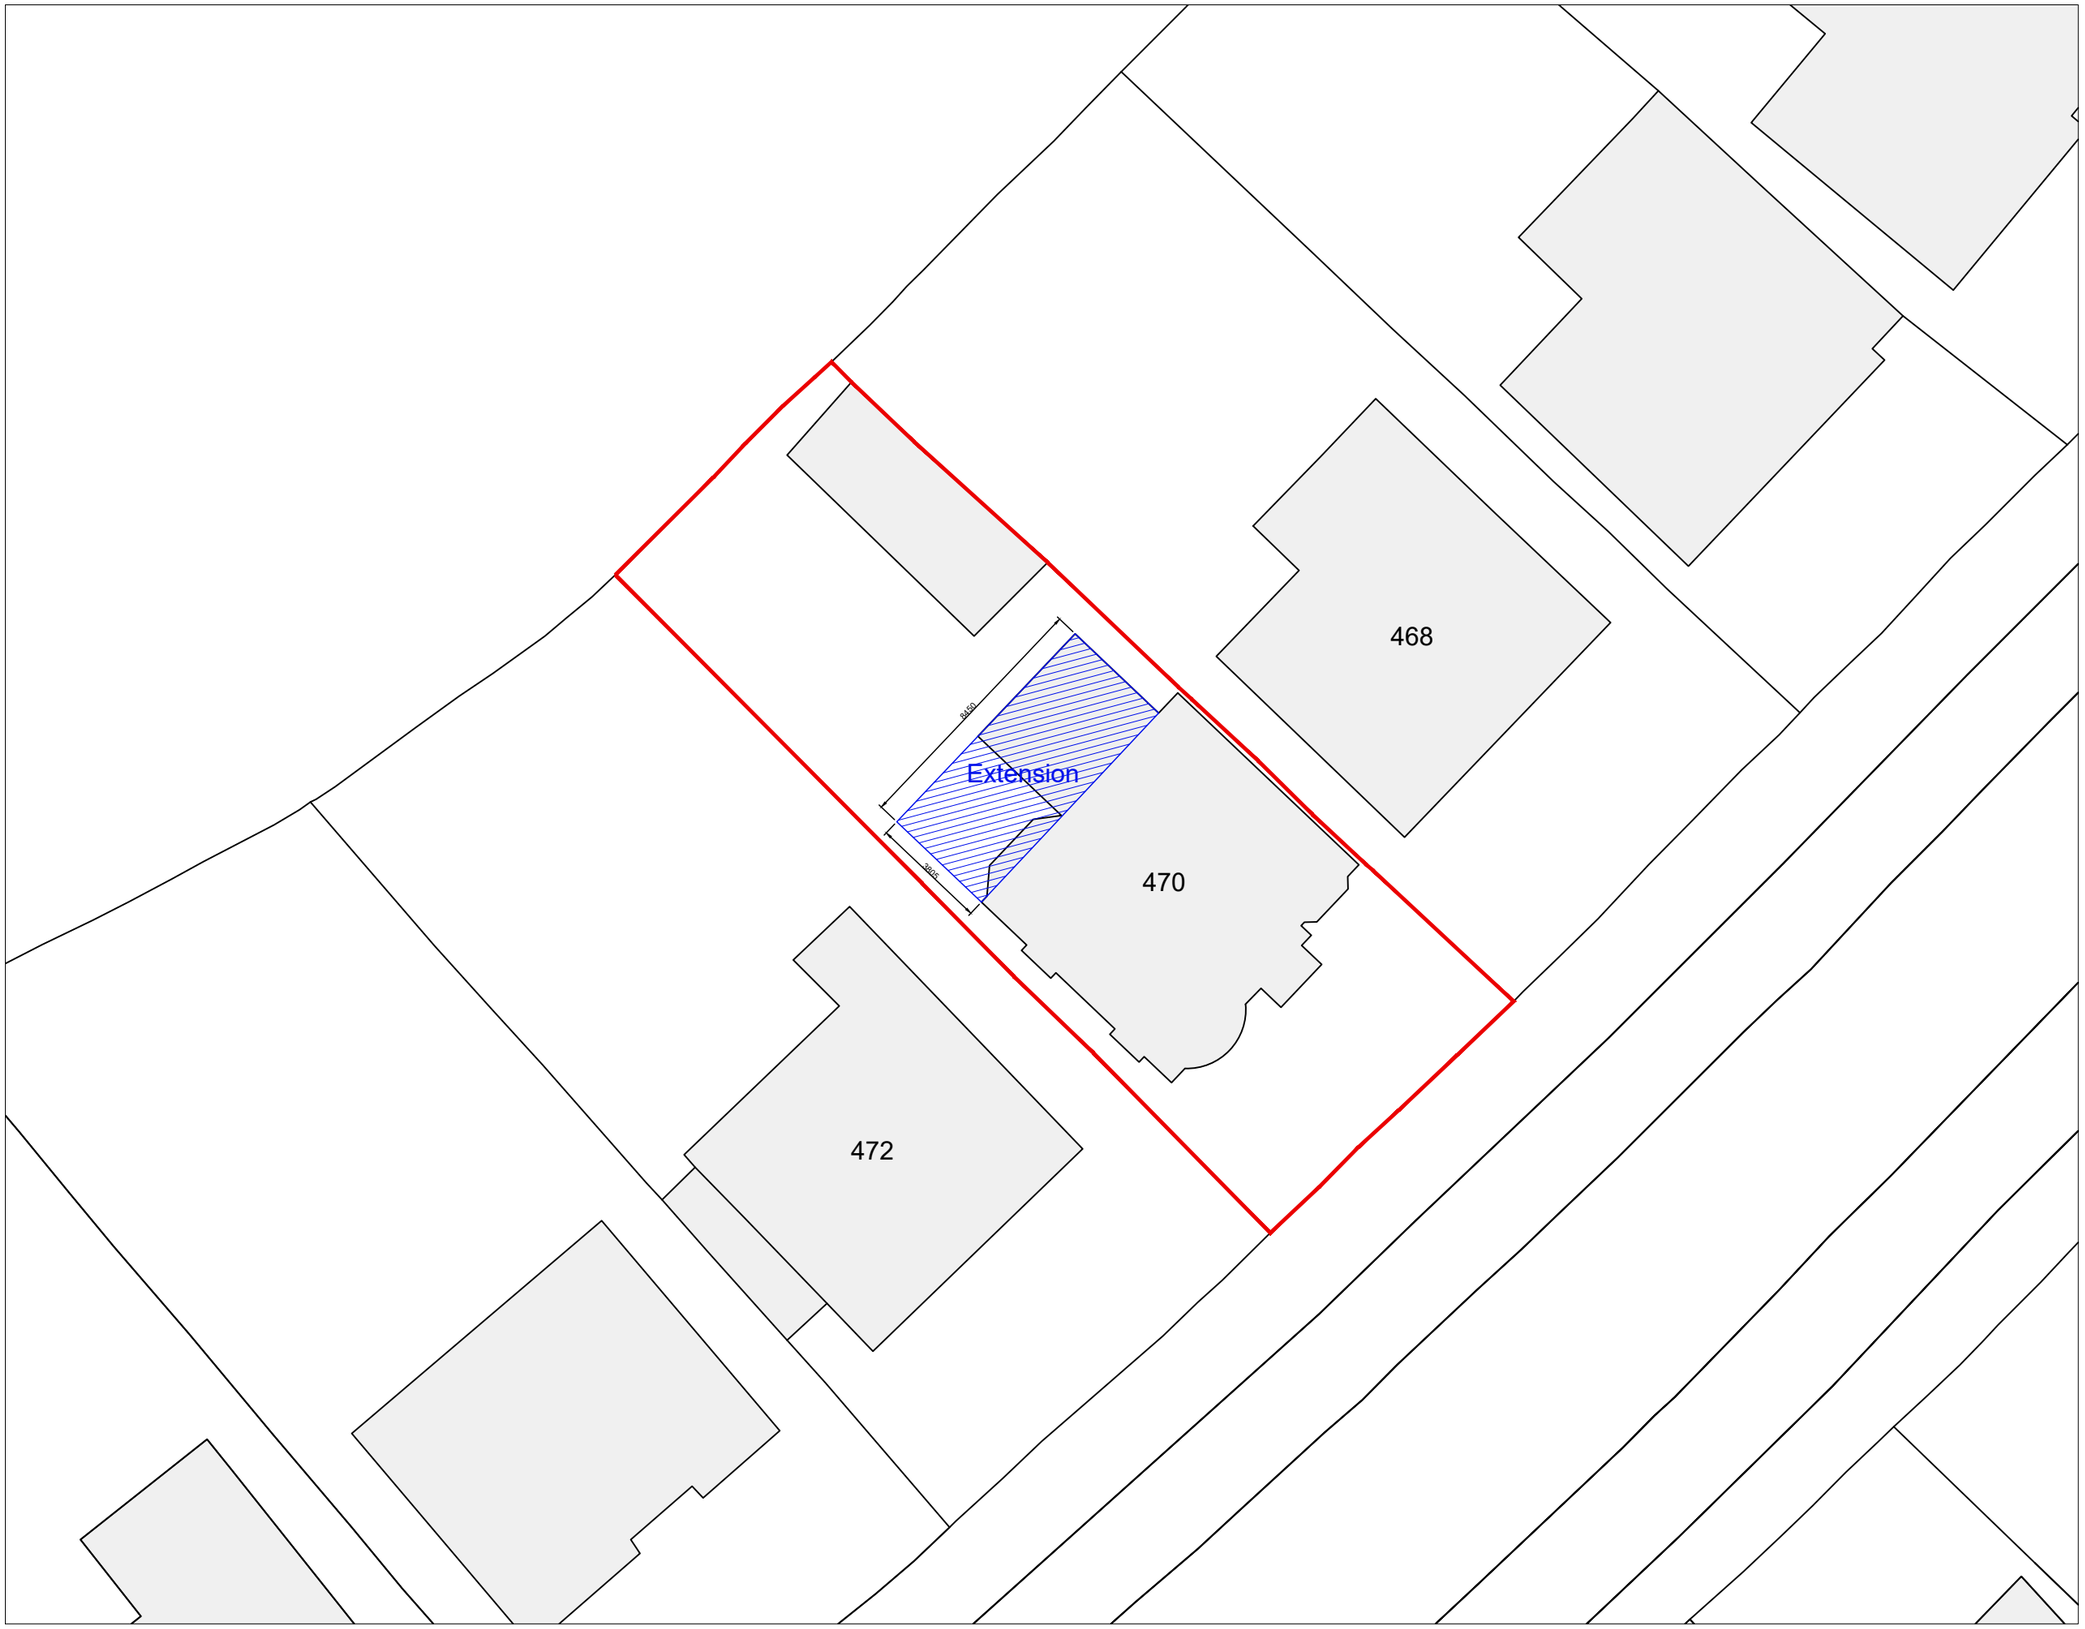

Issue:

PLANNING

Revision:

N

0mm 20mm 40mm

0m 4m 8m

SCALE BAR - 1:200

DSQUARE ARCHITECTS
61 Mosley Street, Manchester, M2 3HZ
0161 222 3734 | info@dsquare-architects.co.uk
www.dsquare-architects.co.uk

Client:
Messrs. Leek and Paterson

Site:
470 Parrs Wood Road
Manchester, M20 5QQ

Title:
Proposed Block Plan

Scale: 1:200 @ A3
Date: Sept. 2023
Drawn: DD

Drg. No. 2318-01
Rev. P1