


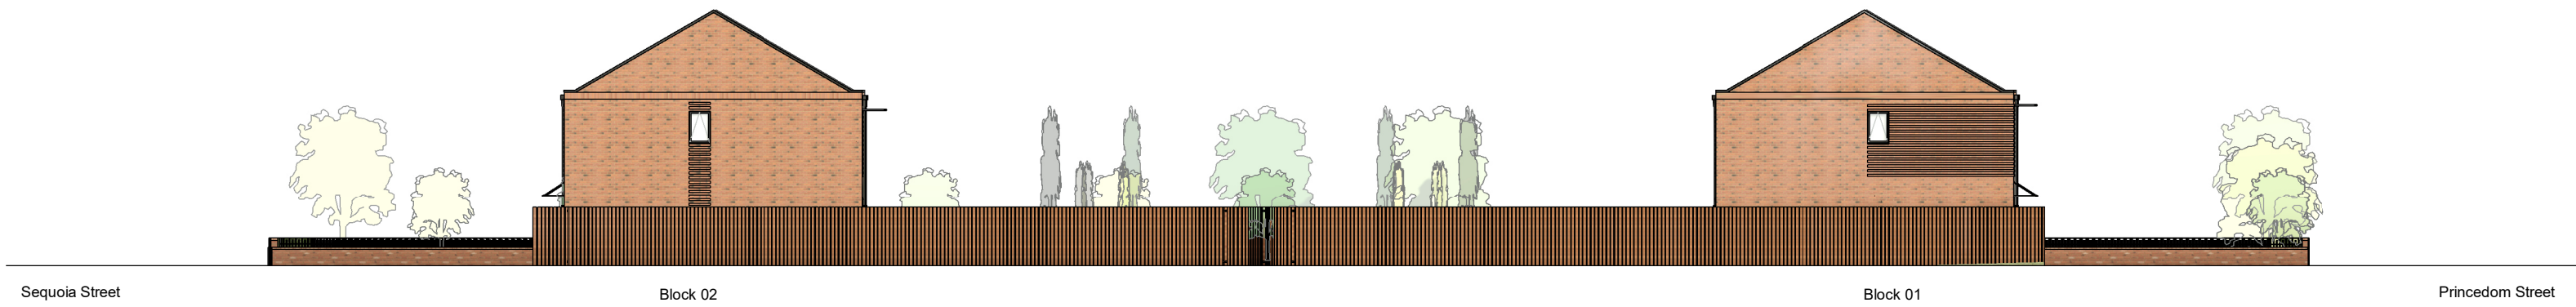


1 Street Elevation 1 - Princesdom Street
Scale @ 1 : 200



2 Street Elevation 2 - Princesdom Street
Scale @ 1 : 200



3 Street Elevation 3 - Jonas Street
Scale @ 1 : 200

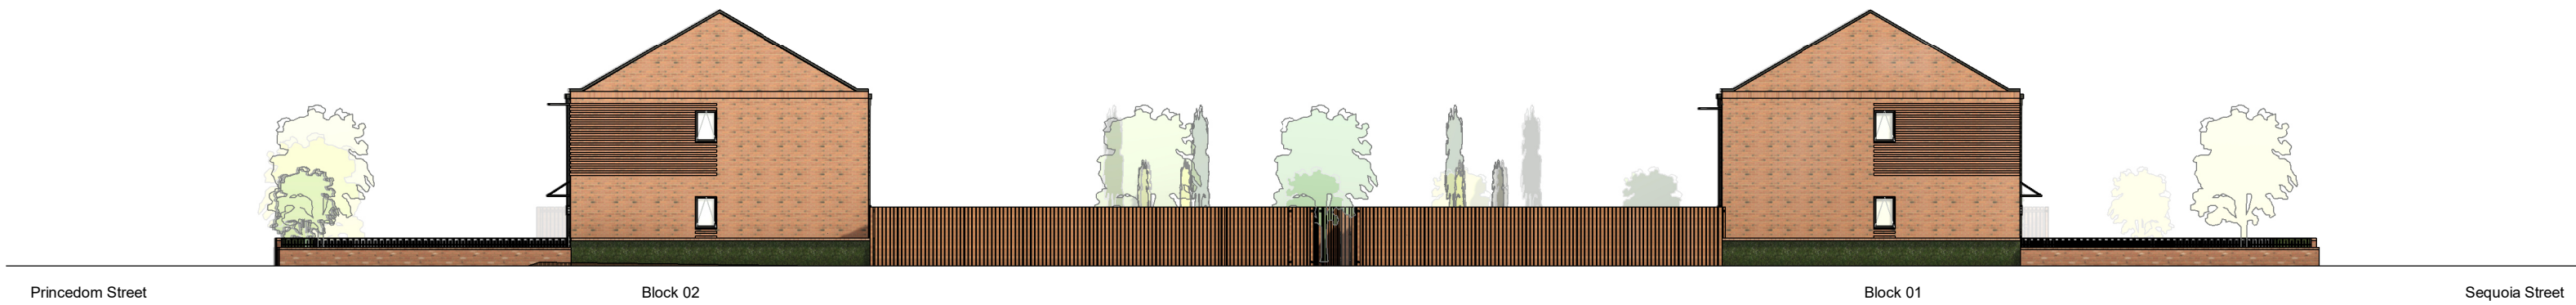

4 Street Elevation 4 - Simister Street
Scale @ 1 : 200



5 Street Elevation 5 - Sequoia Street
Scale @ 1 : 200

NOTES

- All dimensions and levels are to be checked on site.
- Any discrepancies are to be reported to the architect before any work commences
- This drawing shall not be scaled to ascertain any dimensions. Work to figured dimensions only.
- This drawing shall not be reproduced without express written permission from AEW.
- Title overlay drawings and ownership boundaries are produced using all reasonable endeavors. AEW cannot be responsible for the accuracy or scale discrepancy of base plans supplied to them.
- All works are to be undertaken in accordance with Building Regulations and the latest British Standards.
- All proprietary materials and products are to be used strictly in accordance with the manufacturers recommendations.

This drawing contains the following model files :-


12192-AEW-XX-XX-M3-A-0001 [P0.1] [S0]

CDM 2015

Client notified of duties:

Principal Designer:

Unless noted below, all known hazards have been highlighted on the drawing:

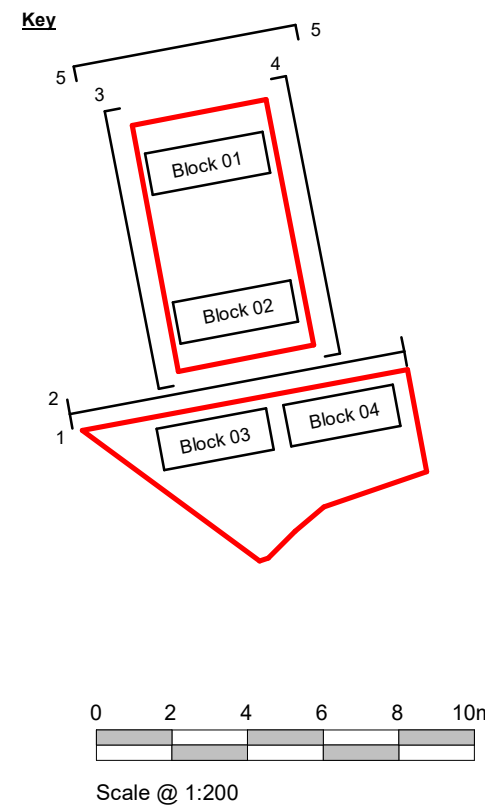

P06	11.12.2023	KJ	DS
Timber fence to block 1 and 2 amended.			
P05	17.10.23	KJ	KJ
Masonry walls positioned next to pavements.			
P04	09.10.23	KJ	DS
Hedges moved behind masonry walls.			
P03	04.07.2023	KJ	DAL
New Street Elevation added.			
P02	30.06.23	KJ	DAL
Issued for planning.			
P1	03.12.21	DAL	BR
Initial Issue			
REV	Date	Drawn by :-	Checked by :-
Status	Purpose of Issue		
S2	For Information		
drawing stage	Stage 3		
Client			

Mossclare St Vincents

project

Princesdom Street, Harpurhey

drawing title

Proposed - Street Elevations

date drawn DAL
scale @ A1 1 : 200 checked BR

Rev P06

12192-AEW-XX-XX-DR-A-0506

aew architects
0161 214 4370
www.aewarchitects.com

aew