
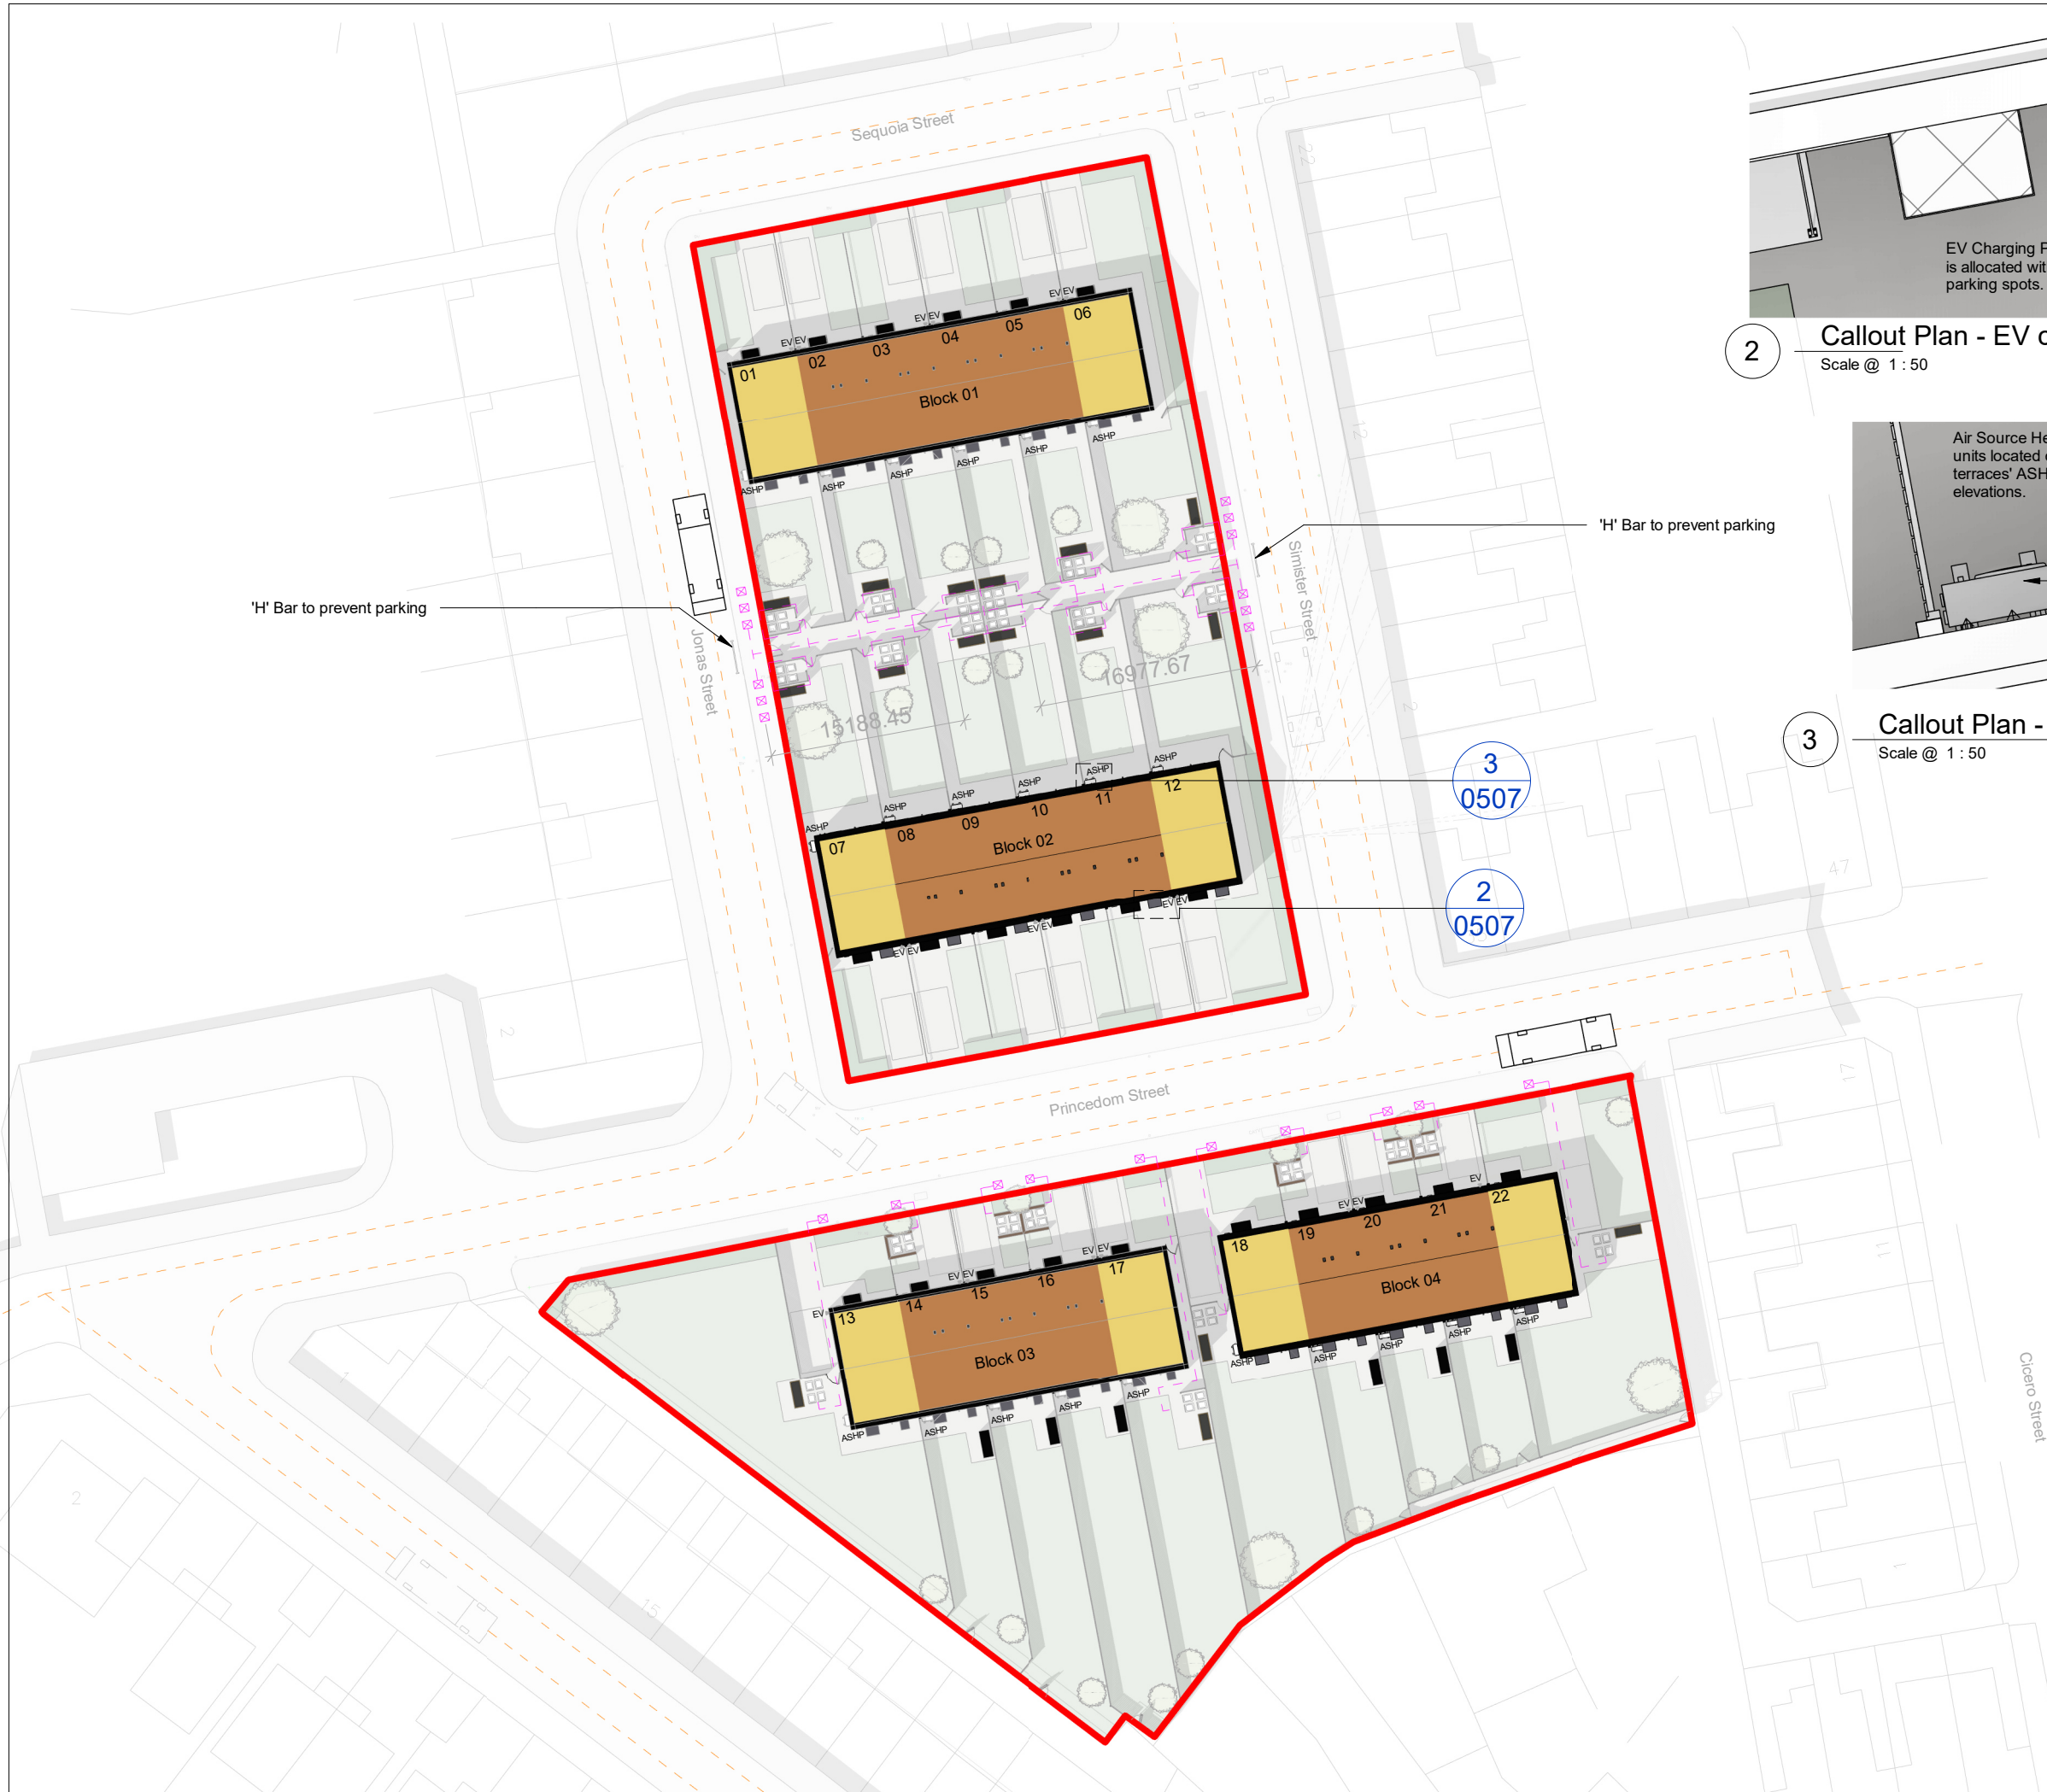
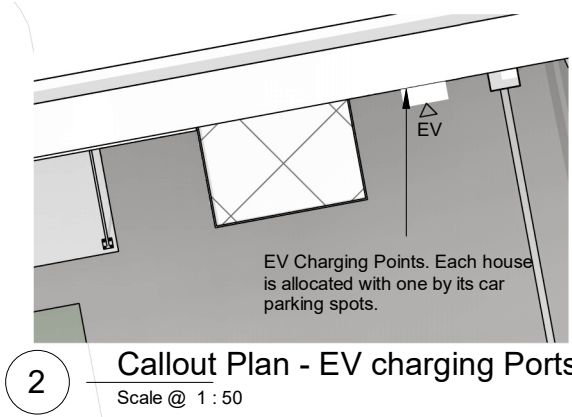


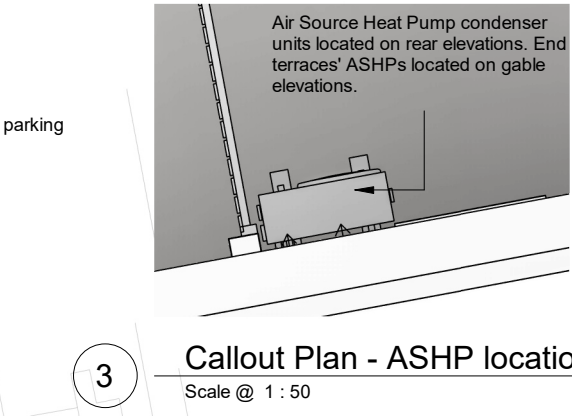

- NOTES**
- All dimensions and levels are to be checked on site.
 - Any discrepancies are to be reported to the architect before any work commences
 - This drawing shall not be scaled to ascertain any dimensions. Work to figured dimensions only.
 - This drawing shall not be reproduced without express written permission from AEW.
 - Title overlay drawings and ownership boundaries are produced using all reasonable endeavors. AEW cannot be responsible for the accuracy or scale discrepancy of base plans supplied to them.
 - All works are to be undertaken in accordance with Building Regulations and the latest British Standards.
 - All proprietary materials and products are to be used strictly in accordance with the manufacturers recommendations.
- This drawing contains the following model files: -
- 12192-AEW-XX-XX-M3-A-0001 [P0.1] [S0]

CDM 2015

Client notified of duties:
Principal Designer:

Unless noted below, all known hazards have been highlighted on the drawing.

- Key:**
- Route of Bin Lorry
 - Bin Locations
 - Bin Route
 - Bin Collection Point
 - EV Charging Port
 - ASHP Air Source Heat Pump

P04	10.11.23	KJ	DS
ASHP location callout plan added.			
P03	17.10.23	KJ	DAL
Block 3 and 4 rear alleyways removed. Bin store boundary treatments amended.			
P02	09.10.23	KJ	DS
A few of blocks 3 & 4 bin stores moved. Callout plan shown for EV charging ports.			
P01	30.06.23	BA	DAL
Issued for Planning			
REV	Date	Drawn by: -	Checked by: -
Status	Purpose of Issue		
S2	For Information		
drawing stage	Stage 3		
client	Mosscares St Vincents		
project	Princesom Street, Harpurhey		
drawing title	Proposed Waste Management Strategy, EV Charging Ports and ASHP Locations		
date	30.06.23	drawn	BA
scale @ A3	As indicated	checked	DAL