



DISCLAIMER  
ALL DRAWINGS TO BE CHECKED ON SITE. DO NOT SCALE. THIS DRAWING IS THE PROPERTY OF LBV DEVELOPMENTS AND CANNOT BE REPRODUCED WITHOUT PERMISSION. THIS DRAWING IS FOR ARCHITECTURAL PURPOSES ONLY. IN ACCORDANCE WITH THE RIBA PLAN OF WORKS STAGES 0 - 3. TECHNICAL DRAWINGS ARE FOR REFERENCE AND TO BE CHECKED BY CONTRACTOR PRIOR TO SITE WORKS. LBV DEVELOPMENTS HOLD NO RESPONSIBILITY FOR DISCREPANCIES OCCURRED DURING CONSTRUCTION OR COSTING.

|   |                                   |          |    |
|---|-----------------------------------|----------|----|
| A | FIRST ISSUE                       | 10.07.23 | YK |
| B | UPDATES AS PER PLANNING           | 01.11.23 | YK |
| C | PLANNING UPDATES                  | 17.11.23 | YK |
| D | GABLE ADDED AS PER CLIENT REQUEST | 02.01.24 | YK |

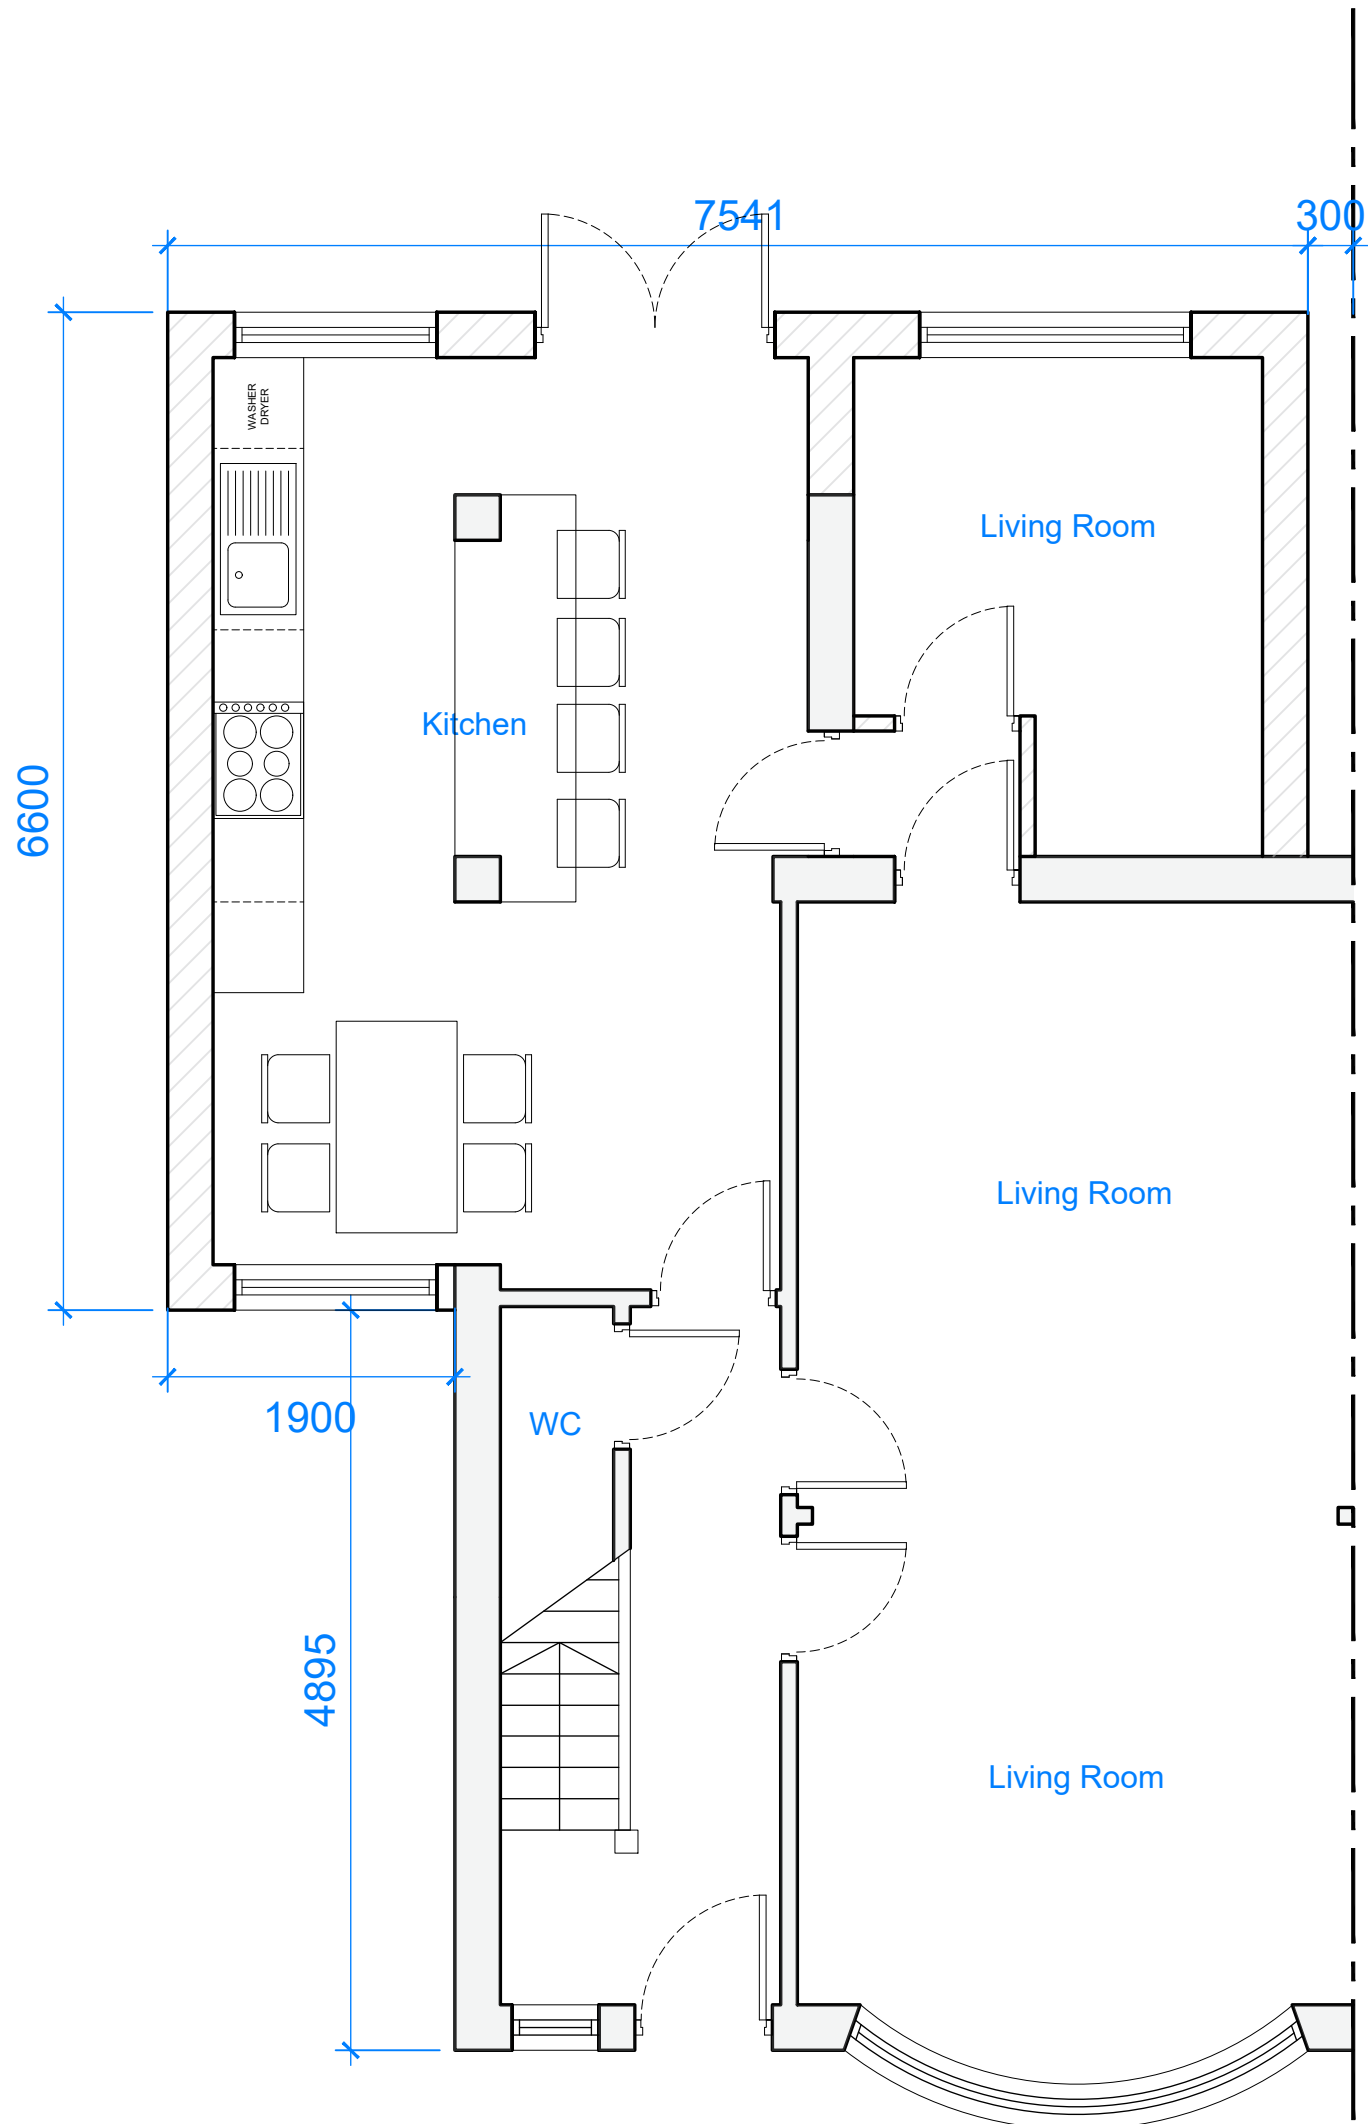

PROPOSED GROUND FLOOR  
@1:50

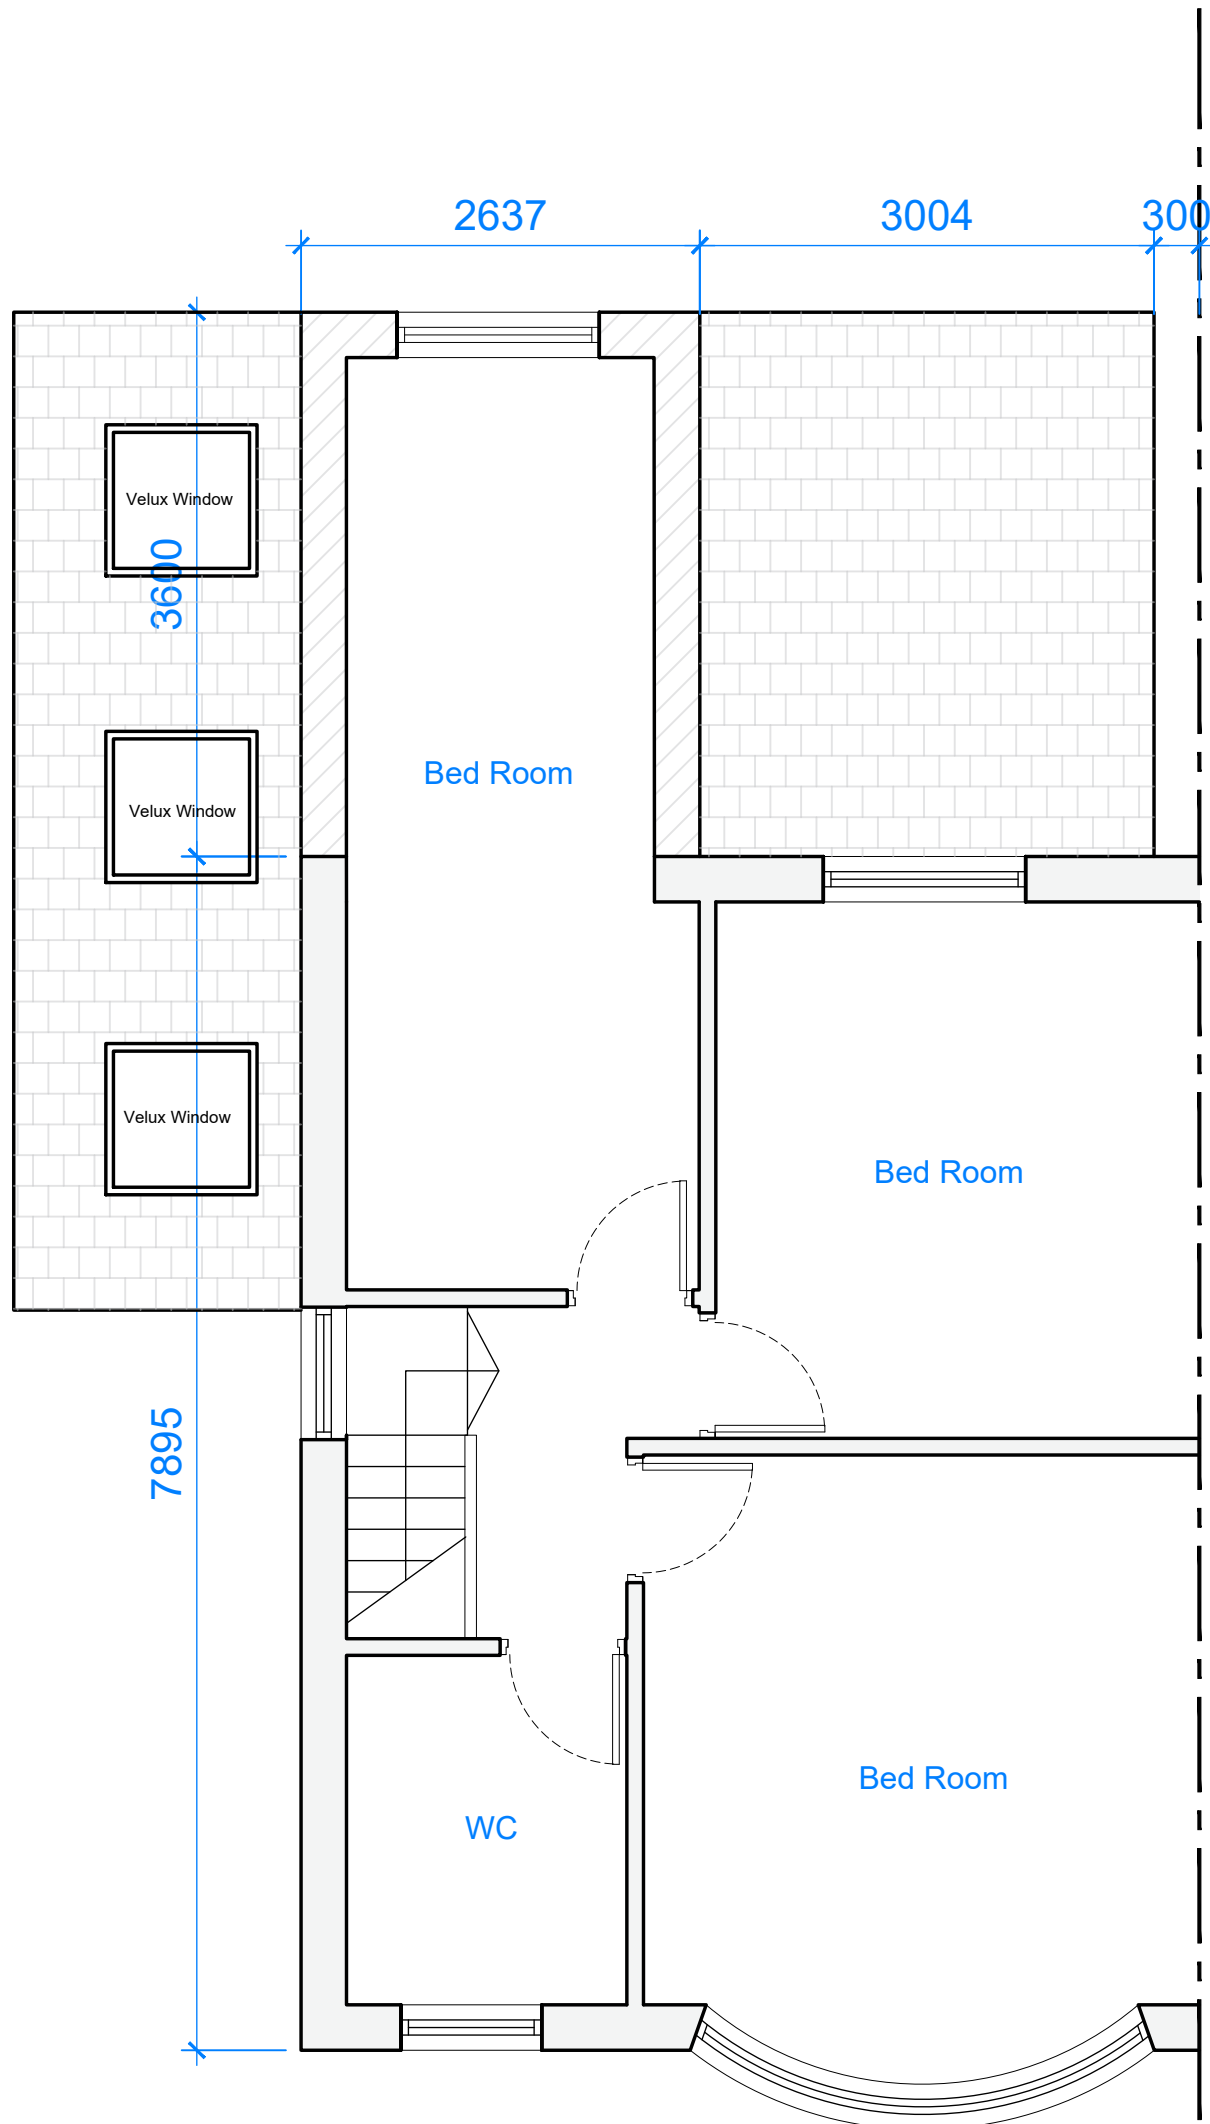


PROPOSED FIRST FLOOR  
@1:50




PROPOSED SITE PLAN  
@1:500



PROPOSED FRONT ELEVATION  
@1:50

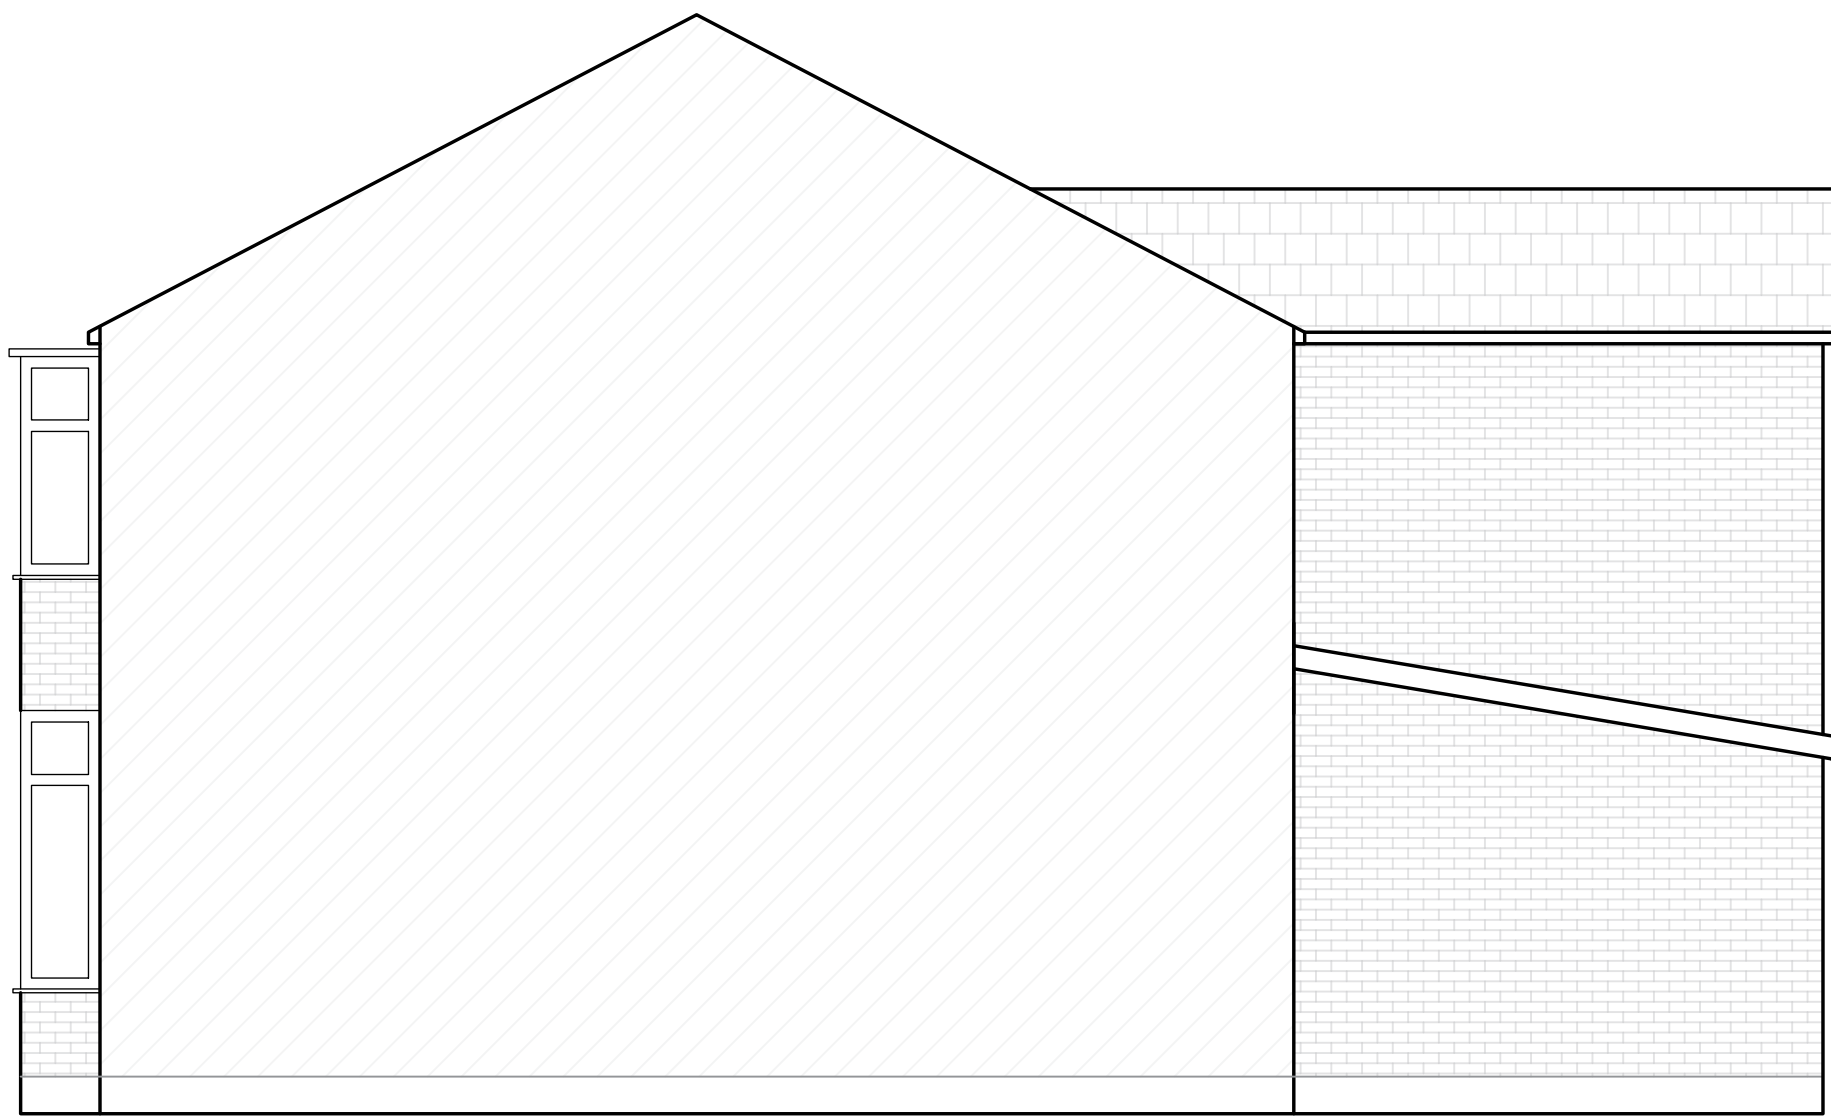

PROPOSED RIGHT ELEVATION  
@1:50

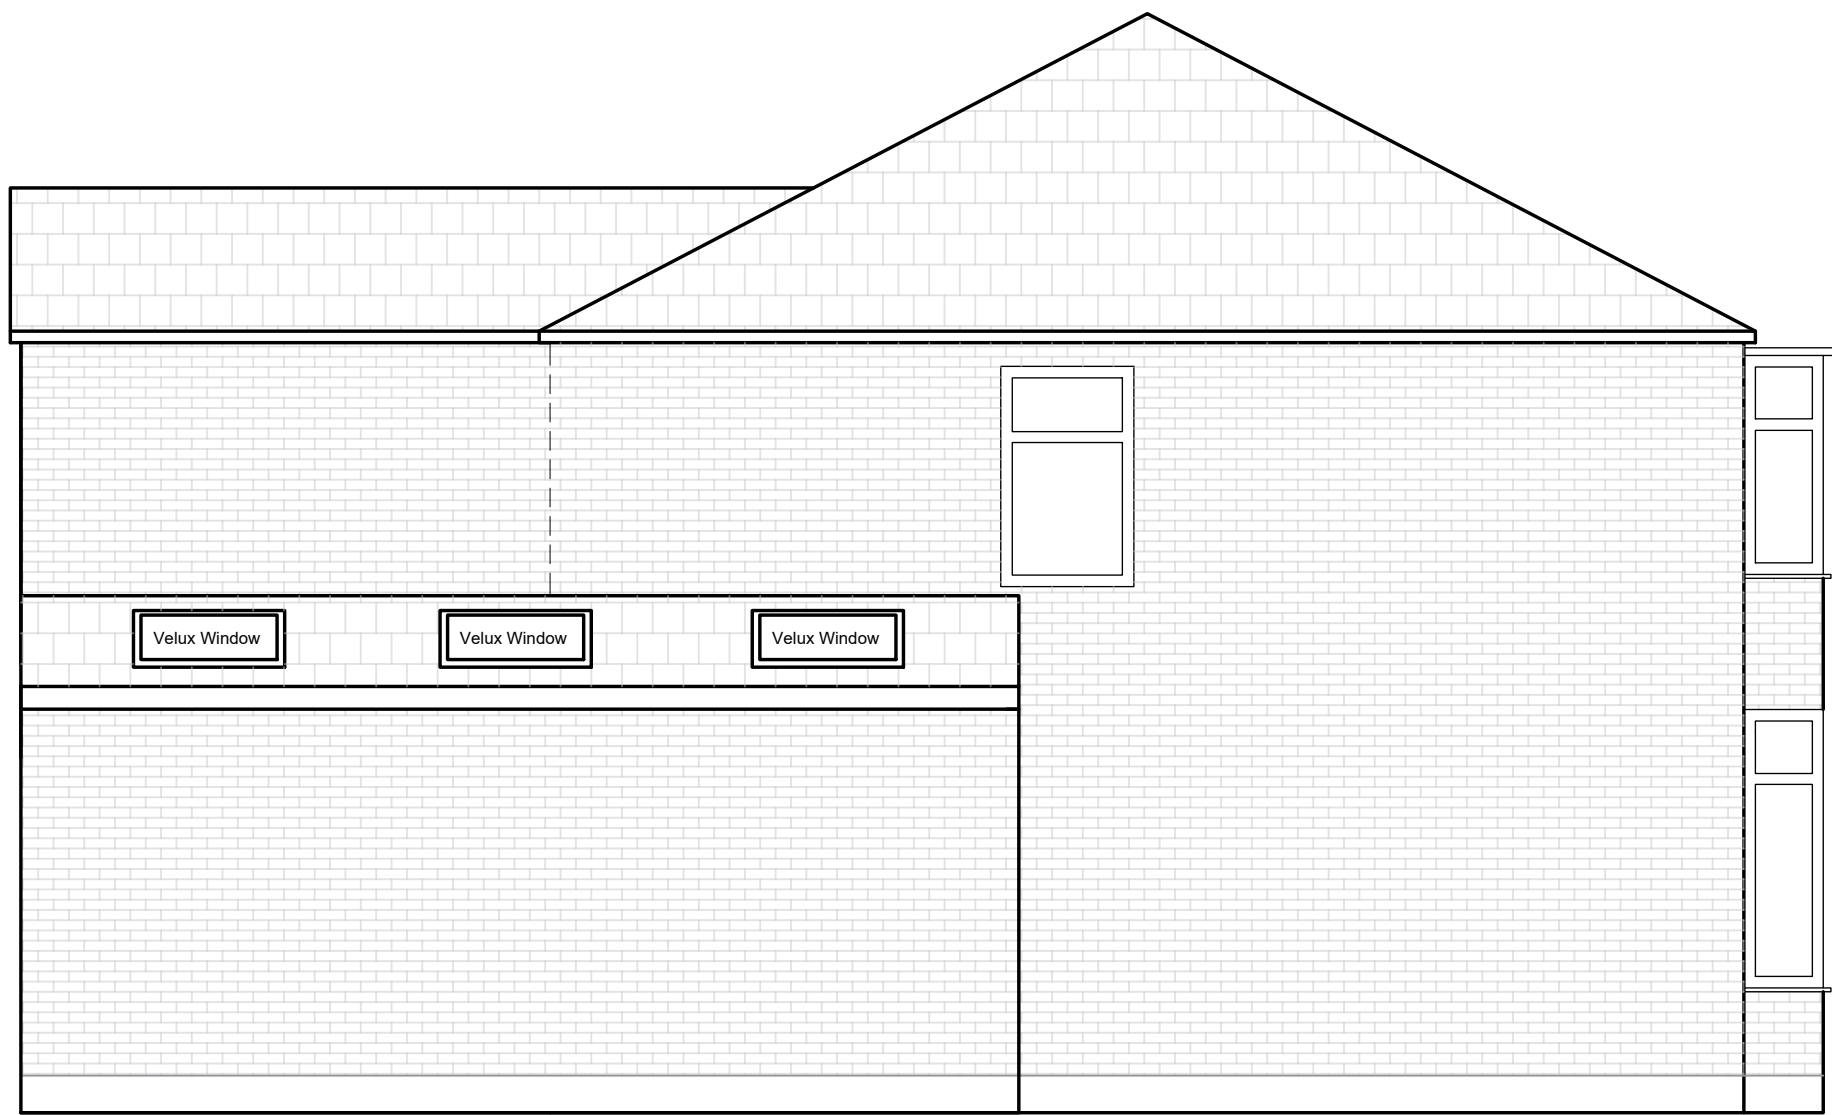

PROPOSED LEFT ELEVATION  
@1:50



PROPOSED REAR ELEVATION  
@1:50