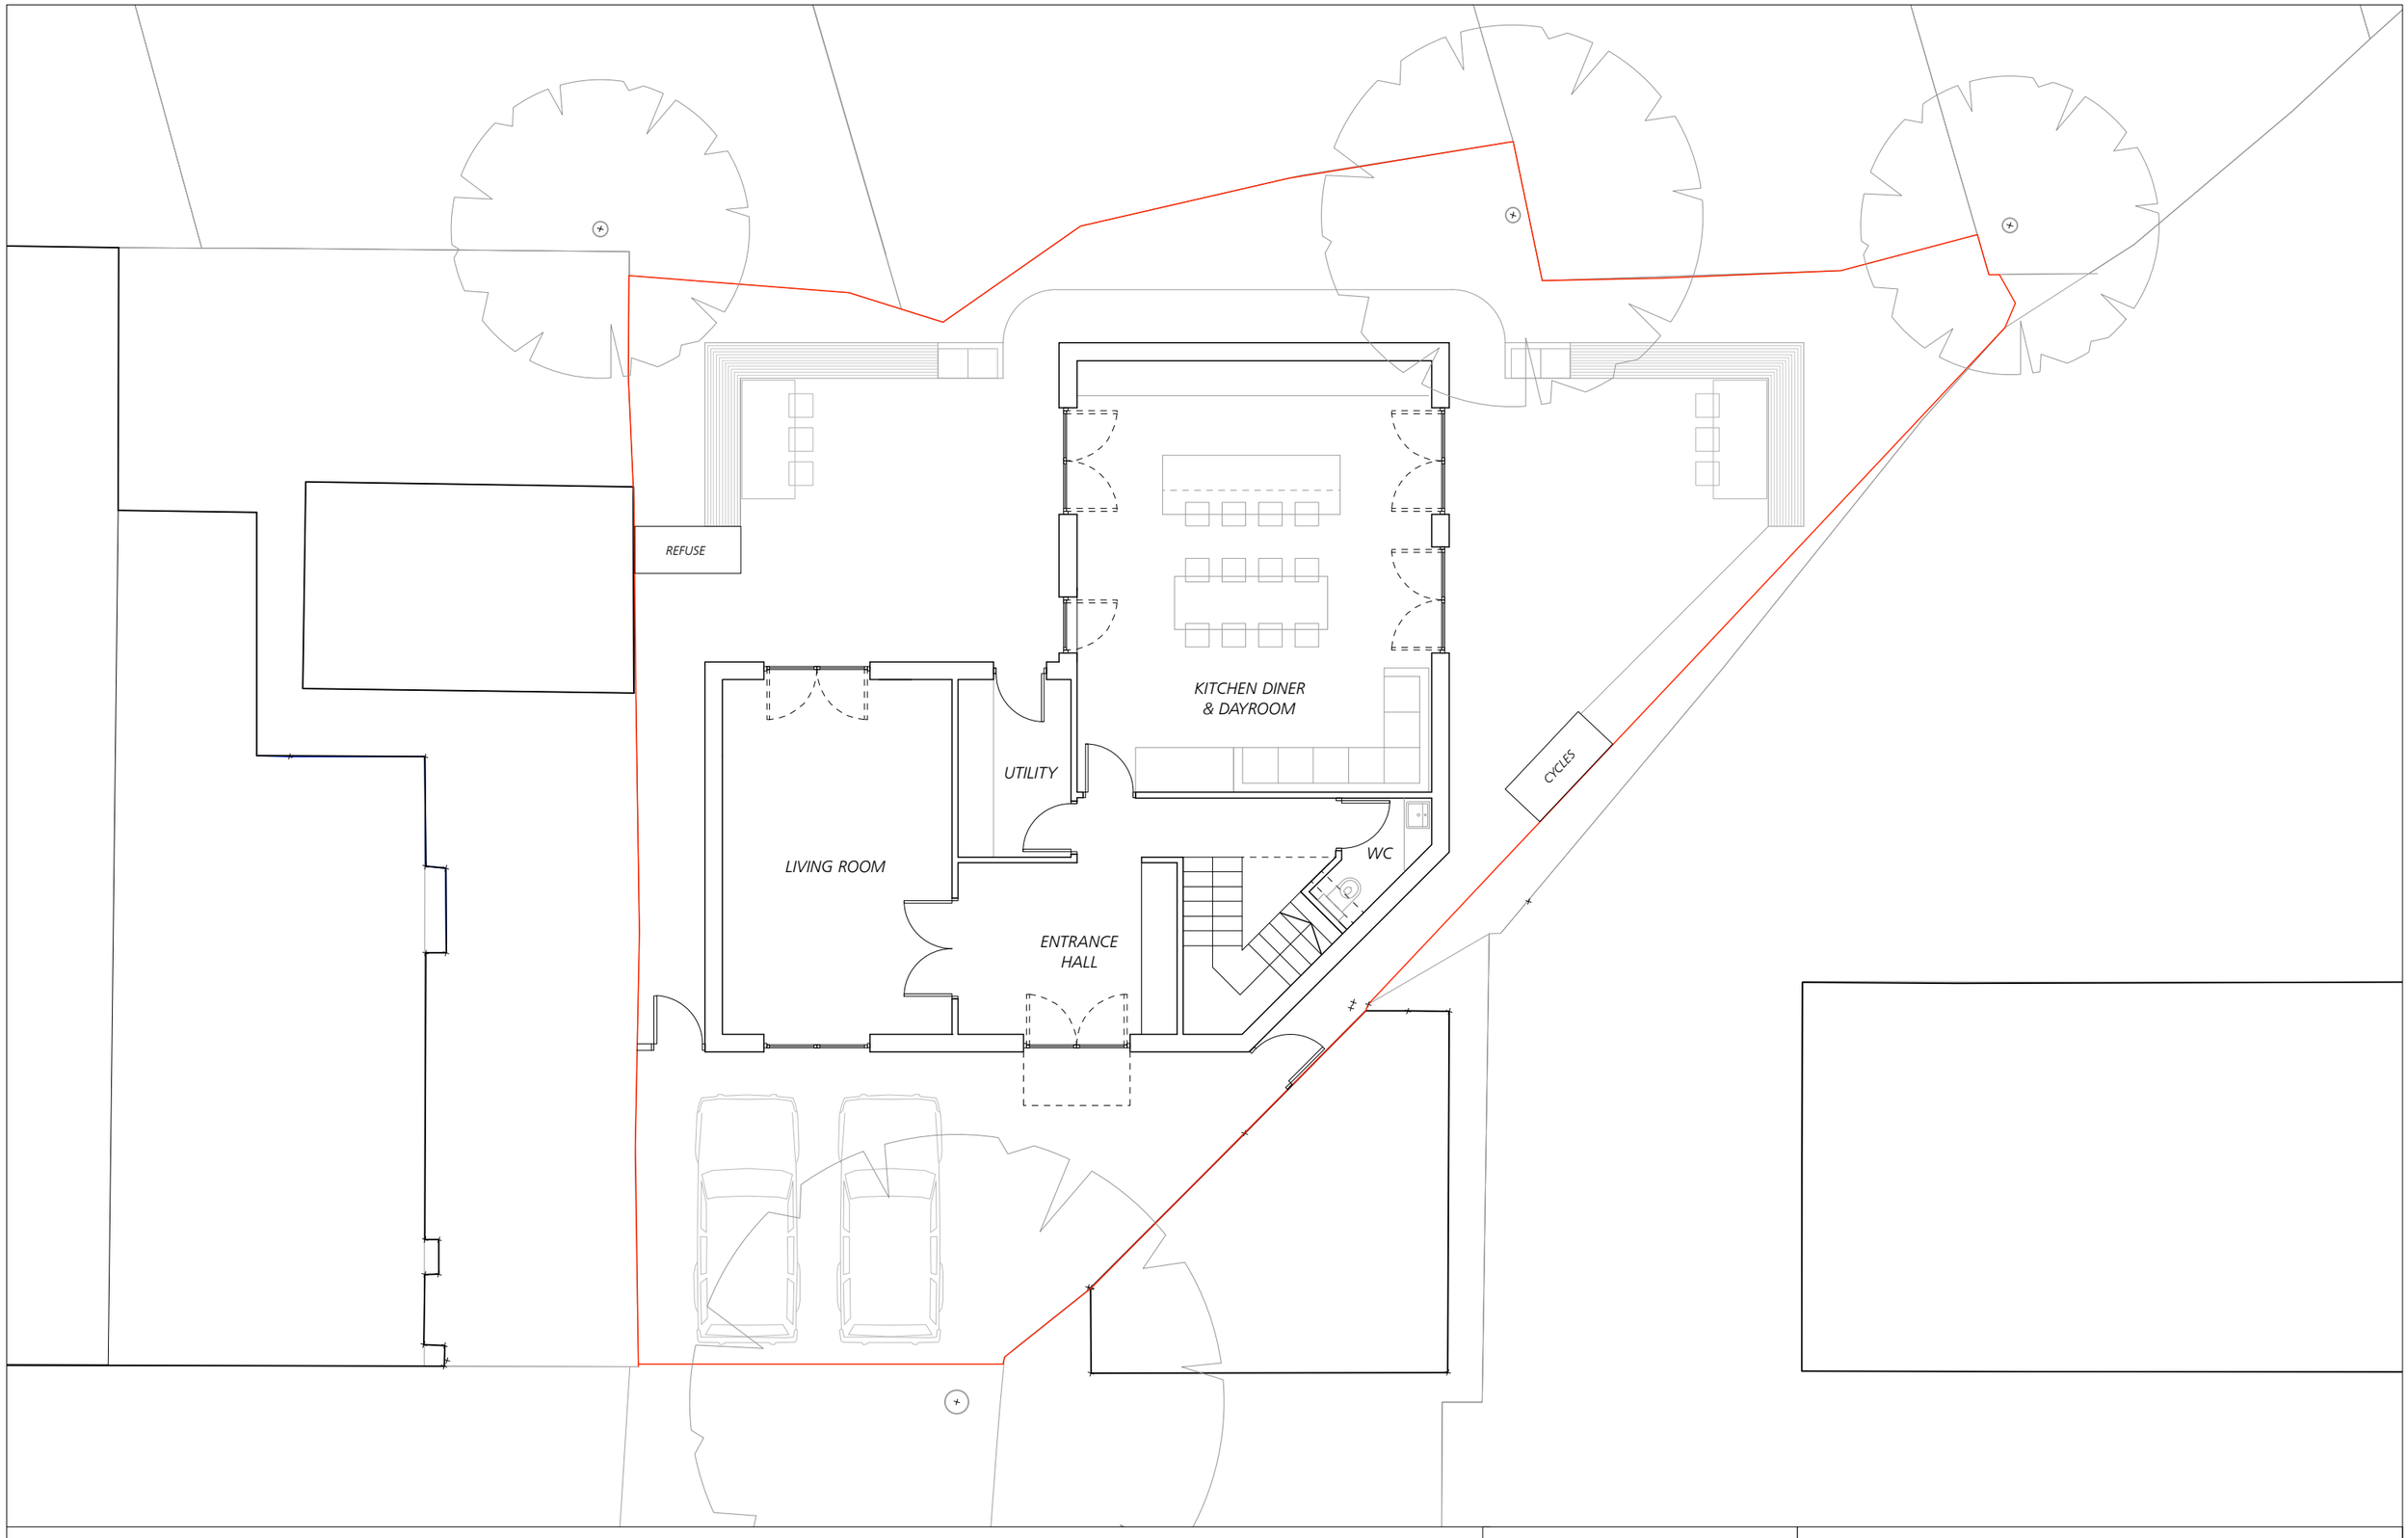


0 1 2 3 4 5
Metres

Jonathan Davidson Architects
Architecture & Industrial Design
47 Hilton Street
MANCHESTER
M1 2EF
t: 0161 711 0835
e: inbox@jdavidsonarchitects.com
w: www.jdavidsonarchitects.com

Client	T Sabir
Project	**48 Burton Road Withington**
Scale	1:100 @ A3
Date	Jan 2024
Document	**Planning Drawing Proposed Ground Floor**
Status	For information

Doc Ref				
	362	PD	4204	-