
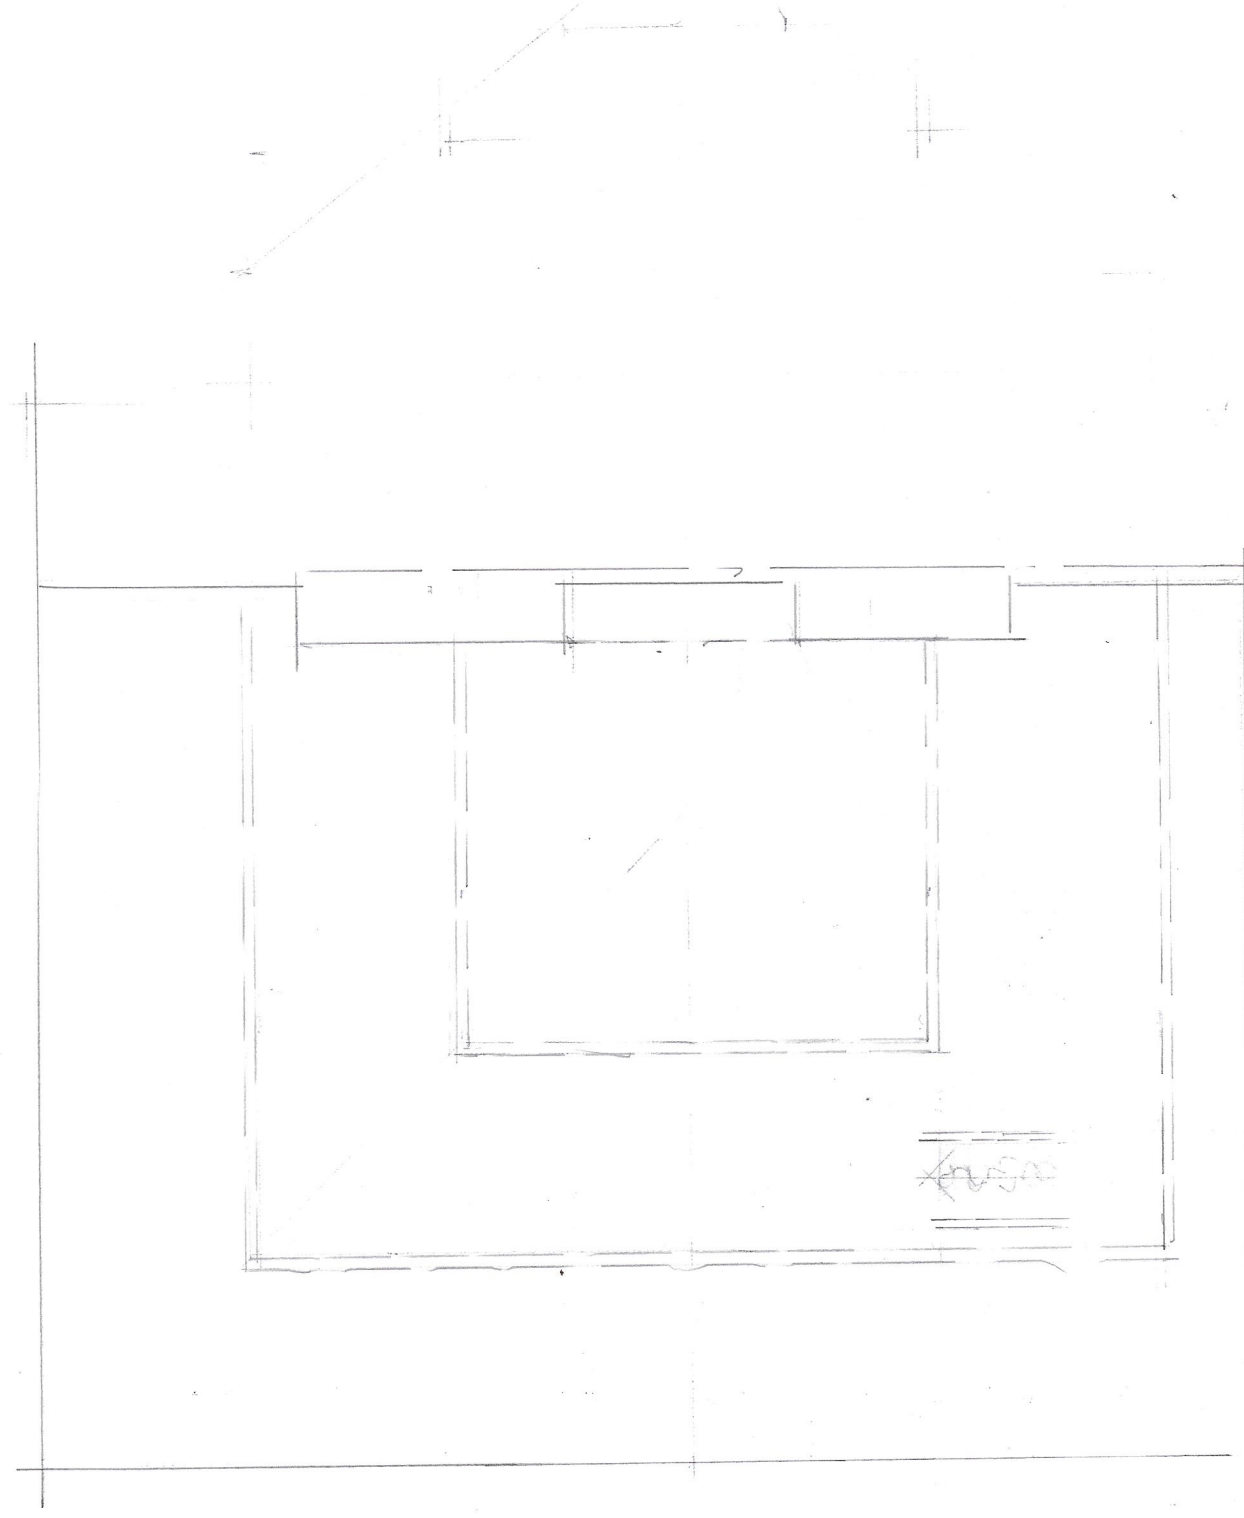
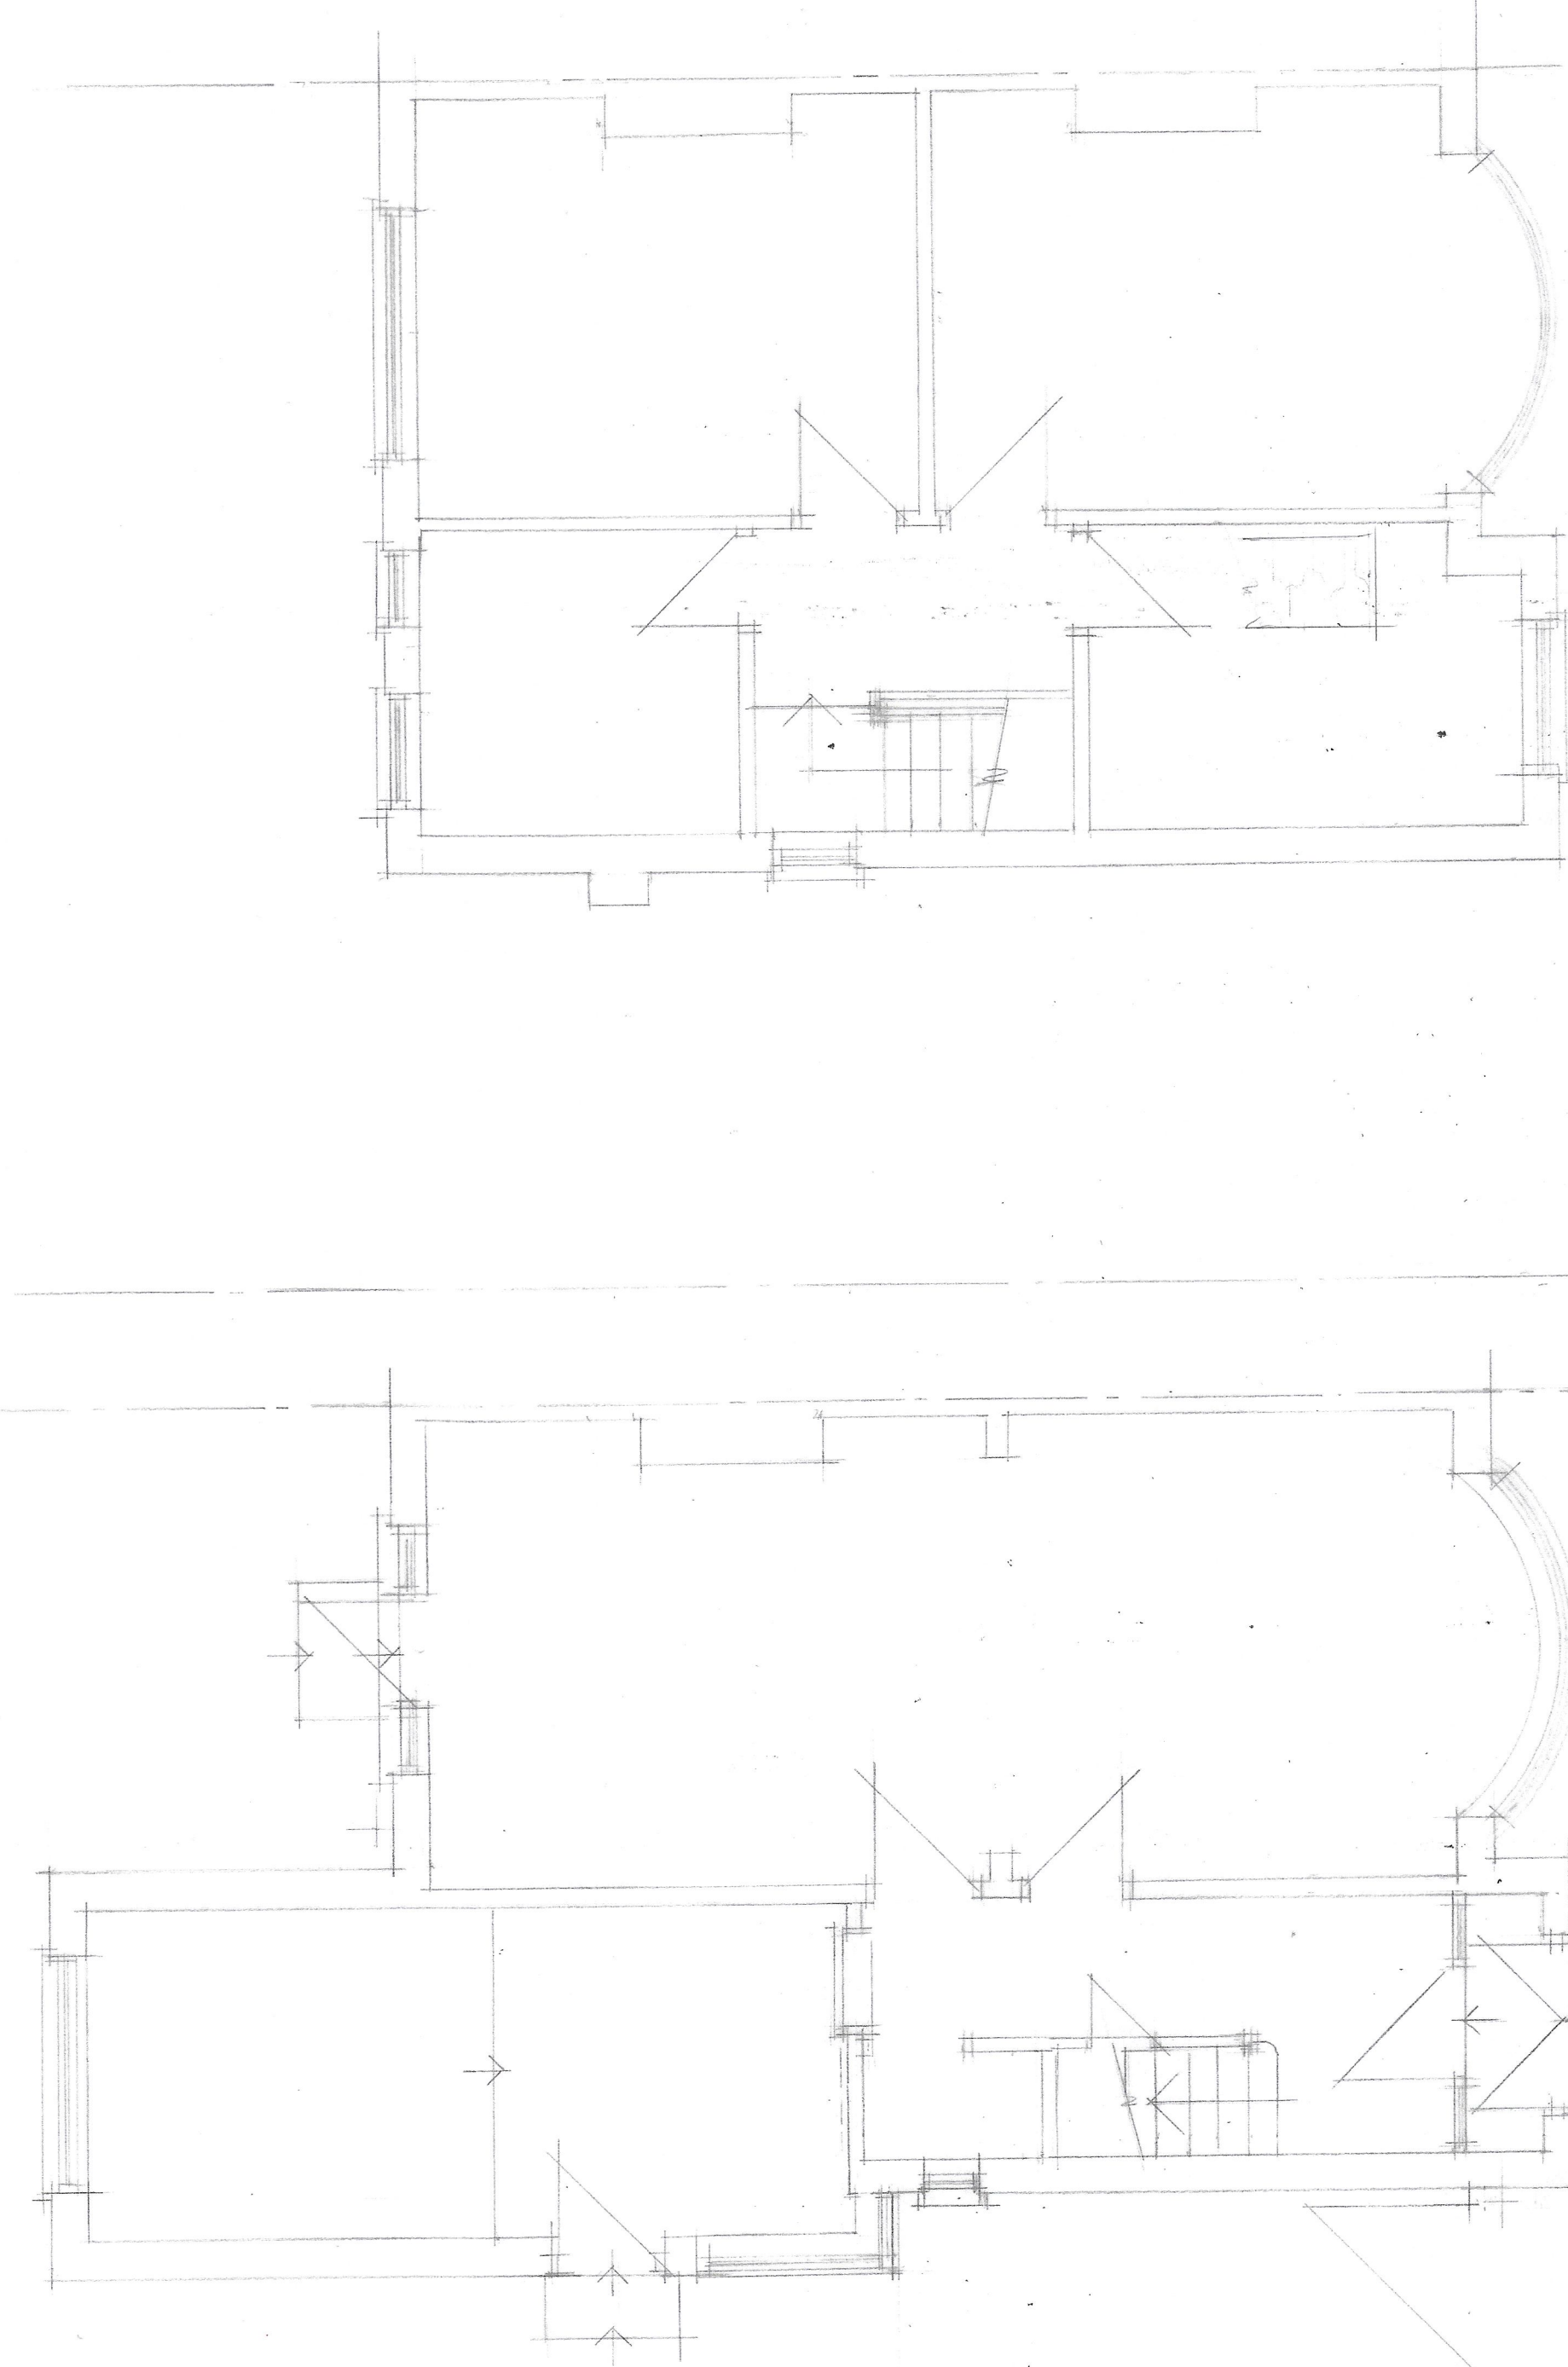
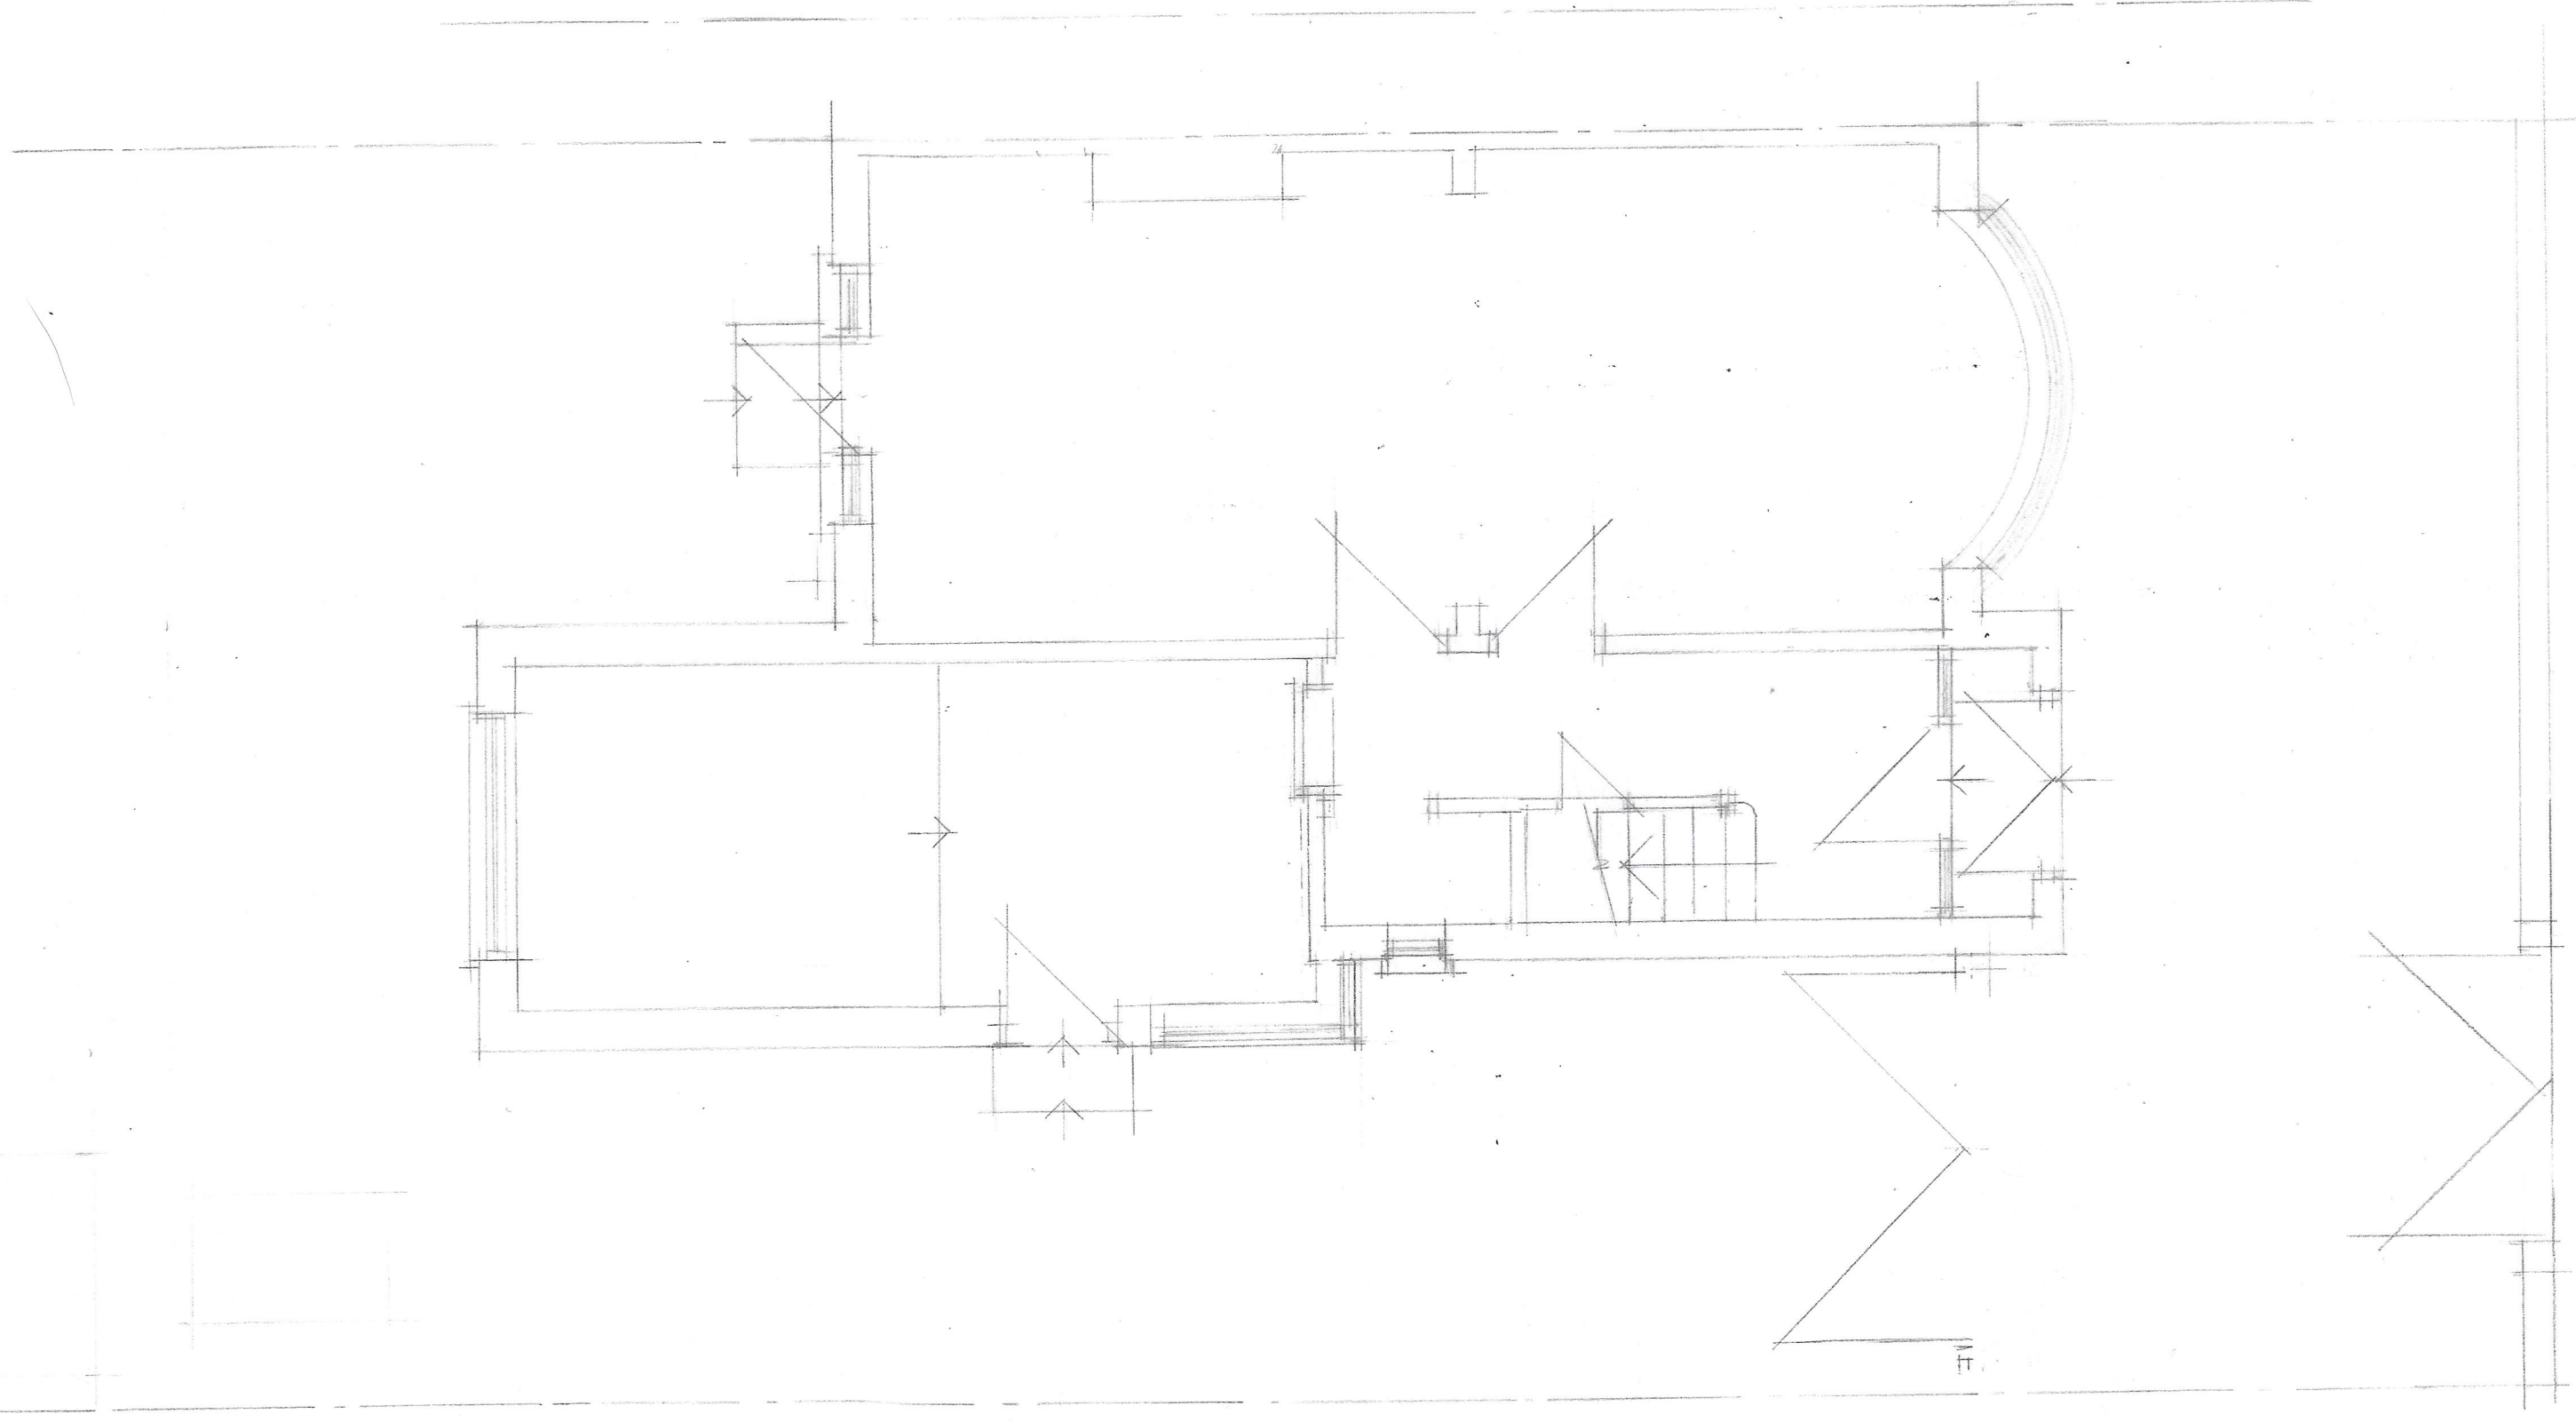


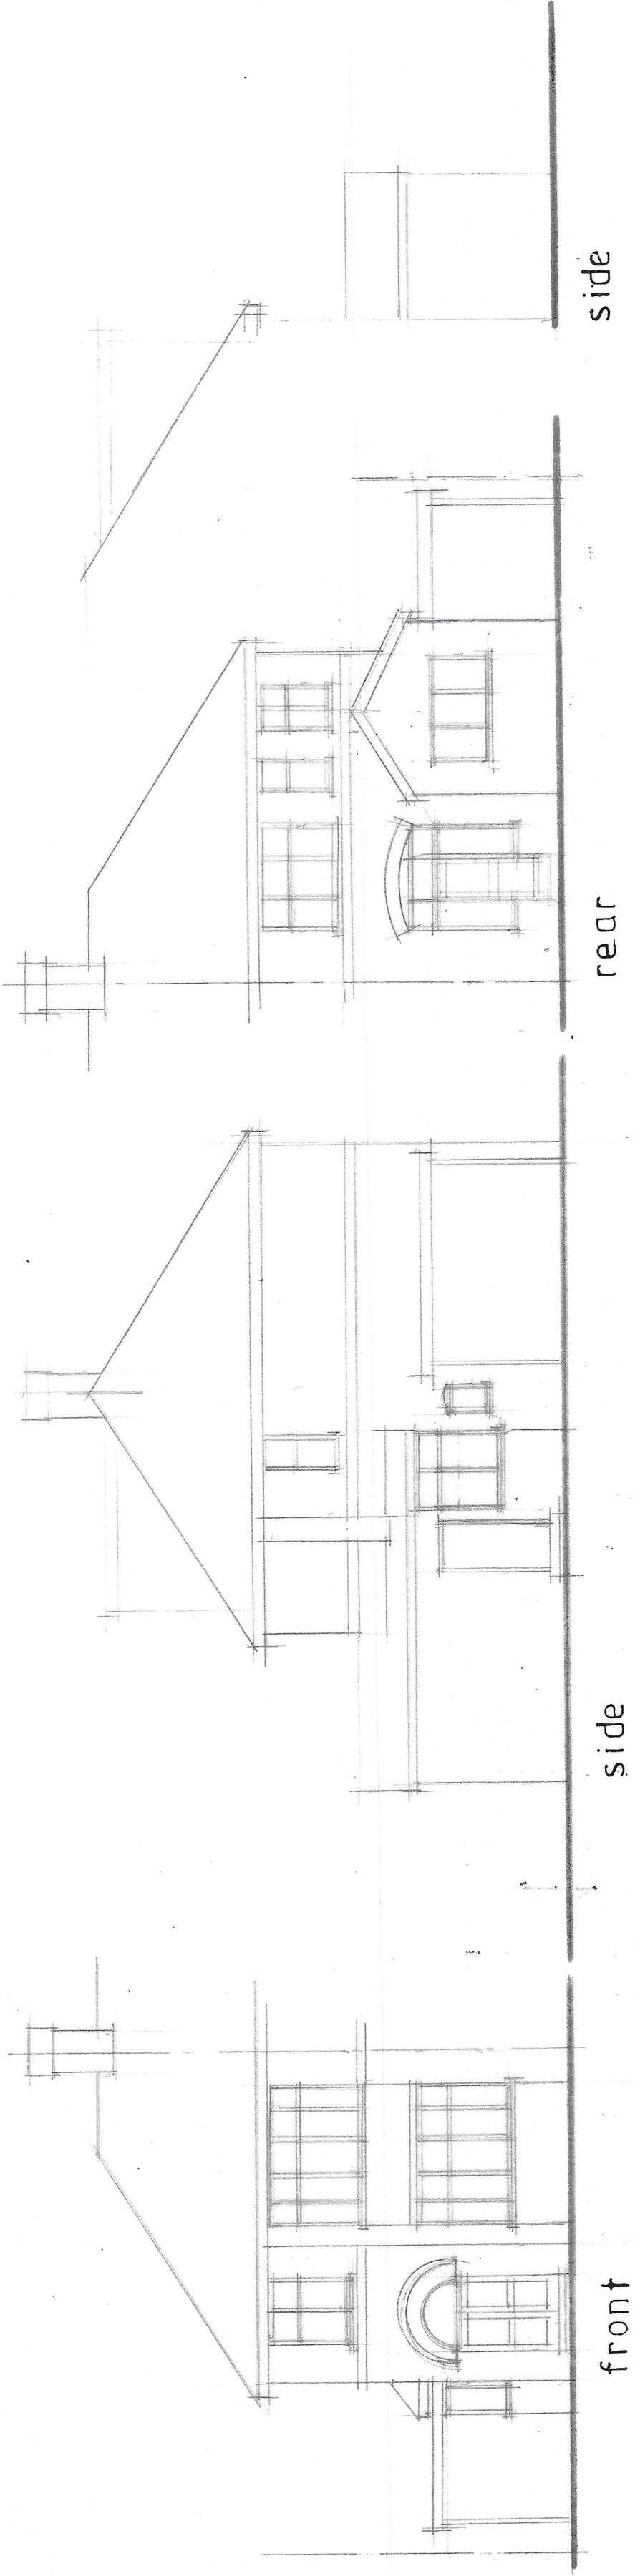

CLIENT	MR A RAOUFI 78 BROOKLAWN DRIVE MANCHESTER M20 3GZ						
SITE ADDRESS	PROPOSED 1 & 2 STOREY SIDE AND REAR EXTENSIONS AND LOFT CONVERSION						
DRAWING TITLE	PLANS AND ELEVATIONS AS EXISTING						
HOLBOROW + ORMESHER LIMITED	architectural & interior design						
COMPANY ADDRESS	25 OVERTON CLOSE WARRINGTON CHESHIRE CW10 0RZ PHONE 07931 617794						
DATE	1	2	3	4	5	6	7
DRAWN							
CHECKED							
SCALE							
DRAWING NUMBER	1:50 & 1:100 at A1 233 01 / 23101						