

Doc Name: Plaster Removal Plan Level 01 South West

Doc Reference: OTH-PUR-TH-01-SKE-A-0572

Status: S4 Suitable for Construction

Document Type: Sketch




Purpose:	<i>To show areas requiring Terrix plaster applications</i>
Location:	<i>1st floor</i>
Documents affected:	-
WPs affected:	<i>Specialist decoration</i>
Co-ordinated with:	
Purcell	Yes / No
Ramboll	Yes / No
Arup	Yes / No
Planit	Yes / No

Revision History:

REV.	DATE	DESCRIPTION OF CHANGE
-	15/01/2021	First Issue
01	29/03/2022	Amended for Terrix plaster application use
02	19/12/2022	Updated following site reviews
03	28/02/2023	Updated following site reviews

GA PLAN PROPOSED LEVEL 01 - Plaster Removal Plan - 0572
1 : 100

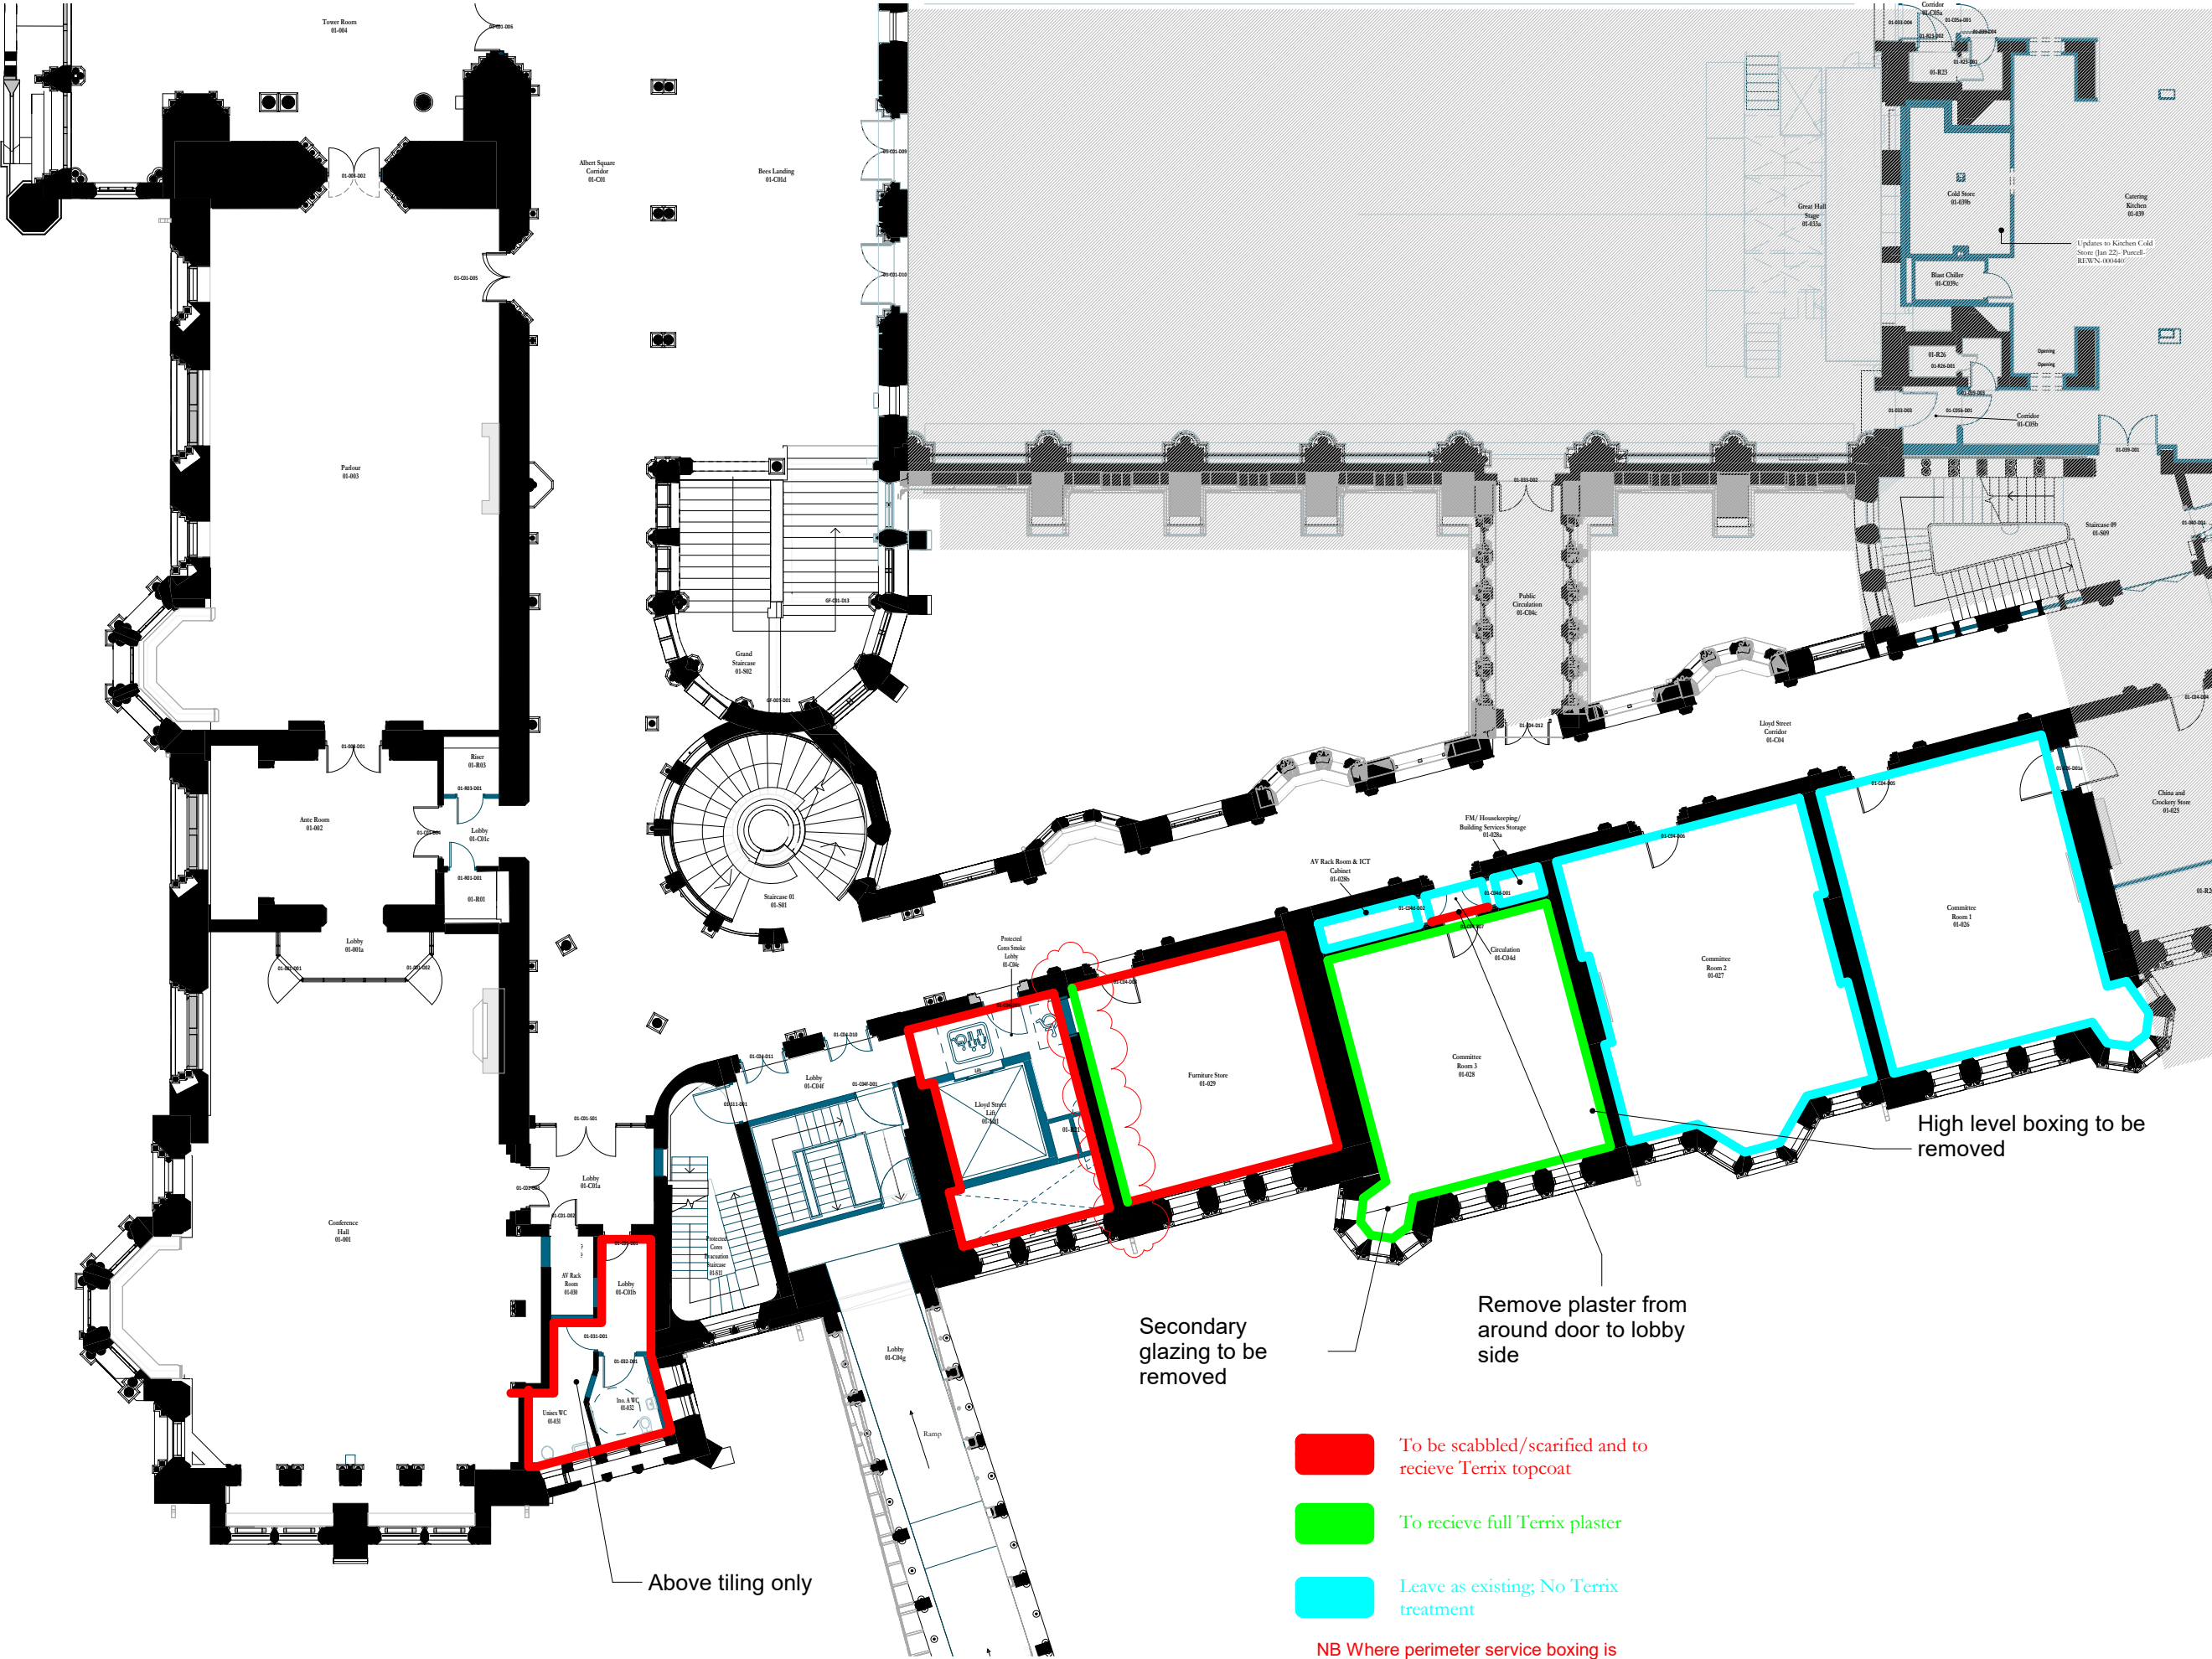

Scale Bars to be used as guidance only - refer to sheet size below

Scale	1:100	1:200	1:500	1:1000	1:2000	1:5000	1:10000	1:20000	1:50000	1:100000
1:100	1000	2000	5000	10000	20000	50000	100000	200000	500000	1000000
1:200	500	1000	2500	5000	10000	25000	50000	100000	250000	500000
1:500	200	400	1000	2000	4000	10000	20000	40000	100000	200000
1:1000	100	200	500	1000	2000	5000	10000	20000	50000	100000
1:2000	50	100	250	500	1000	2500	5000	10000	25000	50000
1:5000	20	40	100	200	400	1000	2000	4000	10000	20000
1:10000	10	20	50	100	200	500	1000	2000	5000	10000
1:20000	5	10	25	50	100	250	500	1000	2500	5000
1:50000	2	4	10	20	40	100	200	400	1000	2000
1:100000	1	2	5	10	20	50	100	200	500	1000

Notes:
Drawings are based on survey data and may not accurately represent what is physically present.
Do not scale from this drawing. All dimensions are to be verified on site before proceeding with the work.
All dimensions are in millimeters unless noted otherwise.
Purcell shall be notified in writing of any discrepancies.

Key Plan

ISSUE	DATE	APPROVED	DRAWN	DESCRIPTION
03	24/02/2023	AB	MJBS	As revision clouds
02	19/12/2022	MJBS	JW	As Rev Clouds
01	29/03/2022	AB	MJBS	Amended for Terrix
-	15/01/2021			First Issue

OUR TOWN HALL PROJECT

PURCELL

Project Office, Room 308, Town Hall, MANCHESTER M60 2L1
+44 (0) 7970 097 432
www.purcelluk.com

PROJECT STATUS RIBA STAGE 5

CLIENT Manchester City Council

PROJECT OUR TOWN HALL

DRAWING TITLE PLASTER REMOVAL L01 SOUTH WEST

SIZE & SCALE A1: 1 : 100

DRAWING STATUS For Construction

JOB NUMBER 236959

DRAWING NO. OTH-PUR-TH-01-SKE-A-0572- 03

REV

© PURCELL 2019. PURCELL IS THE TRADING NAME OF PURCELL ARCHITECTURE LTD.

28/02/2023 15:28:31