
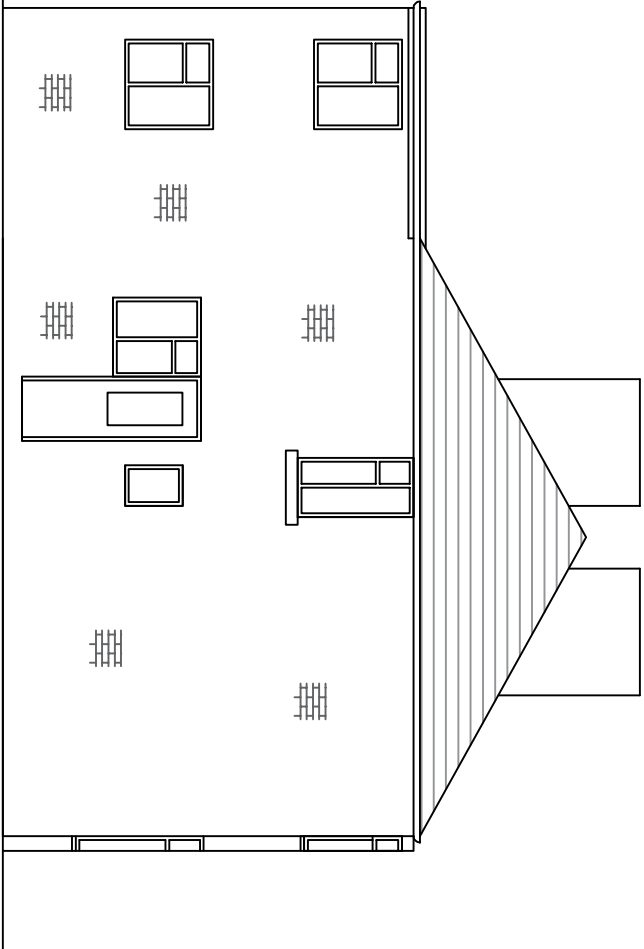
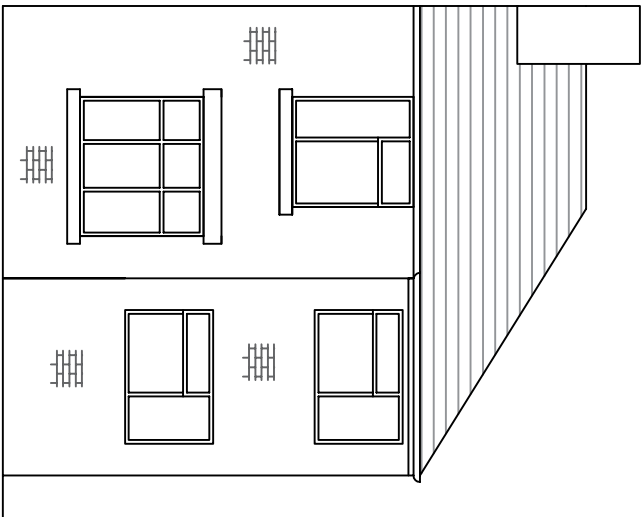
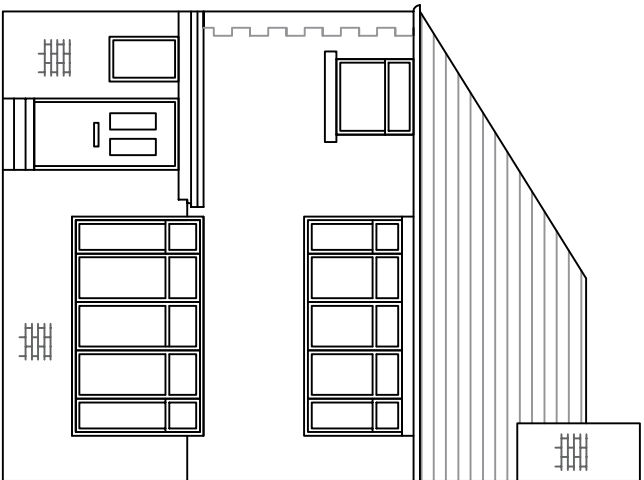
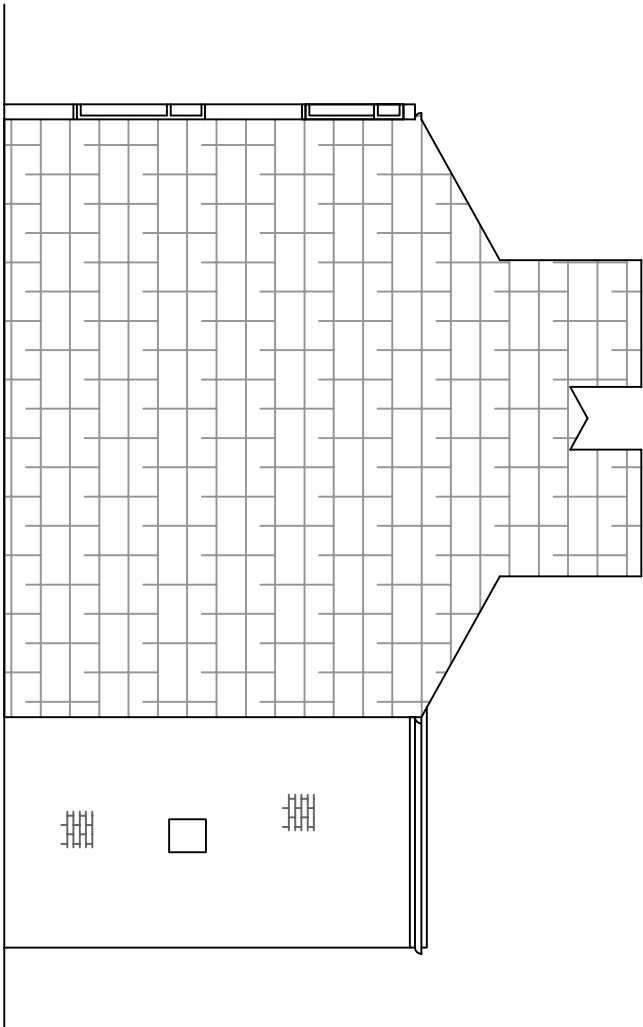


Do not scale this drawing. All Dimensions must be checked on site. This drawing and all details contained hereon are copyright and must not be reproduced without written permission from Extend Your Home.

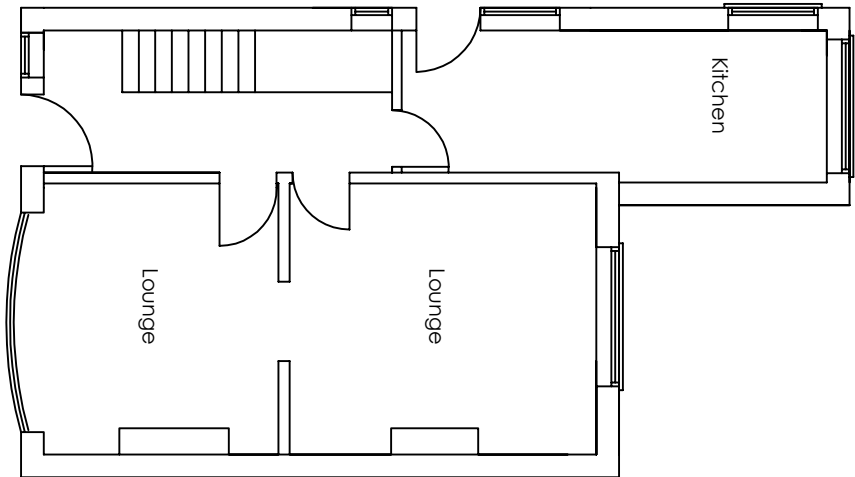

REV	DESCRIPTION	AUTH	DATE
/	/	/	/

EXTEND
Your HOME

Email: extendyourhome@outlook.com



Address
108 Mornington Crescent
Withington
Manchester
M14 6DD

DESCRIPTION
Single-Storey Side/Rear Extension

DRAWING TITLE
Existing Plans

DATE 02/01/2024	DRAWN TC
-----------------	----------

SCALE 1:50	CLIENT AS
------------	-----------

DRAWING NUMBER 02	REVISION /
-------------------	------------