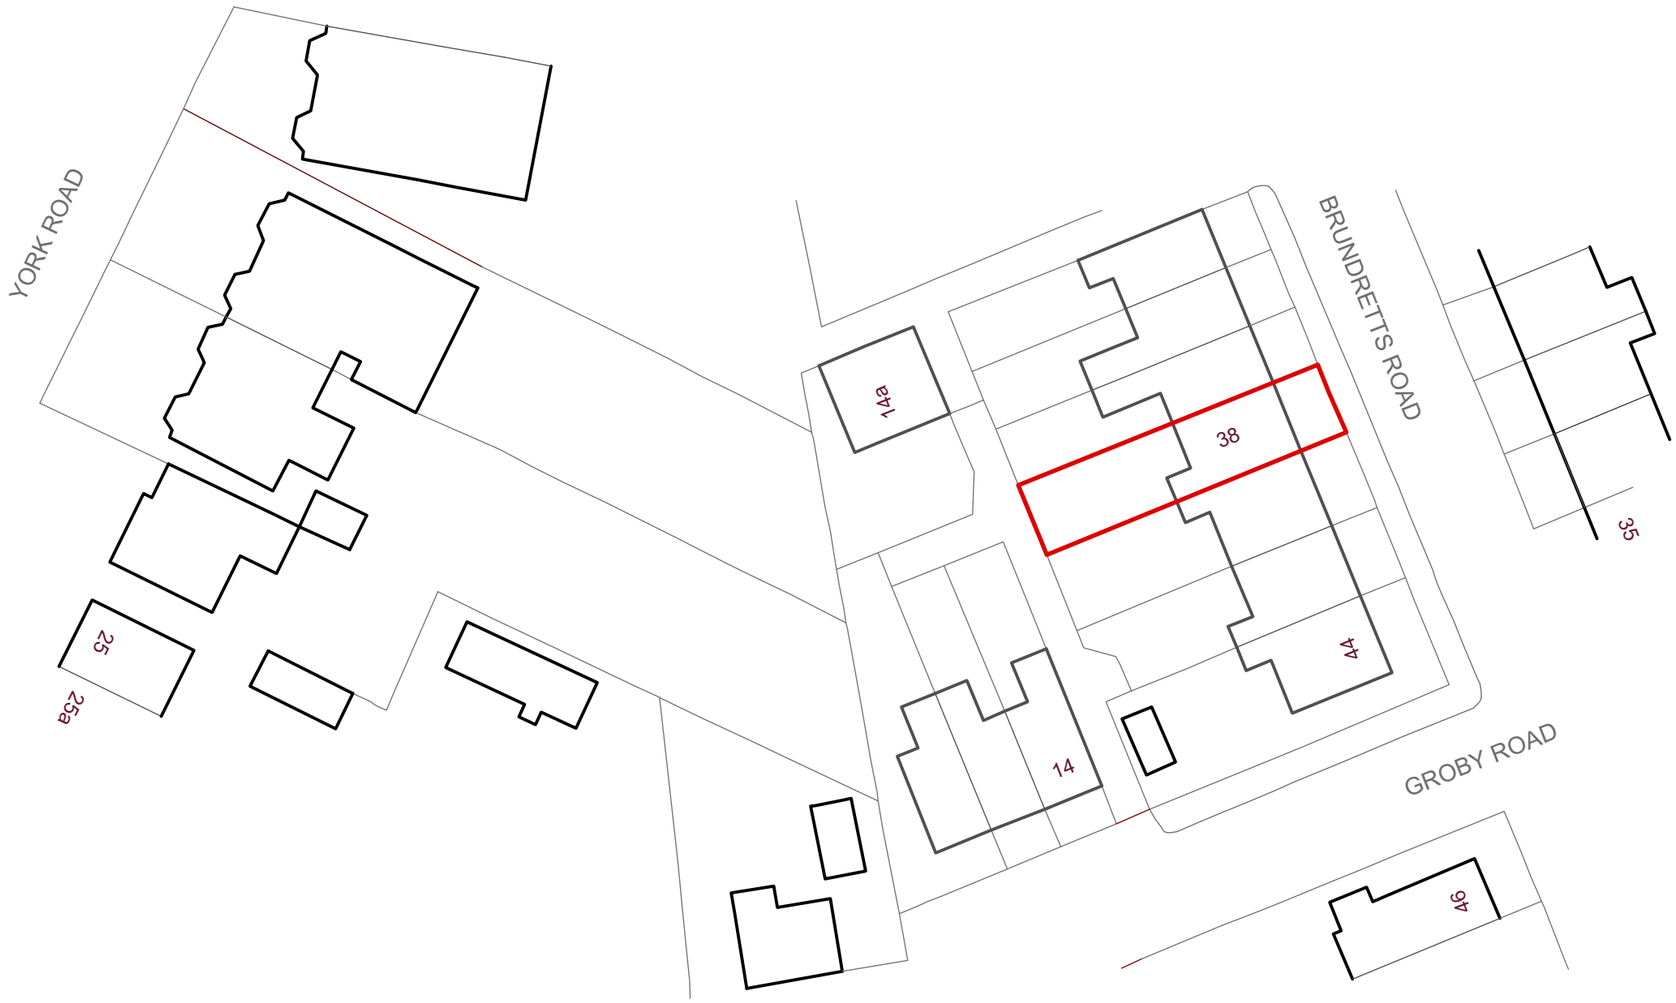

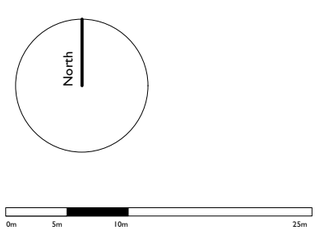

© re|form architects

note:

This drawing is copyright

Do not scale off dimensions, all dimensions are to be checked on site by contractor. Contractor to report any dimensional discrepancies. errors or omissions prior to commencing on site.

Make Good to all surfaces disturbed

ALL STRUCTURAL STEELWORK AND RELATING STRUCTURES TO BE TO THE STRUCTURAL ENGINEERS DESIGNS, CALCULATIONS AND CONFIRMATION. THIS DRAWING IS TO BE READ IN CONJUNCTION WITH ALL THE APPROPATE STRUCTURAL ENGINEER'S INFORMATION.

IF IN ANY DOUBT ASK

Rev.	Date	Comment

re|form

[architects and urban strategists] ltd

14 Athol Road | Whalley Range| Manchester | M16 8QN
T+44(0) 7976 760 680
e| studio@raaus.co.uk

Client

Ms. Siobhan O'Ceallaigh

Project Title

Extension, Alterations and Rear Dormer to 38 Brundretts Road, Chorlton-Cum-Hardy, Manchester. M21 9DB

Drawing Title

Block Plan

Status

C

Scale

1:500@A3

Job No.

E|SOC|23-468

Drawing No.

004

Rev.