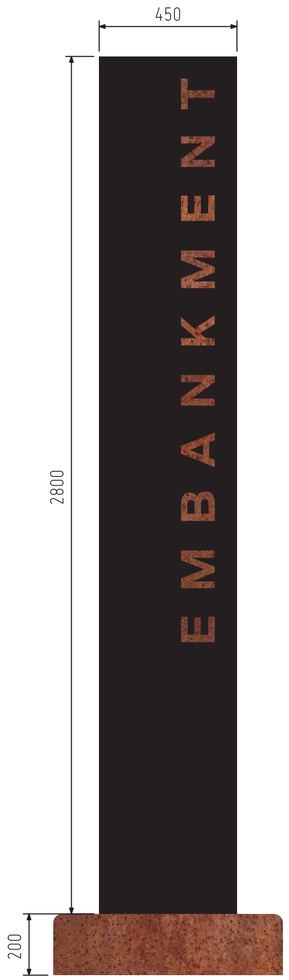

SIDES 1, 2 & 3

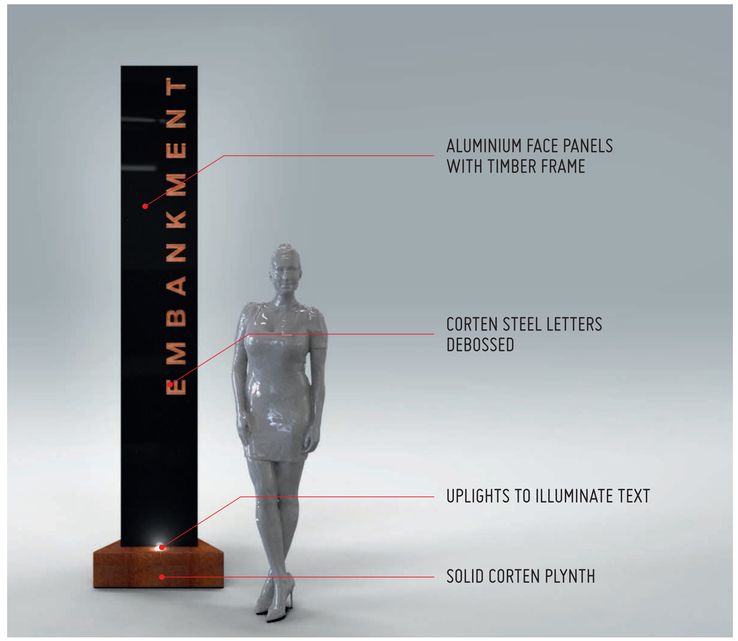

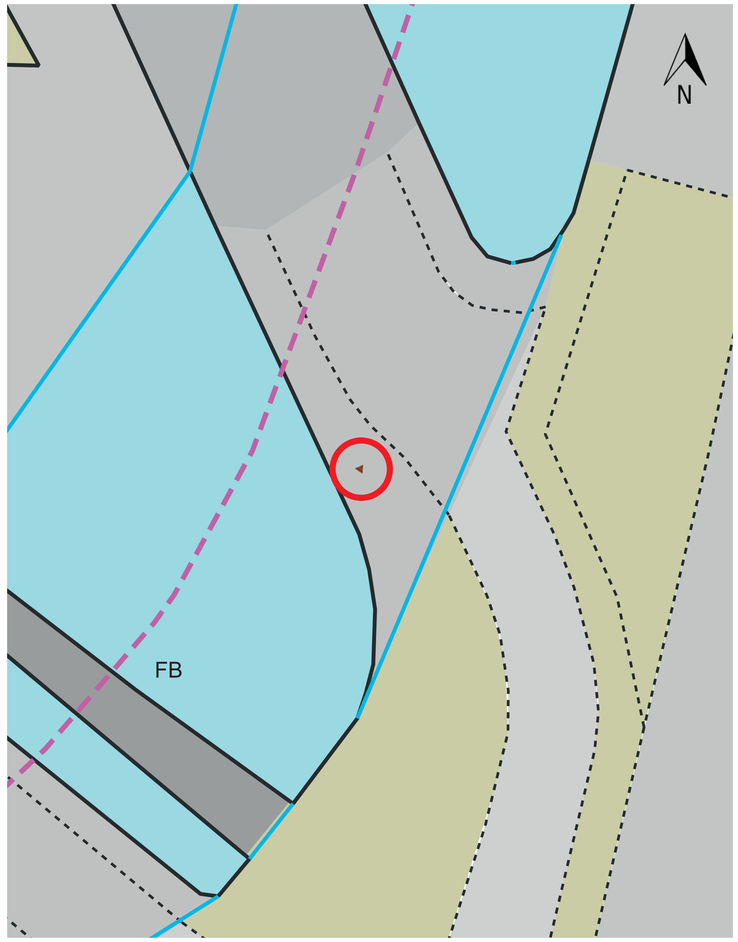

SCALE: 1:250

JOB NUMBER XJ88089 ACCOUNT MANAGER JJD

SCALE 1:10@A1 DRAWN BY CDL

DRAFT

FOR APPROVAL ONLY
DO NOT MANUFACTURE
FROM THIS DRAWING

	INITIAL	DATE
FILE SIZES CHECKED		
QUANTITIES CHECKED		
CORRECT MEDIA USED		
PRINT PROFILE CHECKED		
PRINTED BY		
COLOURS CHECKED AND MATCH SPECIFIED COLOURS (INC APPROVED SAMPLE COLOURS)		
DIMENSIONS CHECKED BEFORE CUTTING		
KONGSBERG CUT BY		
VINYL CUT BY		
FINISHED BY		
QUALITY CHECK		
ADDITIONAL ITEMS COLLATED BY		
PACKAGING IS SUITABLE FOR DISPATCH / INSTALLATION		

01 12/10/23 INITIAL DRAWING ISSUED TO PRODUCTION

COLOUR SPECIFICATION

ARTWORK SUPPLIED IN CMYK

PLEASE NOTE THAT COLOURS SUPPLIED AS CMYK WILL PRINT DIFFERENTLY ON VARIOUS MEDIA/MACHINES AND WILL NOT MATCH IF PRINTED AT A LATER DATE.
PLEASE SUPPLY PANTONE COLOURS IF A COLOUR MATCH IS REQUIRED.

DRAWING REF
02

CLIENT
CBRE

VISUAL
EMBANKMENT TOTEM

ASTRA GROUP

UNIT 1 FIRST AVENUE
EUROPA VILLAGE
MANCHESTER M17 1JZ

© ALL RIGHTS RESERVED, INCLUDING THE RIGHT TO REPRODUCE, IN WHOLE OR IN PART, WITHOUT THE CONSENT OF ASTRA SIGNS LTD.
THIS PRINTOUT IS FOR VISUAL PURPOSES ONLY AND NOT TO BE USED AS AN EXACT COLOUR REFERENCE.

DO NOT SCALE FROM THIS DRAWING ALL DIMENSIONS TO BE CHECKED PRIOR TO MANUFACTURE