




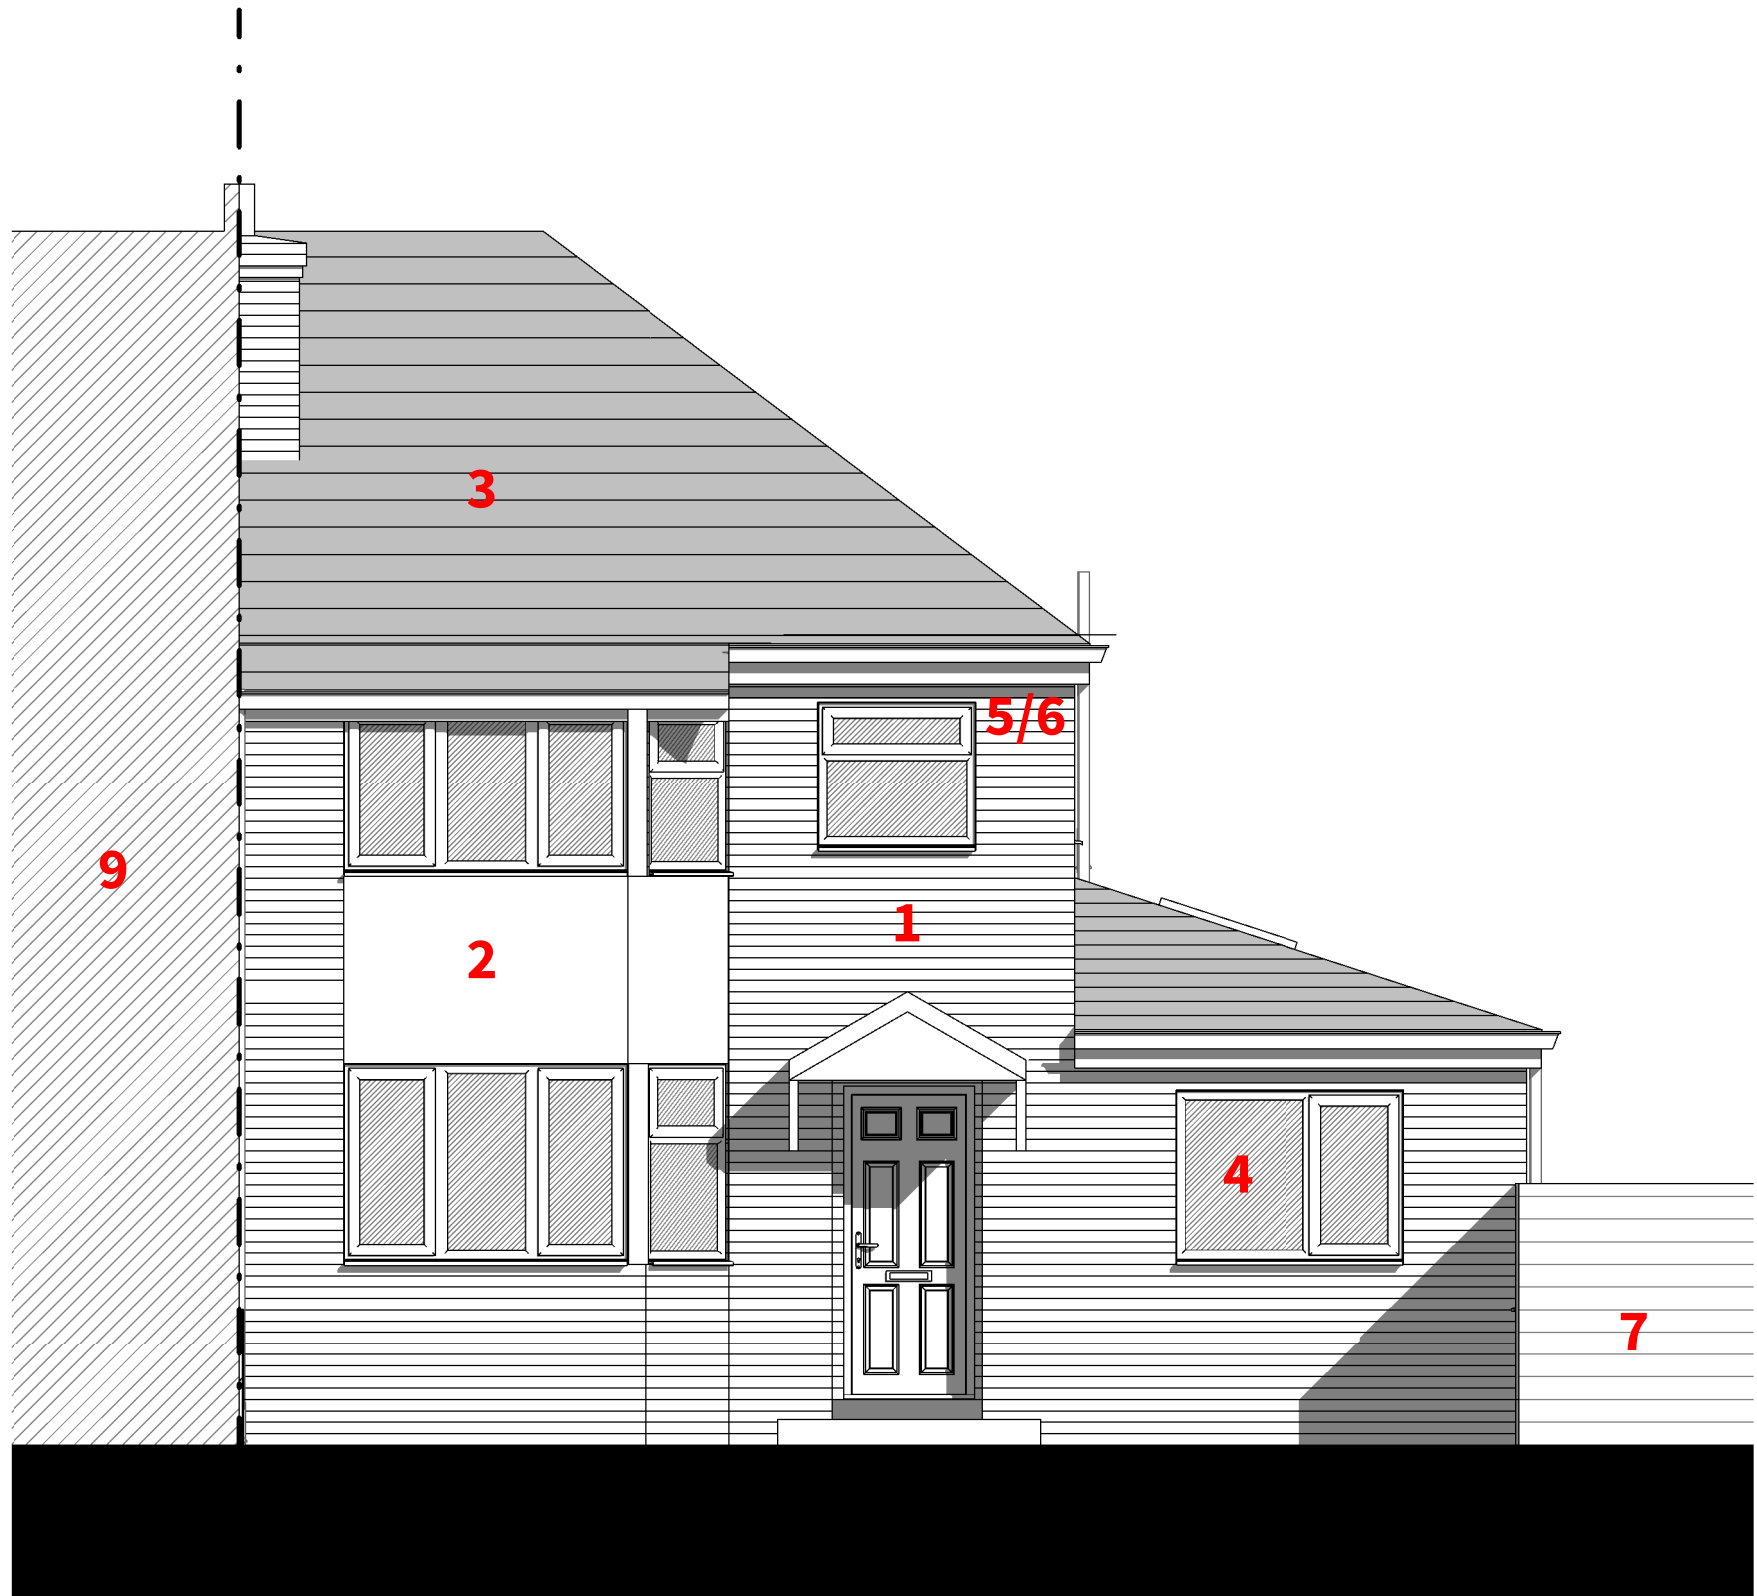


1 Front

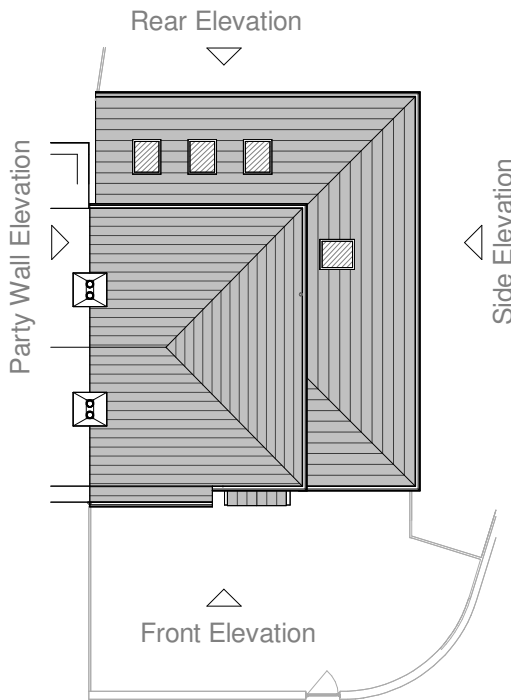

2 Rear

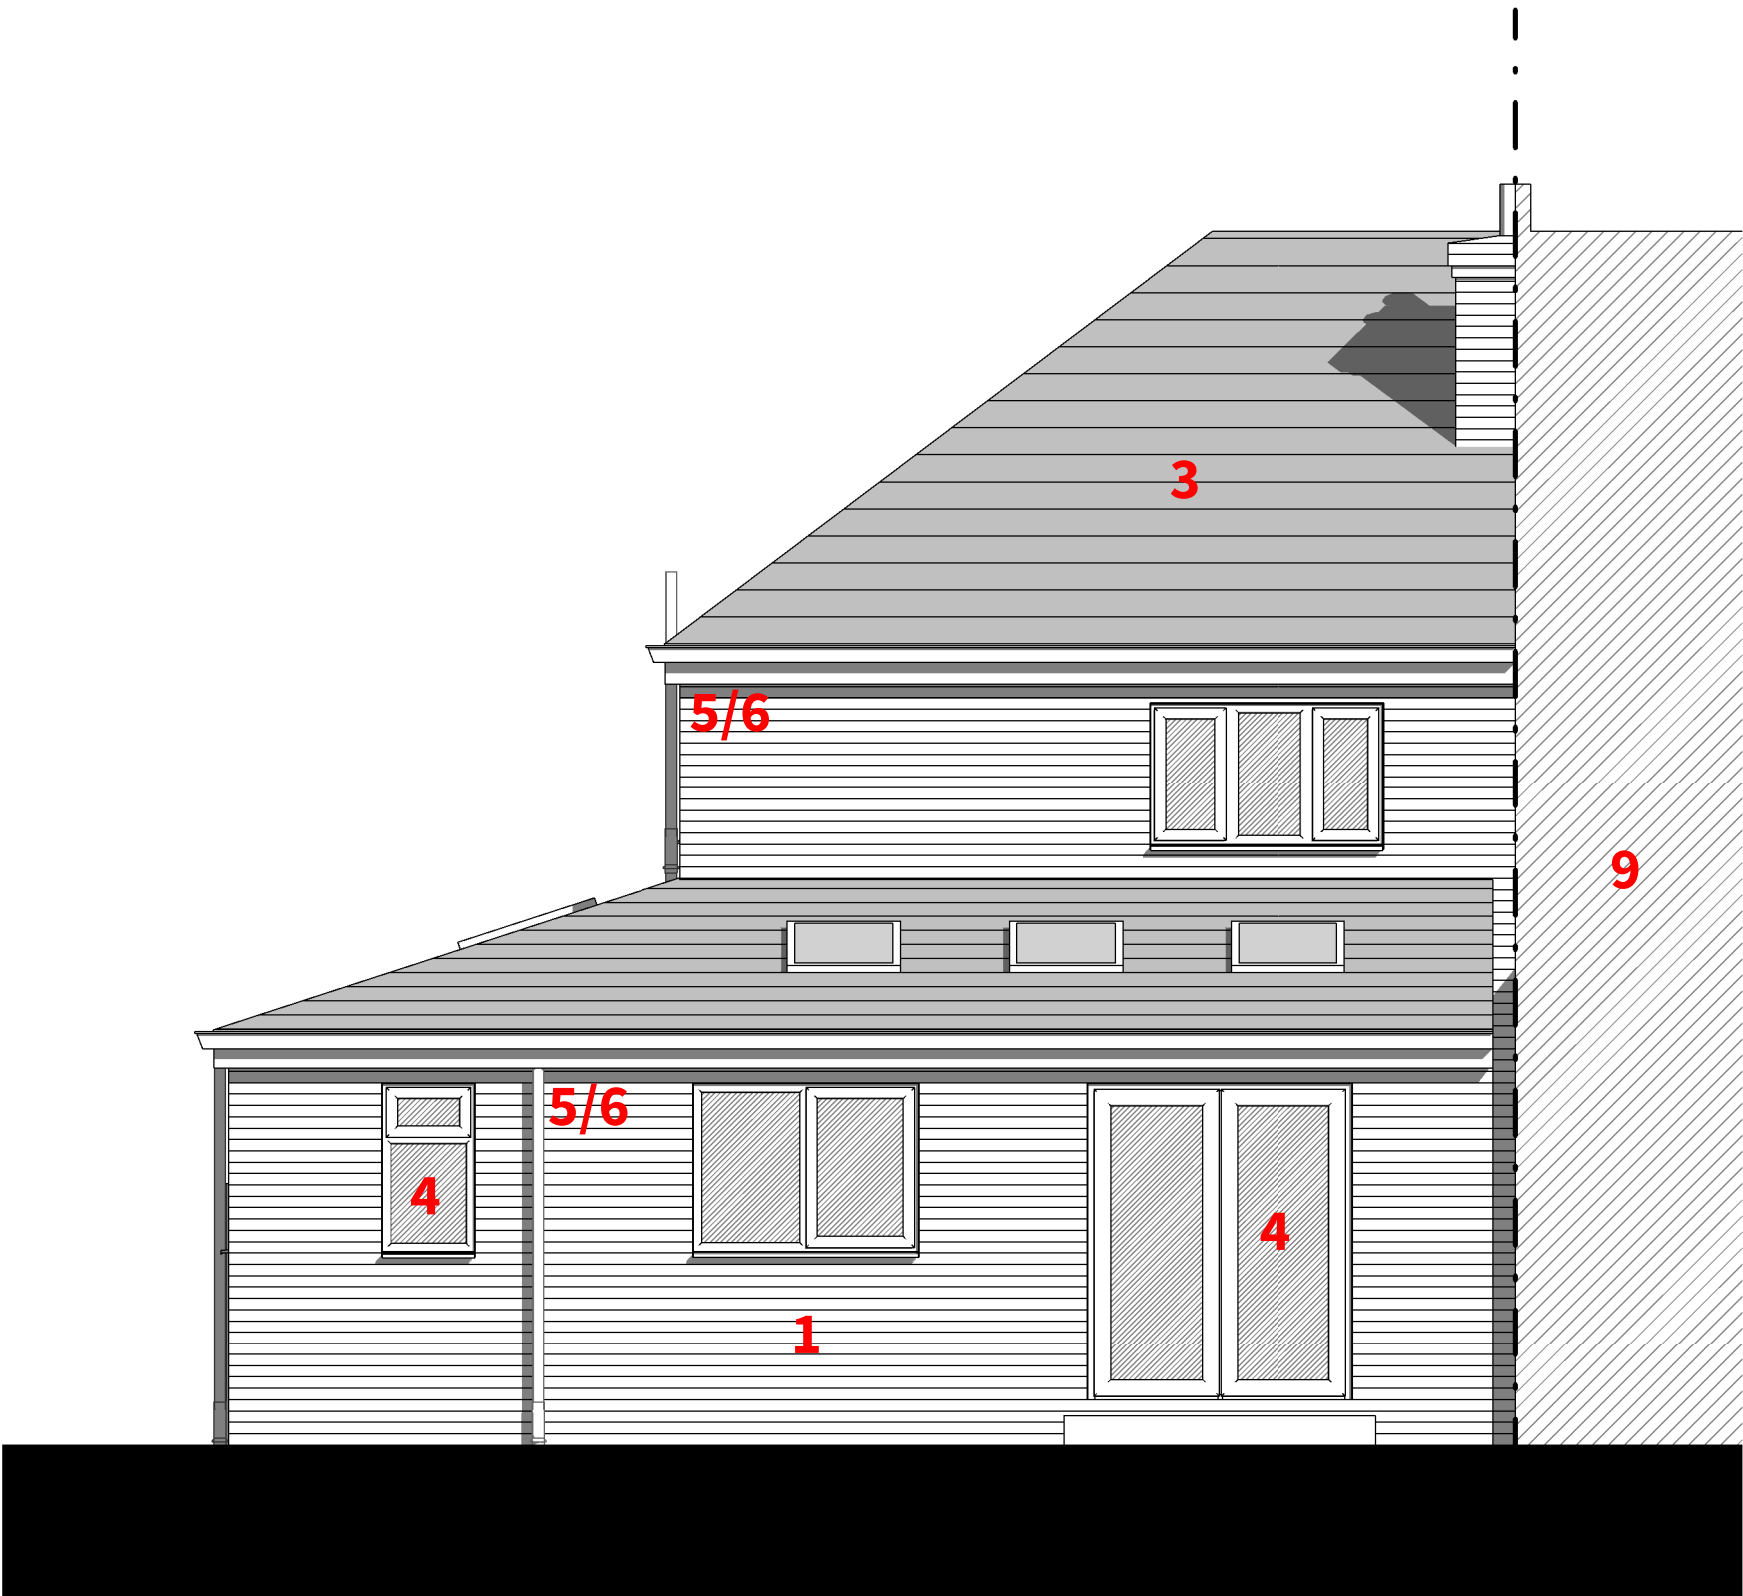

3 Side

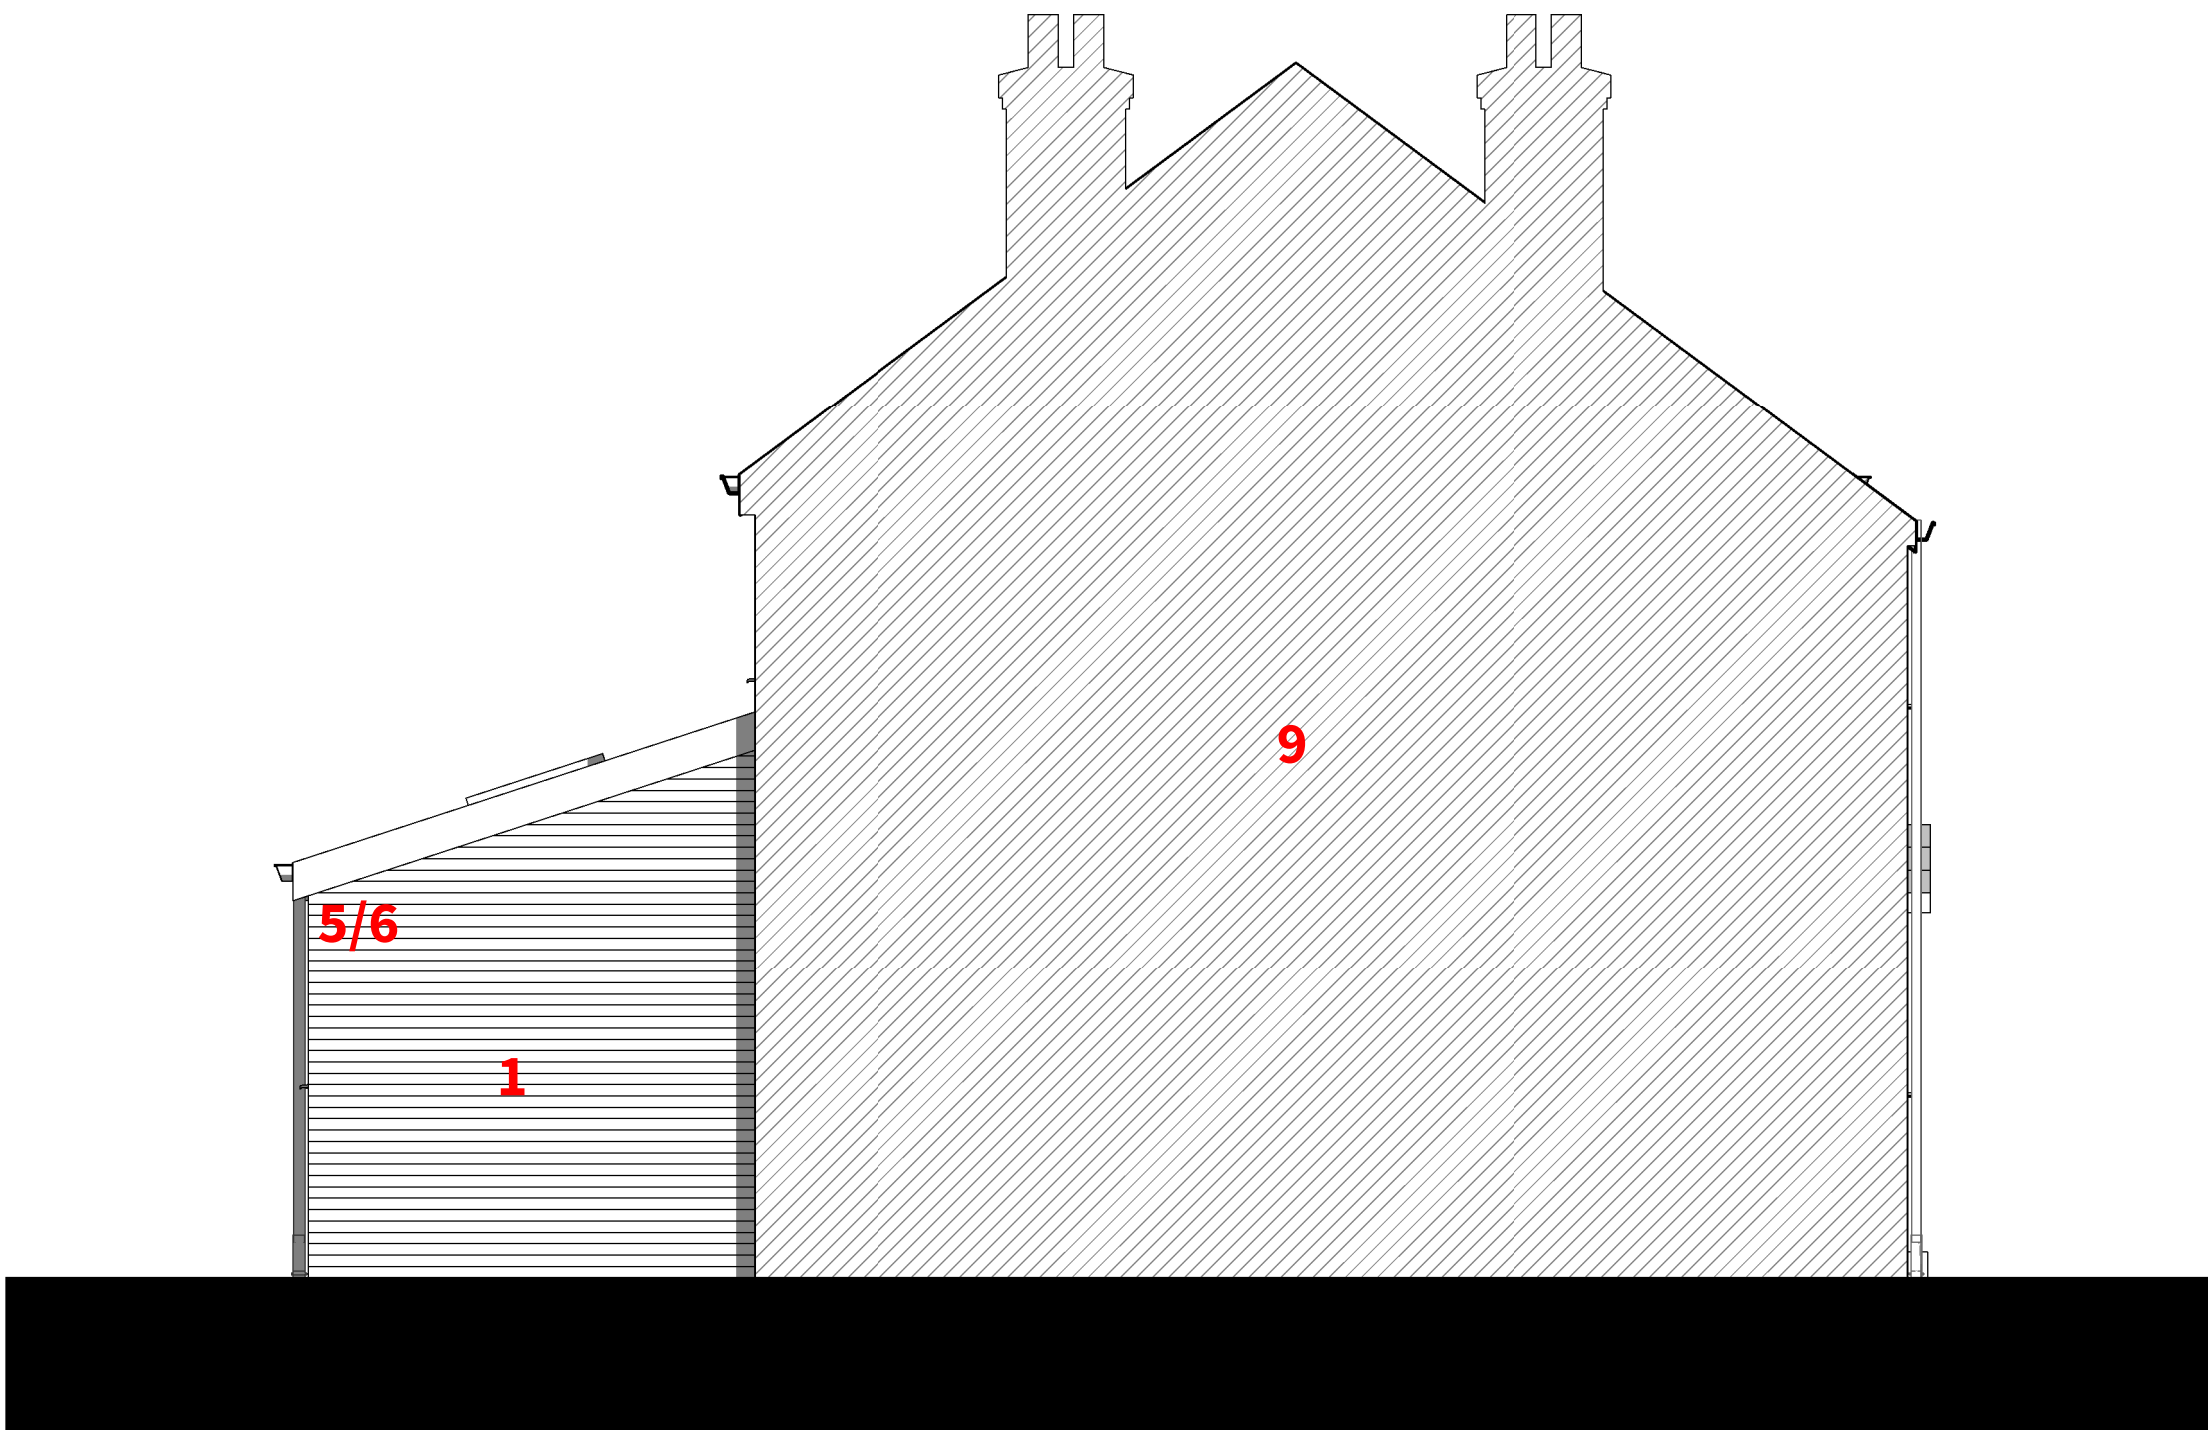

4 Party Wall

- Existing Materials:**
- 1. Red brown brick wall
 - 2. Rendered wall
 - 3. Grey tile roof
 - 4. White uPVC windows & doors
 - 5. Black fascia & bargeboard
 - 6. Black drainage goods
 - 7. Fence & gates
 - 8. Utility Pole
 - 9. Adjacent property / party wall

0 1 2 3 4m
1:50

- General Notes:**
- Do not scale from drawings.
 - Errors to be reported immediately to the architect.
 - To be read in conjunction with all relevant architect, services and structural engineer, and other consultant information.
 - All existing site, tree and building information has been compiled from different sources.
 - All dimensions to be checked on site.
 - All information copyright of Tom Attewell Architects.

Rev	Description	Date
-----	-------------	------

Status:

Planning

Client:
House No.60 Owners

Site:
60 Tanfield Road, East Didsbury,
M20 5GF

Scale at A1: As indicated	Scale at A3: 1 : 100	Date: 07.12.23
Project No: 2316	Drawing No: 3-110	Revision: