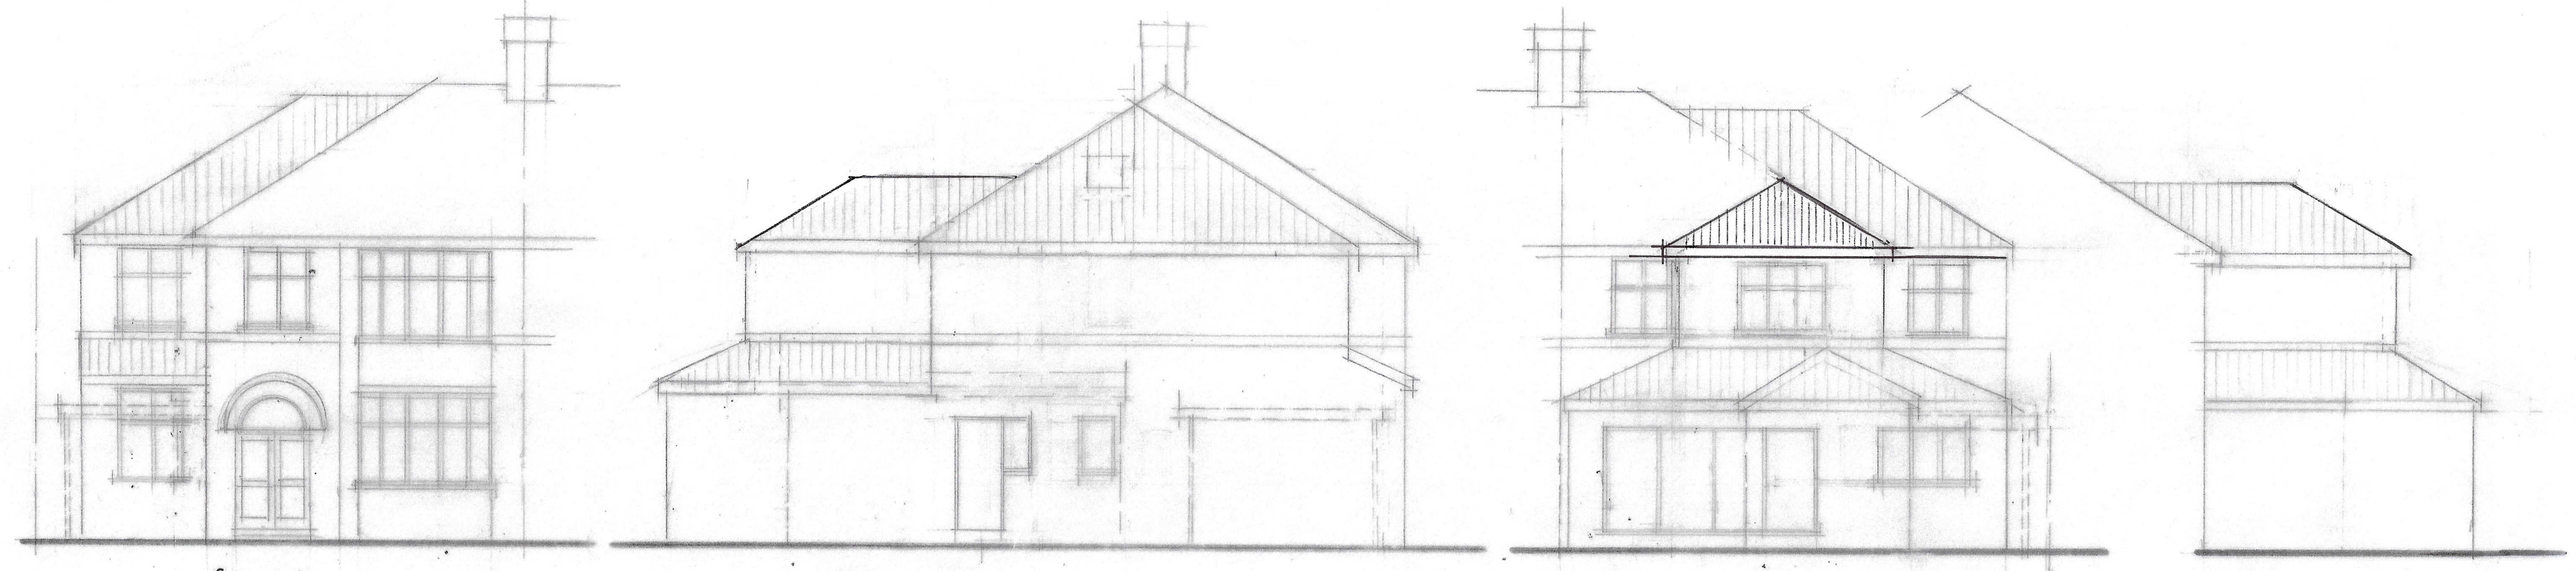

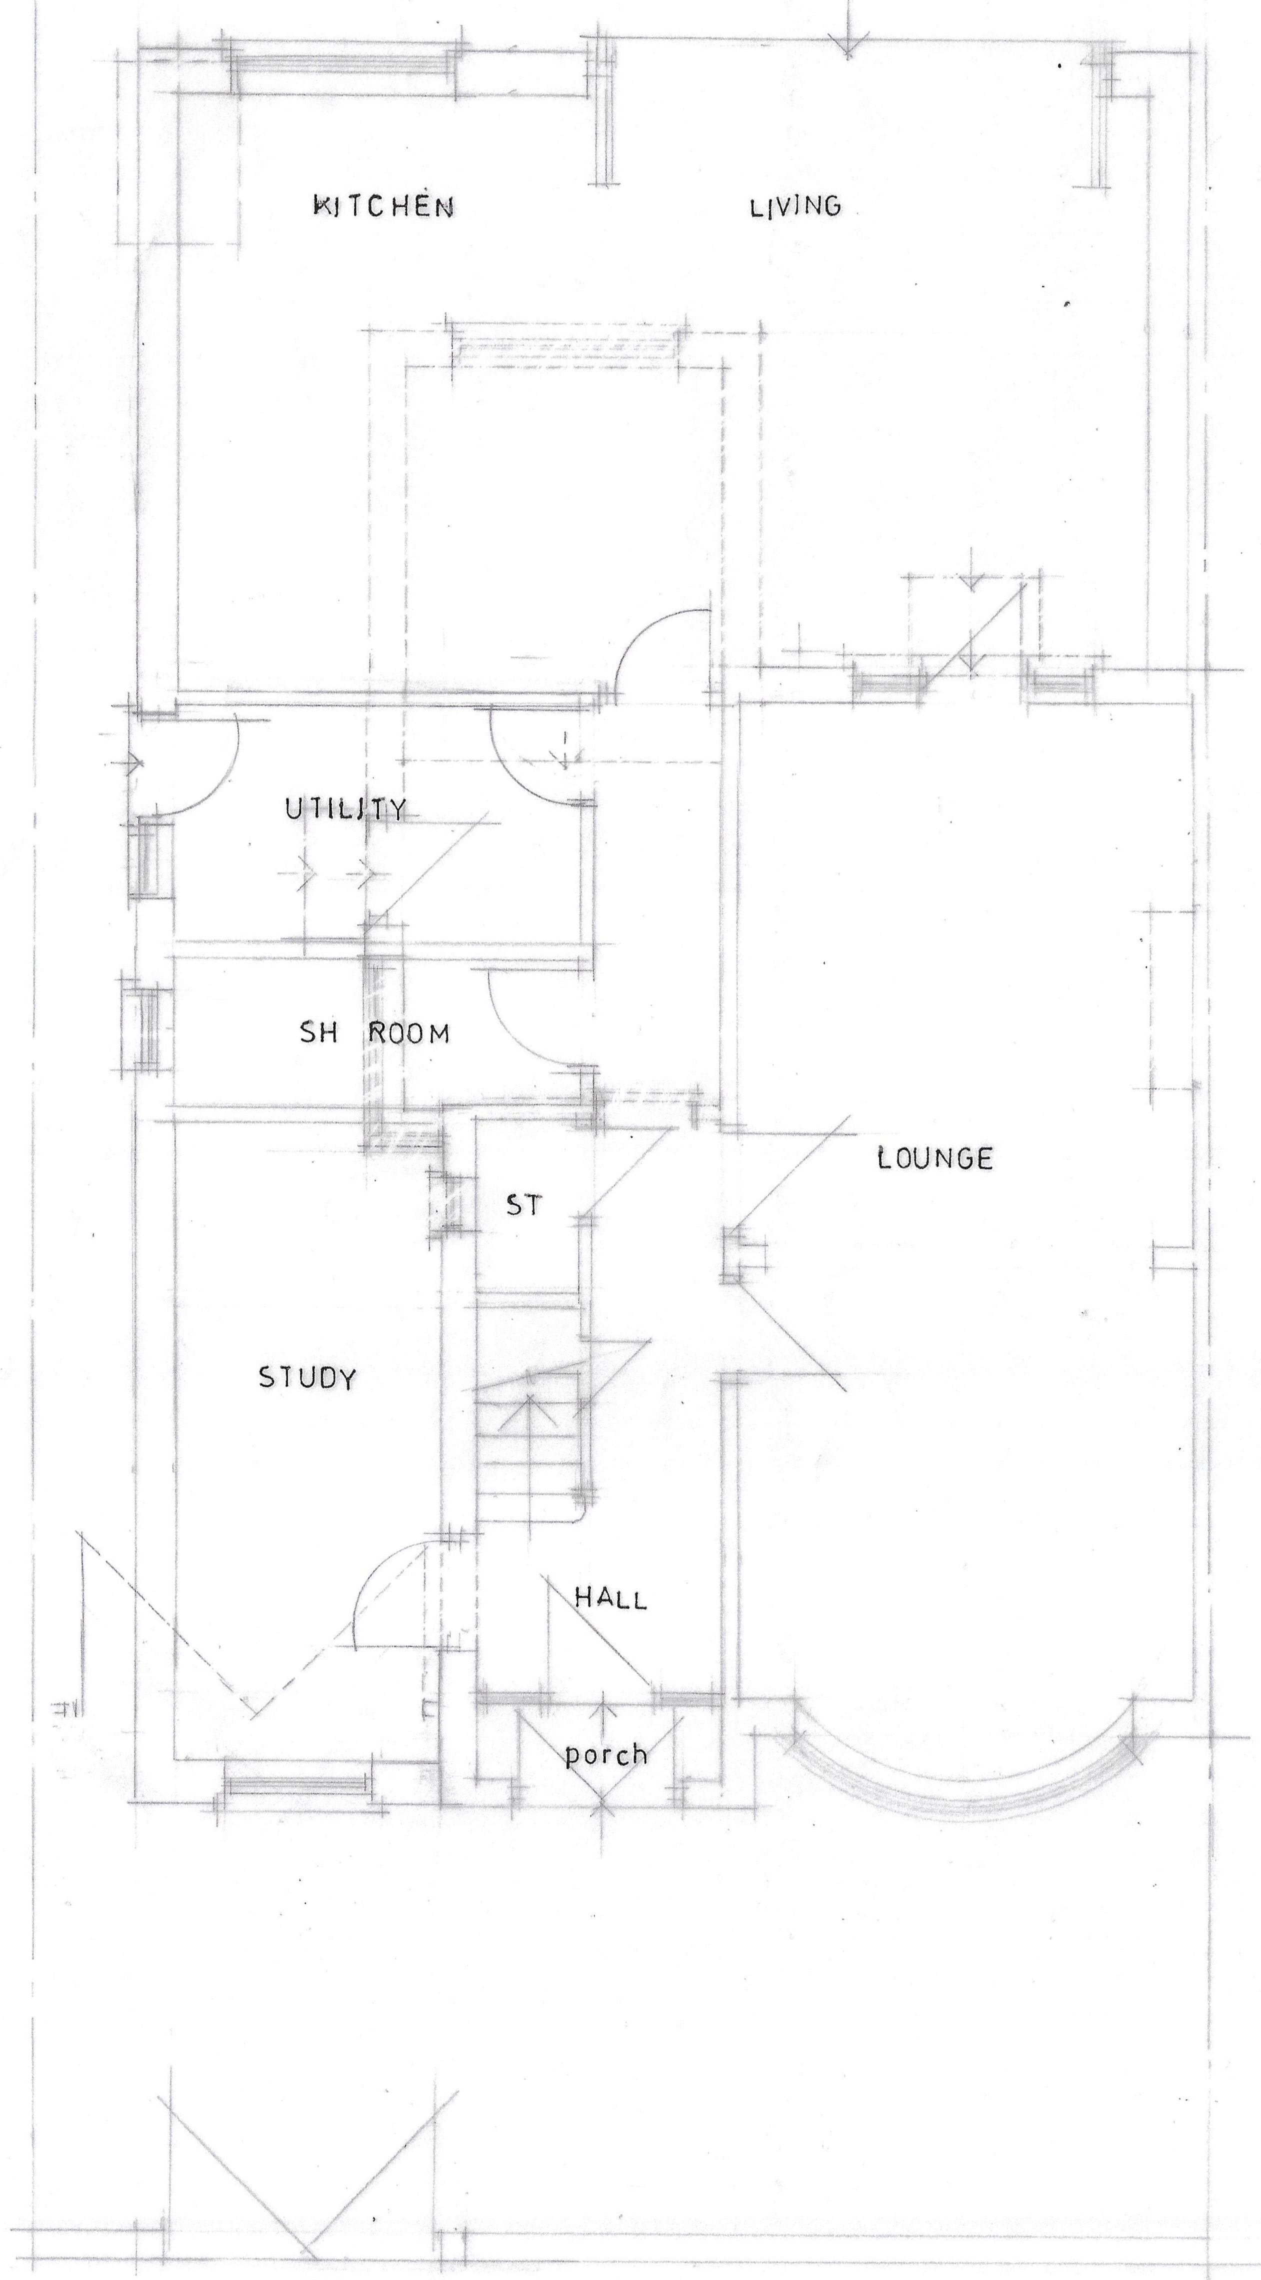

GROUND

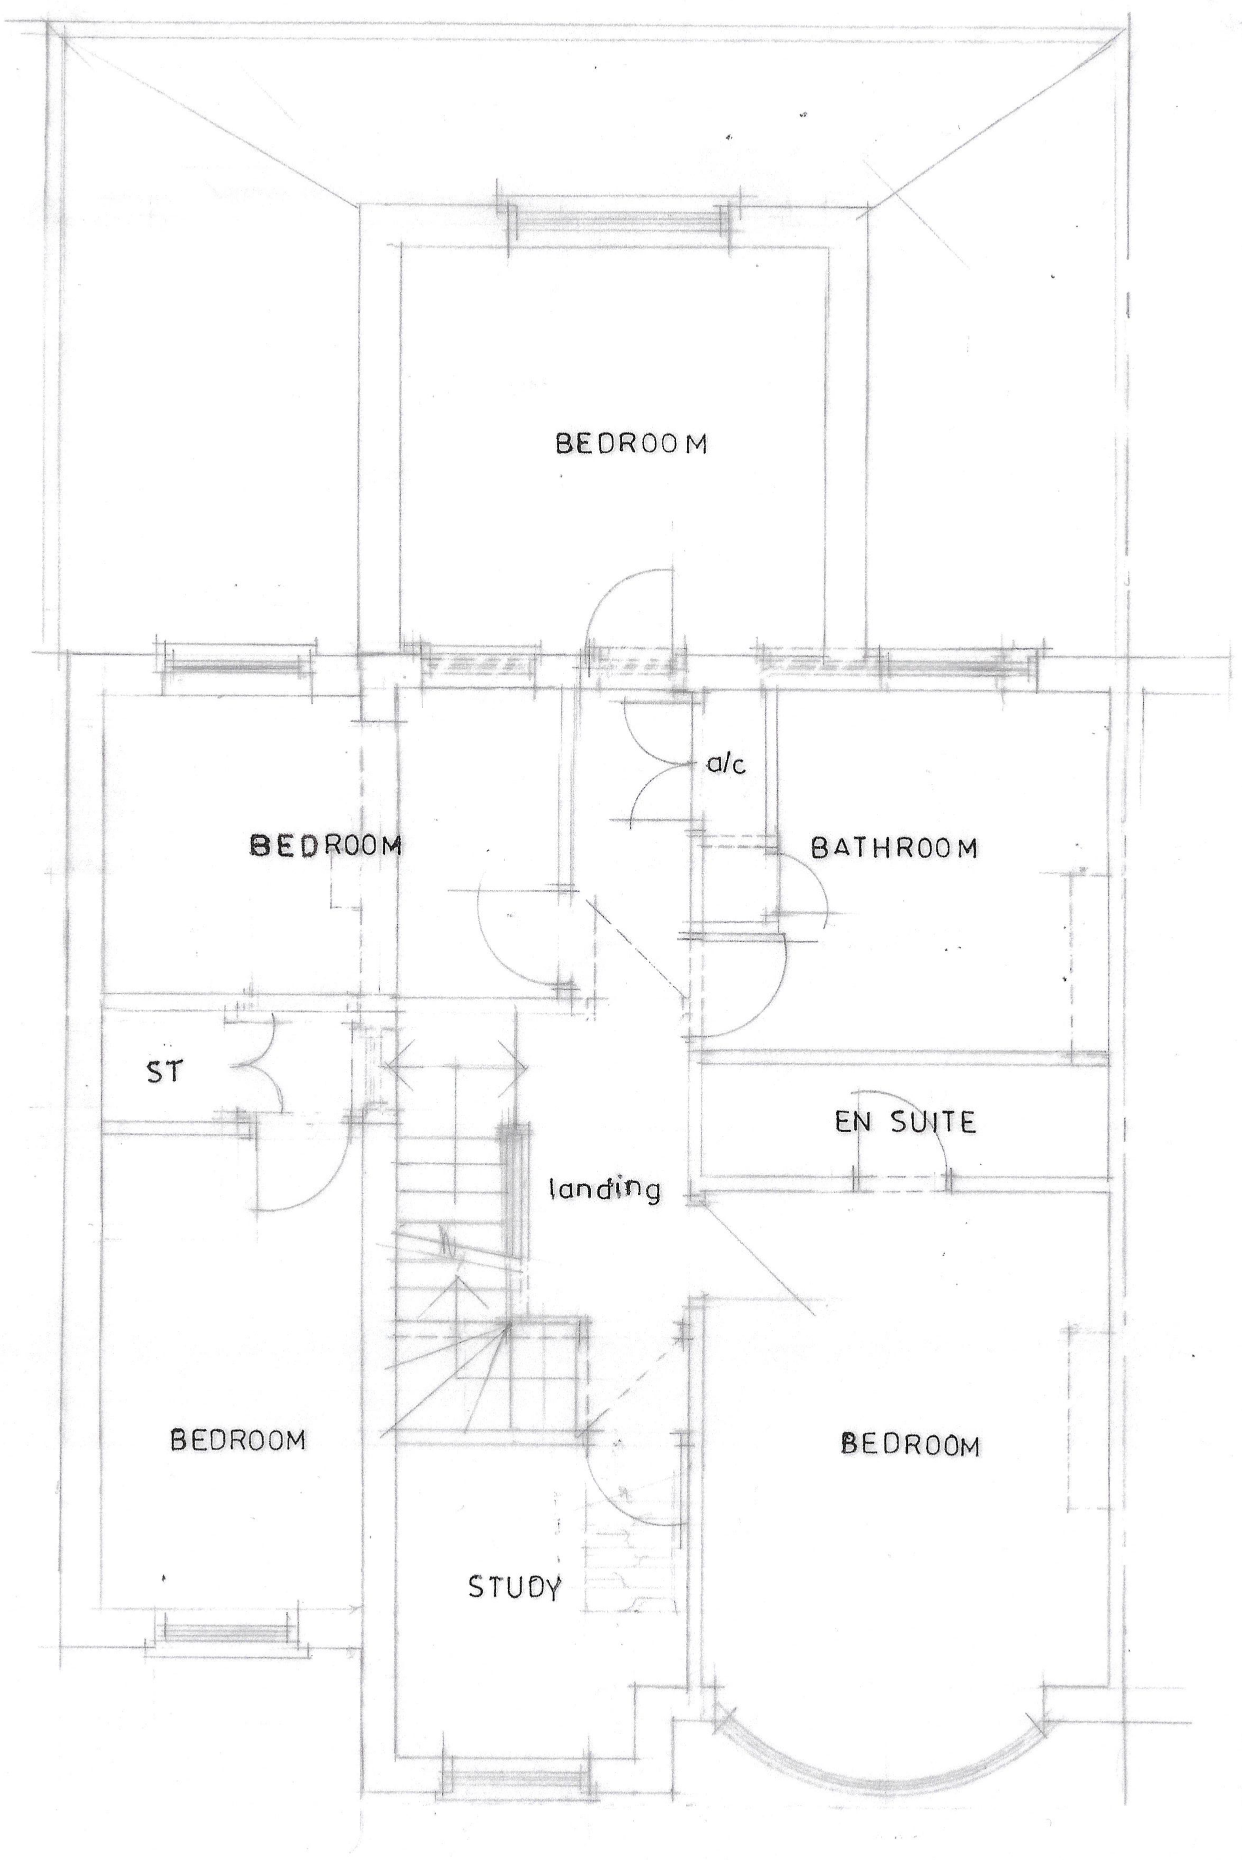

FIRST

CLIENT
MR A RAOUFI
78 BROOKLAWN DRIVE
MANCHESTER M20 3GZ

SITE ADDRESS
PROPOSED 1&2 STOREY SIDE AND REAR EXTENSIONS AND LOFT CONVERSION

DRAWING TITLE
PLANS AND ELEVATIONS AS PROPOSED

HOLBOROW + ORMESHER
LIMITED
architectural & interior design

COMPANY ADDRESS:
15 OVERTON CLOSE
MIDDLEWICH
CHESHIRE CW10 0PZ

PHONE: 07831 617754

ISSUE	ORIGINAL	1	2	3	4	5	6	7
REVISION		A	B	C	D	5		
DATE		FEB	[illegible]	[illegible]	[illegible]	APR		
DRAWN		[illegible]	[illegible]	[illegible]	[illegible]	GH		
CHECKED								
APPROVED								
SCALE	1:50 & 1:100 at A1							

DRAWING NUMBER 2330 / 23/02 [illegible]