


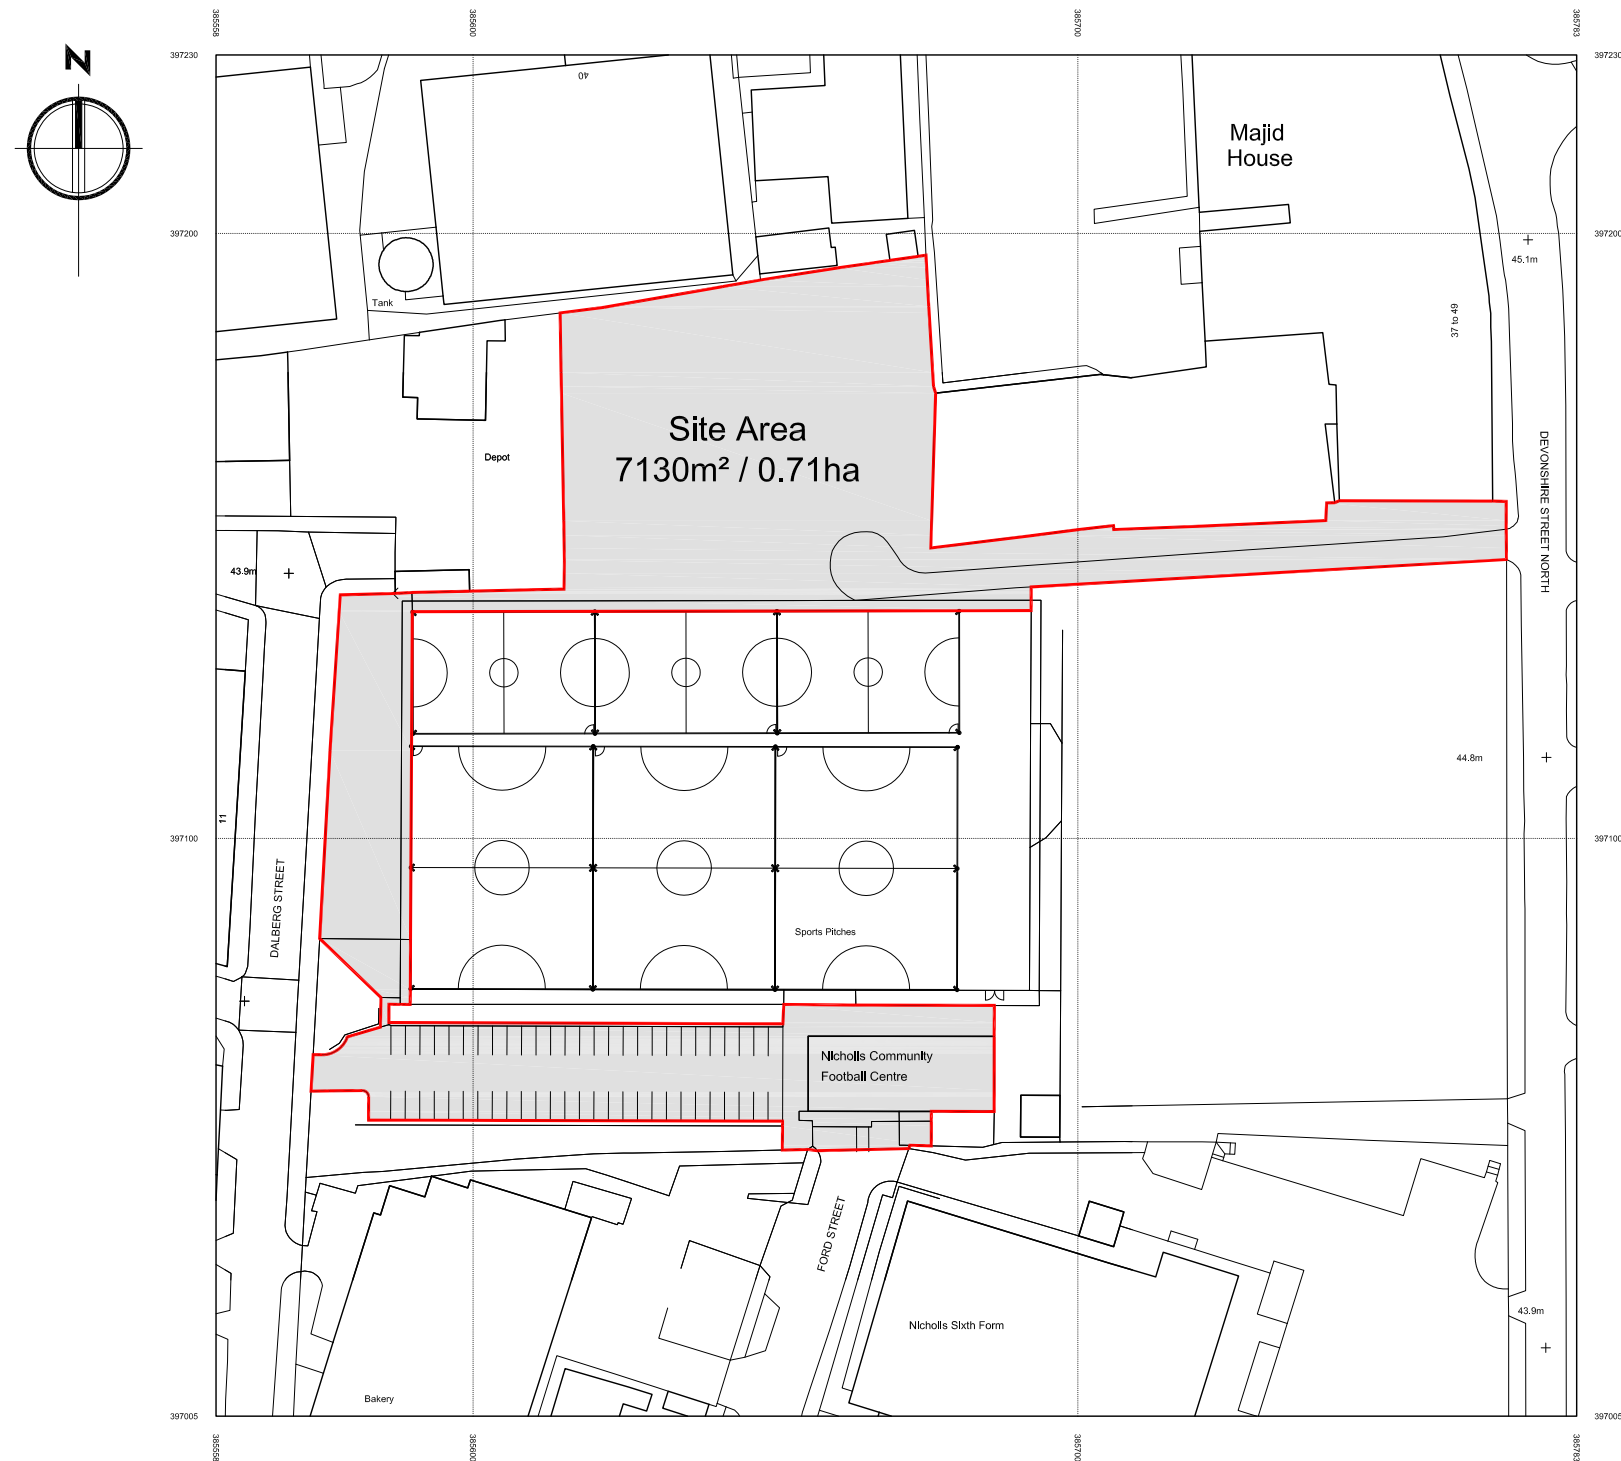

Drawing Title LOCATION PLAN			Project NICHOLLS COMMUNITY FOOTBALL CENTRE, DALBERG ST, MANCHESTER M12 6BN 6 NEW PADEL COURTS	Notes SITE BOUNDARY	Drawing No. 00 
Scale 1:1250 @ A3	Date MAR 2024	Rev. .			