


manufacture.

to the contract manager.

Engineers and Mechanical & Electrical Engineers drawings and

agreed in writing.

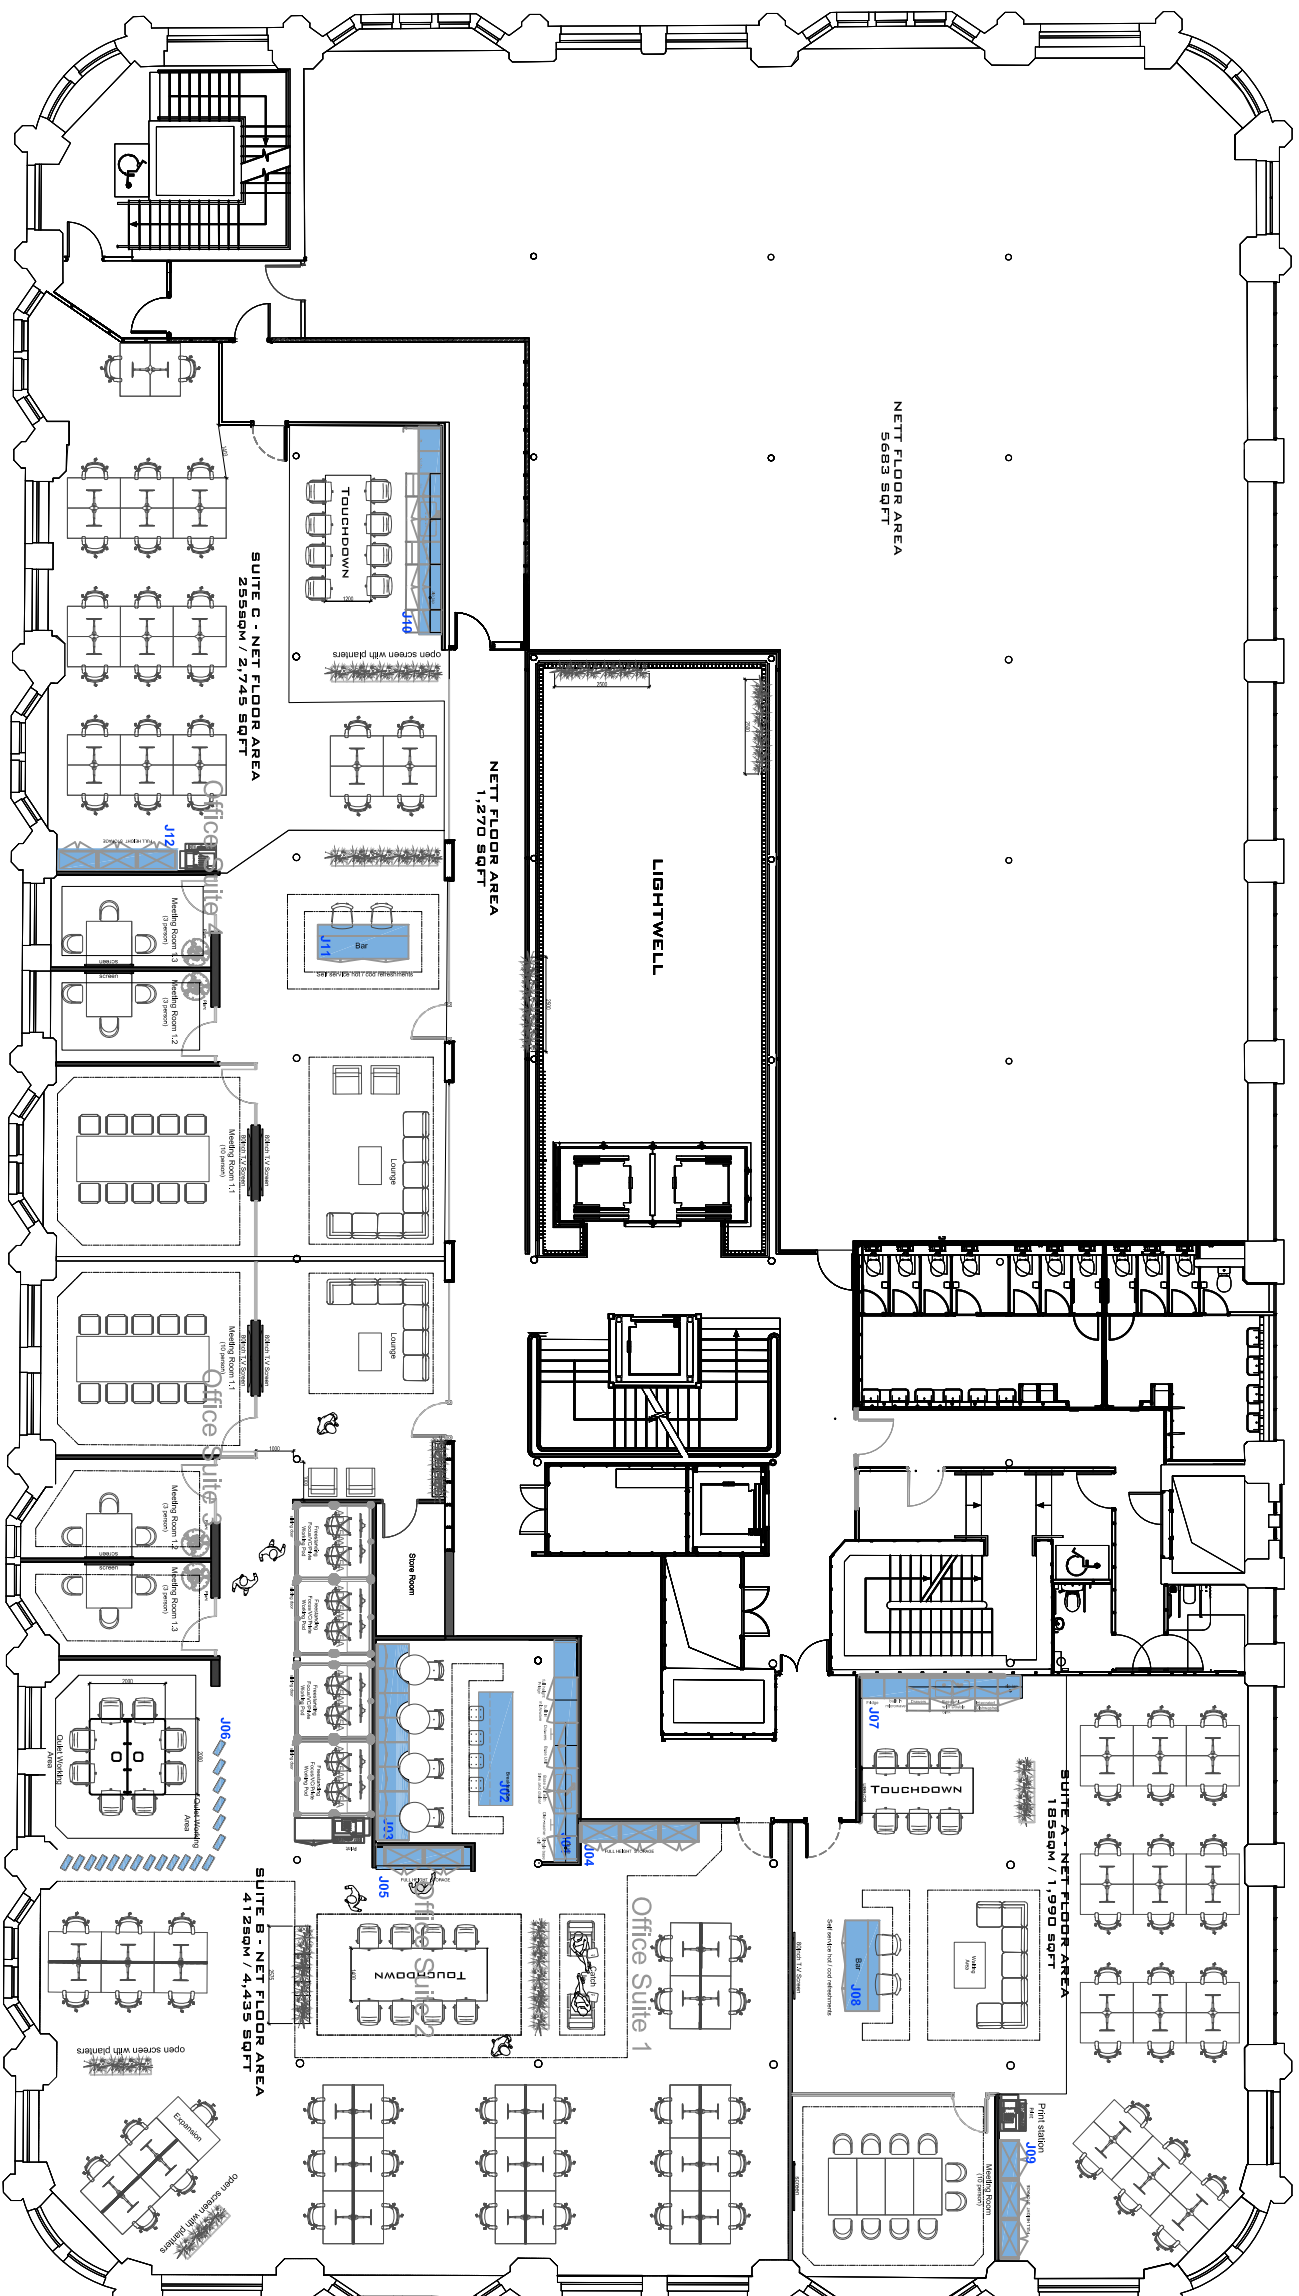

General Data Sheet 13	
Description	
	200 mm x 100 mm
	200 mm x 100 mm
A	REVISED LAYOUT	14/10/23	RG
-	First issue	26/04/23	RG
REV	DESCRIPTION	DATE	BY CH

CLIENT NAME:

Philip J Davies Holdings plc

PROJECT NAME:

Sevendale House

DWG TITLE:
First Floor - Joinery Location Plan

DWG TITLE

DWG NO: 34_100

SCALE 1:200 @A3

DWG STATUS

TENDER