
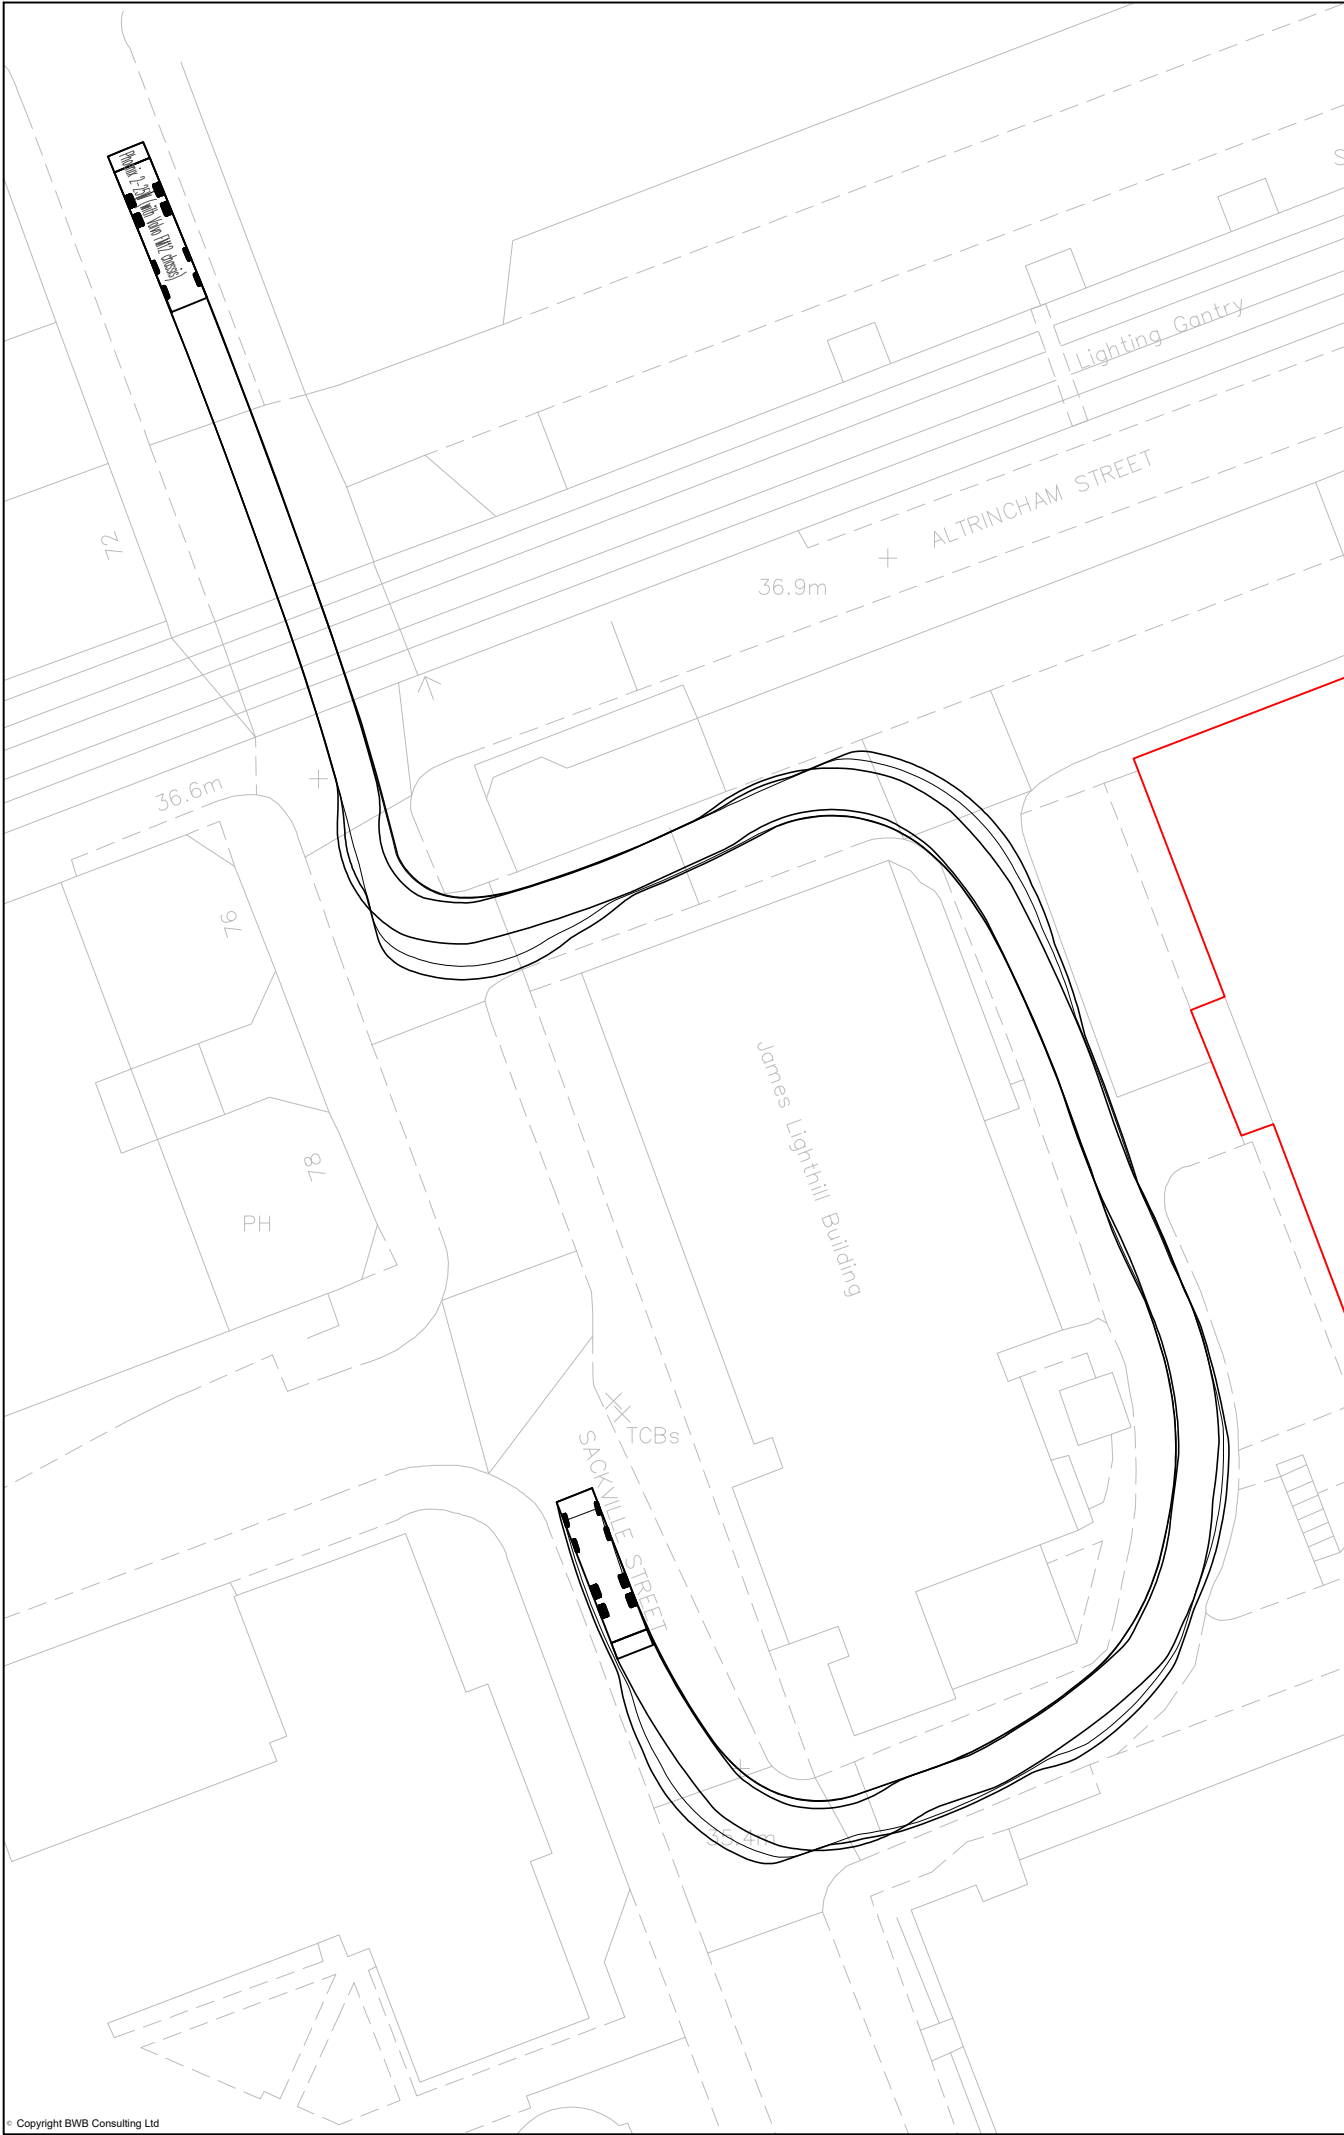


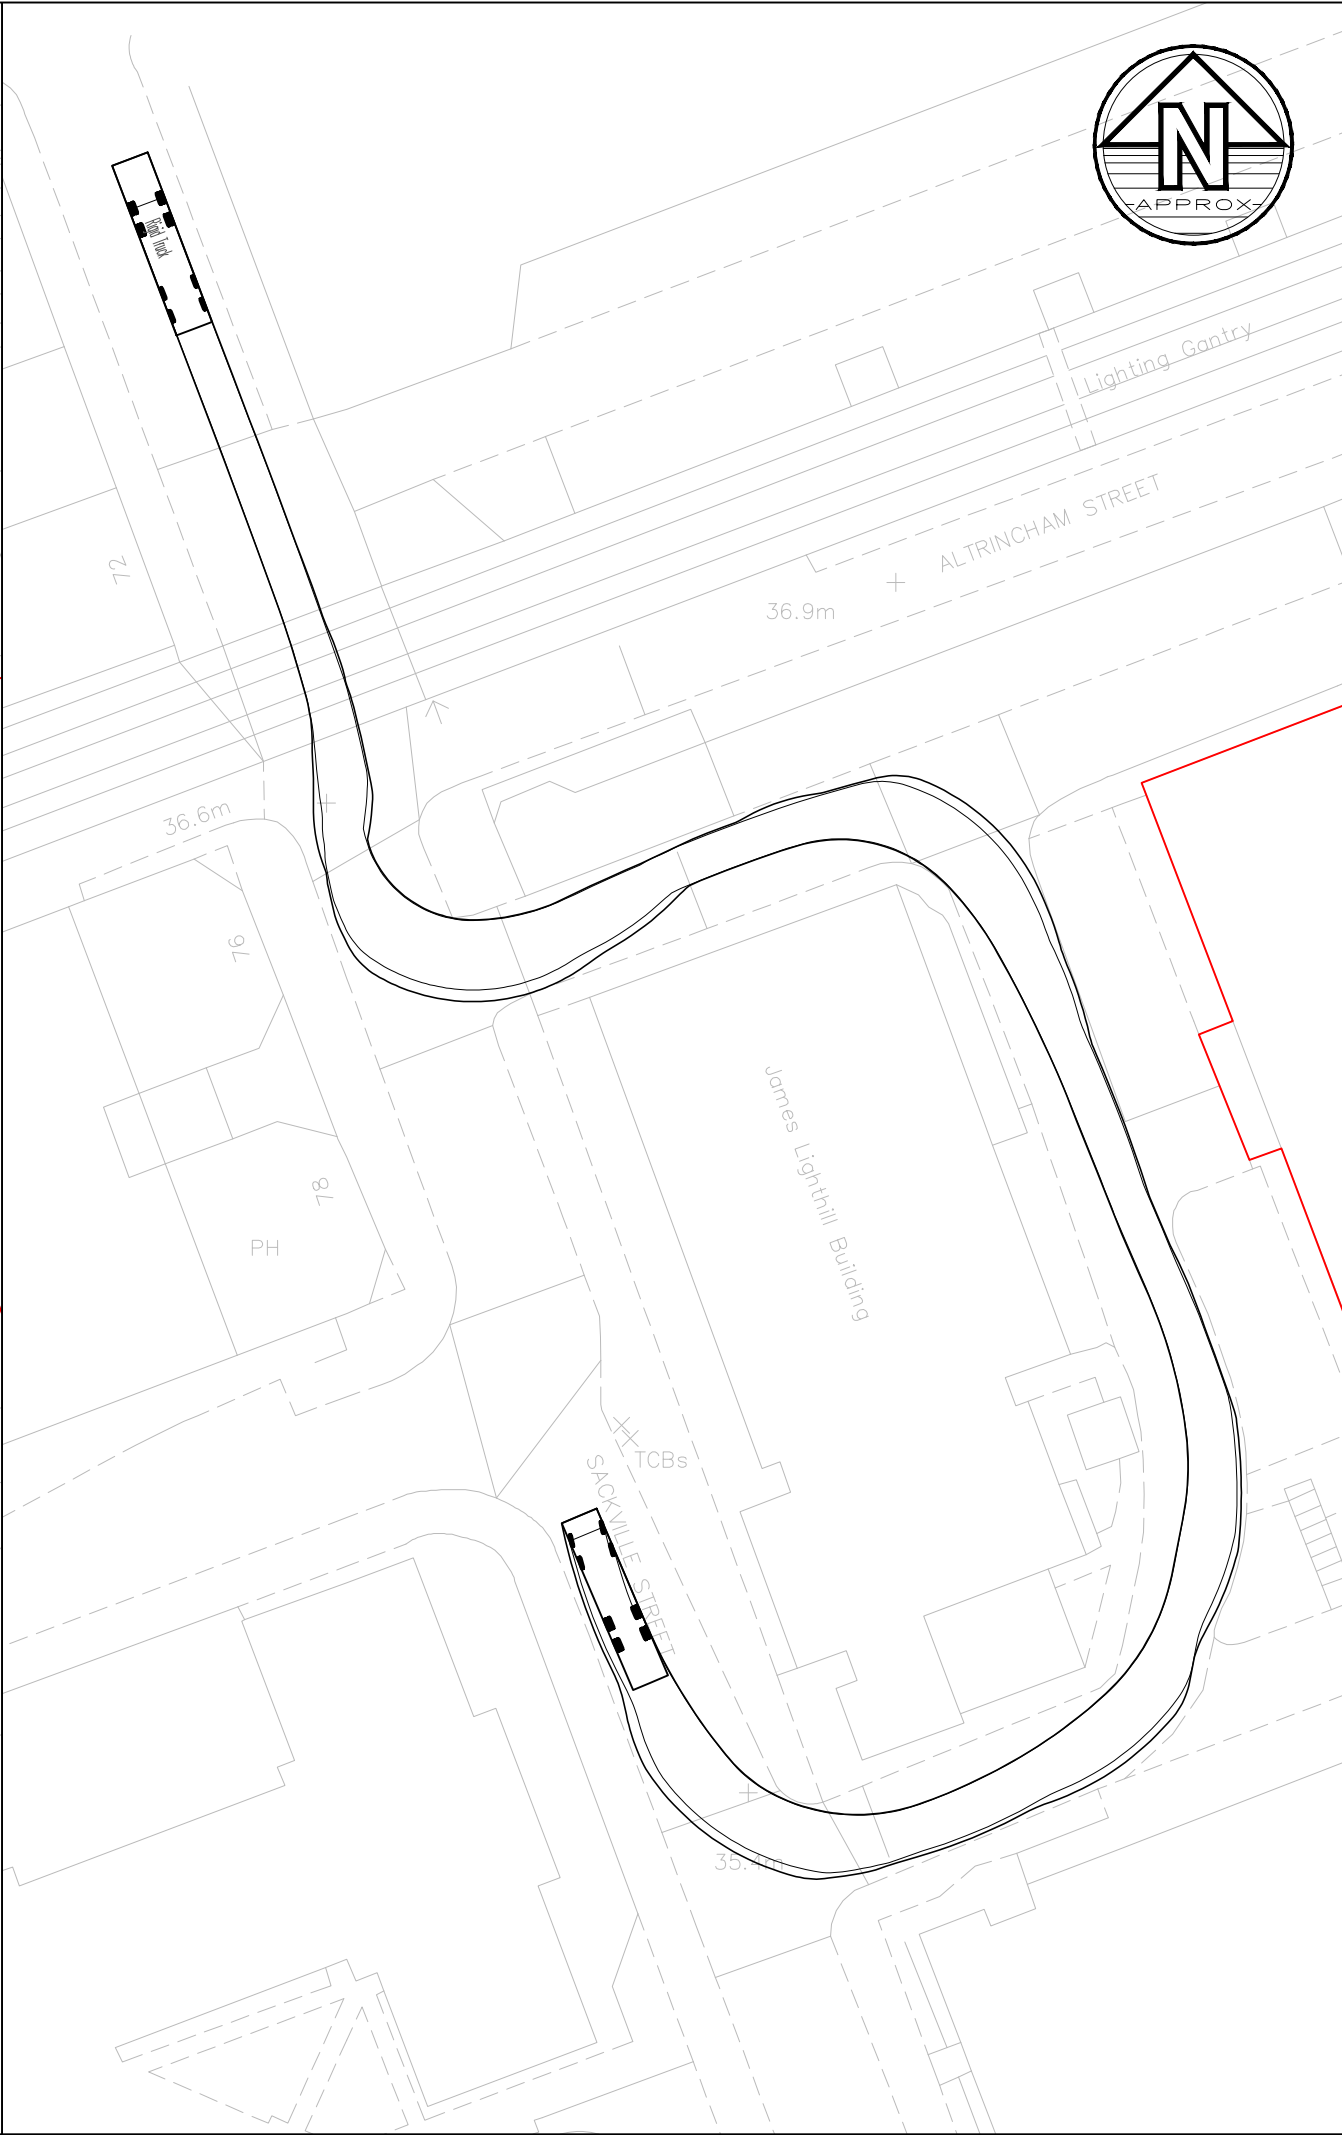


Notes


1. Do not scale this drawing. All dimensions must be checked/ verified on site. If in doubt ask.
2. This drawing is to be read in conjunction with all relevant architects, engineers and specialists drawings and specifications.
3. All dimensions in millimetres unless noted otherwise. All levels in metres unless noted otherwise.
4. Any discrepancies noted on site are to be reported to the engineer immediately.

Key Plan

Legend

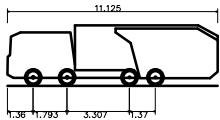

Phoenix 2-25W (with Volvo FM12 chassis)
Overall Length 11.125m
Overall Width 2.530m
Overall Body Height 3.205m
Min Body Ground Clearance 0.410m
Track Width 2.500m
Lock to lock time 4.00s
Kerb to Kerb Turning Radius 9.250m

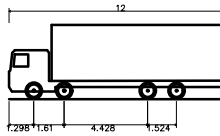

Rigid Truck 12.000m
Overall Length 12.000m
Overall Width 2.500m
Overall Body Height 3.928m
Min Body Ground Clearance 0.412m
Track Width 2.471m
Lock to lock time 6.00s
Kerb to Kerb Turning Radius 11.900m

P1	18.12.23	PRELIMINARY ISSUE	SF JA
Rev	Date	Details of issue / revision	Dnw Rev

Issues & Revisions



ACAF GROUP COMPANY

☐ Birmingham | 0121 233 3322
☐ Leeds | 0113 233 8000
☐ London | 020 7234 9122
☐ Manchester | 0161 233 4260
☒ Nottingham | 0115 924 1100
www.bwbconsulting.com

Client
BRUNTWOOD SCITECH

Project Title
**RENOLD BUILDING,
SACKVILLE STREET,
MANCHESTER**

Drawing Title
**SERVICE ROAD - VEHICLE
TRACKING**

Drawn:	S. Franklin	Reviewed:	J. Ashton
BWB Ref:	232704	Date:	18.12.23
		Scale@A3:	1:500

Drawing Status
PRELIMINARY

Project - Originator - Zone - Level - Type - Role - Number	Status	Rev
RBM-BWB-GEN-XX-DR-TR-110	S2	P1