Job No: 127788A	Customer: My Construction, Manchester - Canopy Signs	Drawn By: AL	Date Issued: 28/09/23
Saved in: 2023 Drawings - GEN H-N	Elevation SW - Overall View	Approved By: PB	Checked By: SB

BUTTERFIELD SIGNS LTD
174 Sunbridge Rd
Bradford
West Yorkshire
BD1 2RZ

Tel: 01274 722244
Fax: 01274 848996

E-Mail
stevenbland@butterfieldsigns.co.uk
Website: www.butterfieldsigns.co.uk

0 2 4 6 8 10 20 30 40

1:200 Scale bar — Meters

This document is the property of Butterfield Signs Ltd who own the copyright therein, The information in this document is given in confidence and without the written consent of Butterfield Signs Ltd, given by contract or otherwise the document must not be copied, reprinted or reproduced in any material form either wholly or in part nor must the contents of the document or any method of technique available there from be disclosed to any third party.

Job No: 127788A	Customer: My Construction, Manchester - Canopy Signs	Drawn By: AL	Date Issued: 28/09/23
Saved in: 2023 Drawings - GEN H-N	Elevation SW	Approved By: PB	Checked By: SB

BUTTERFIELD SIGNS LTD
174 Sunbridge Rd
Bradford
West Yorkshire
BD1 2RZ

Tel: 01274 722244
Fax: 01274 848996

E-Mail
stevenbland@butterfieldsigns.co.uk
Website: www.butterfieldsigns.co.uk

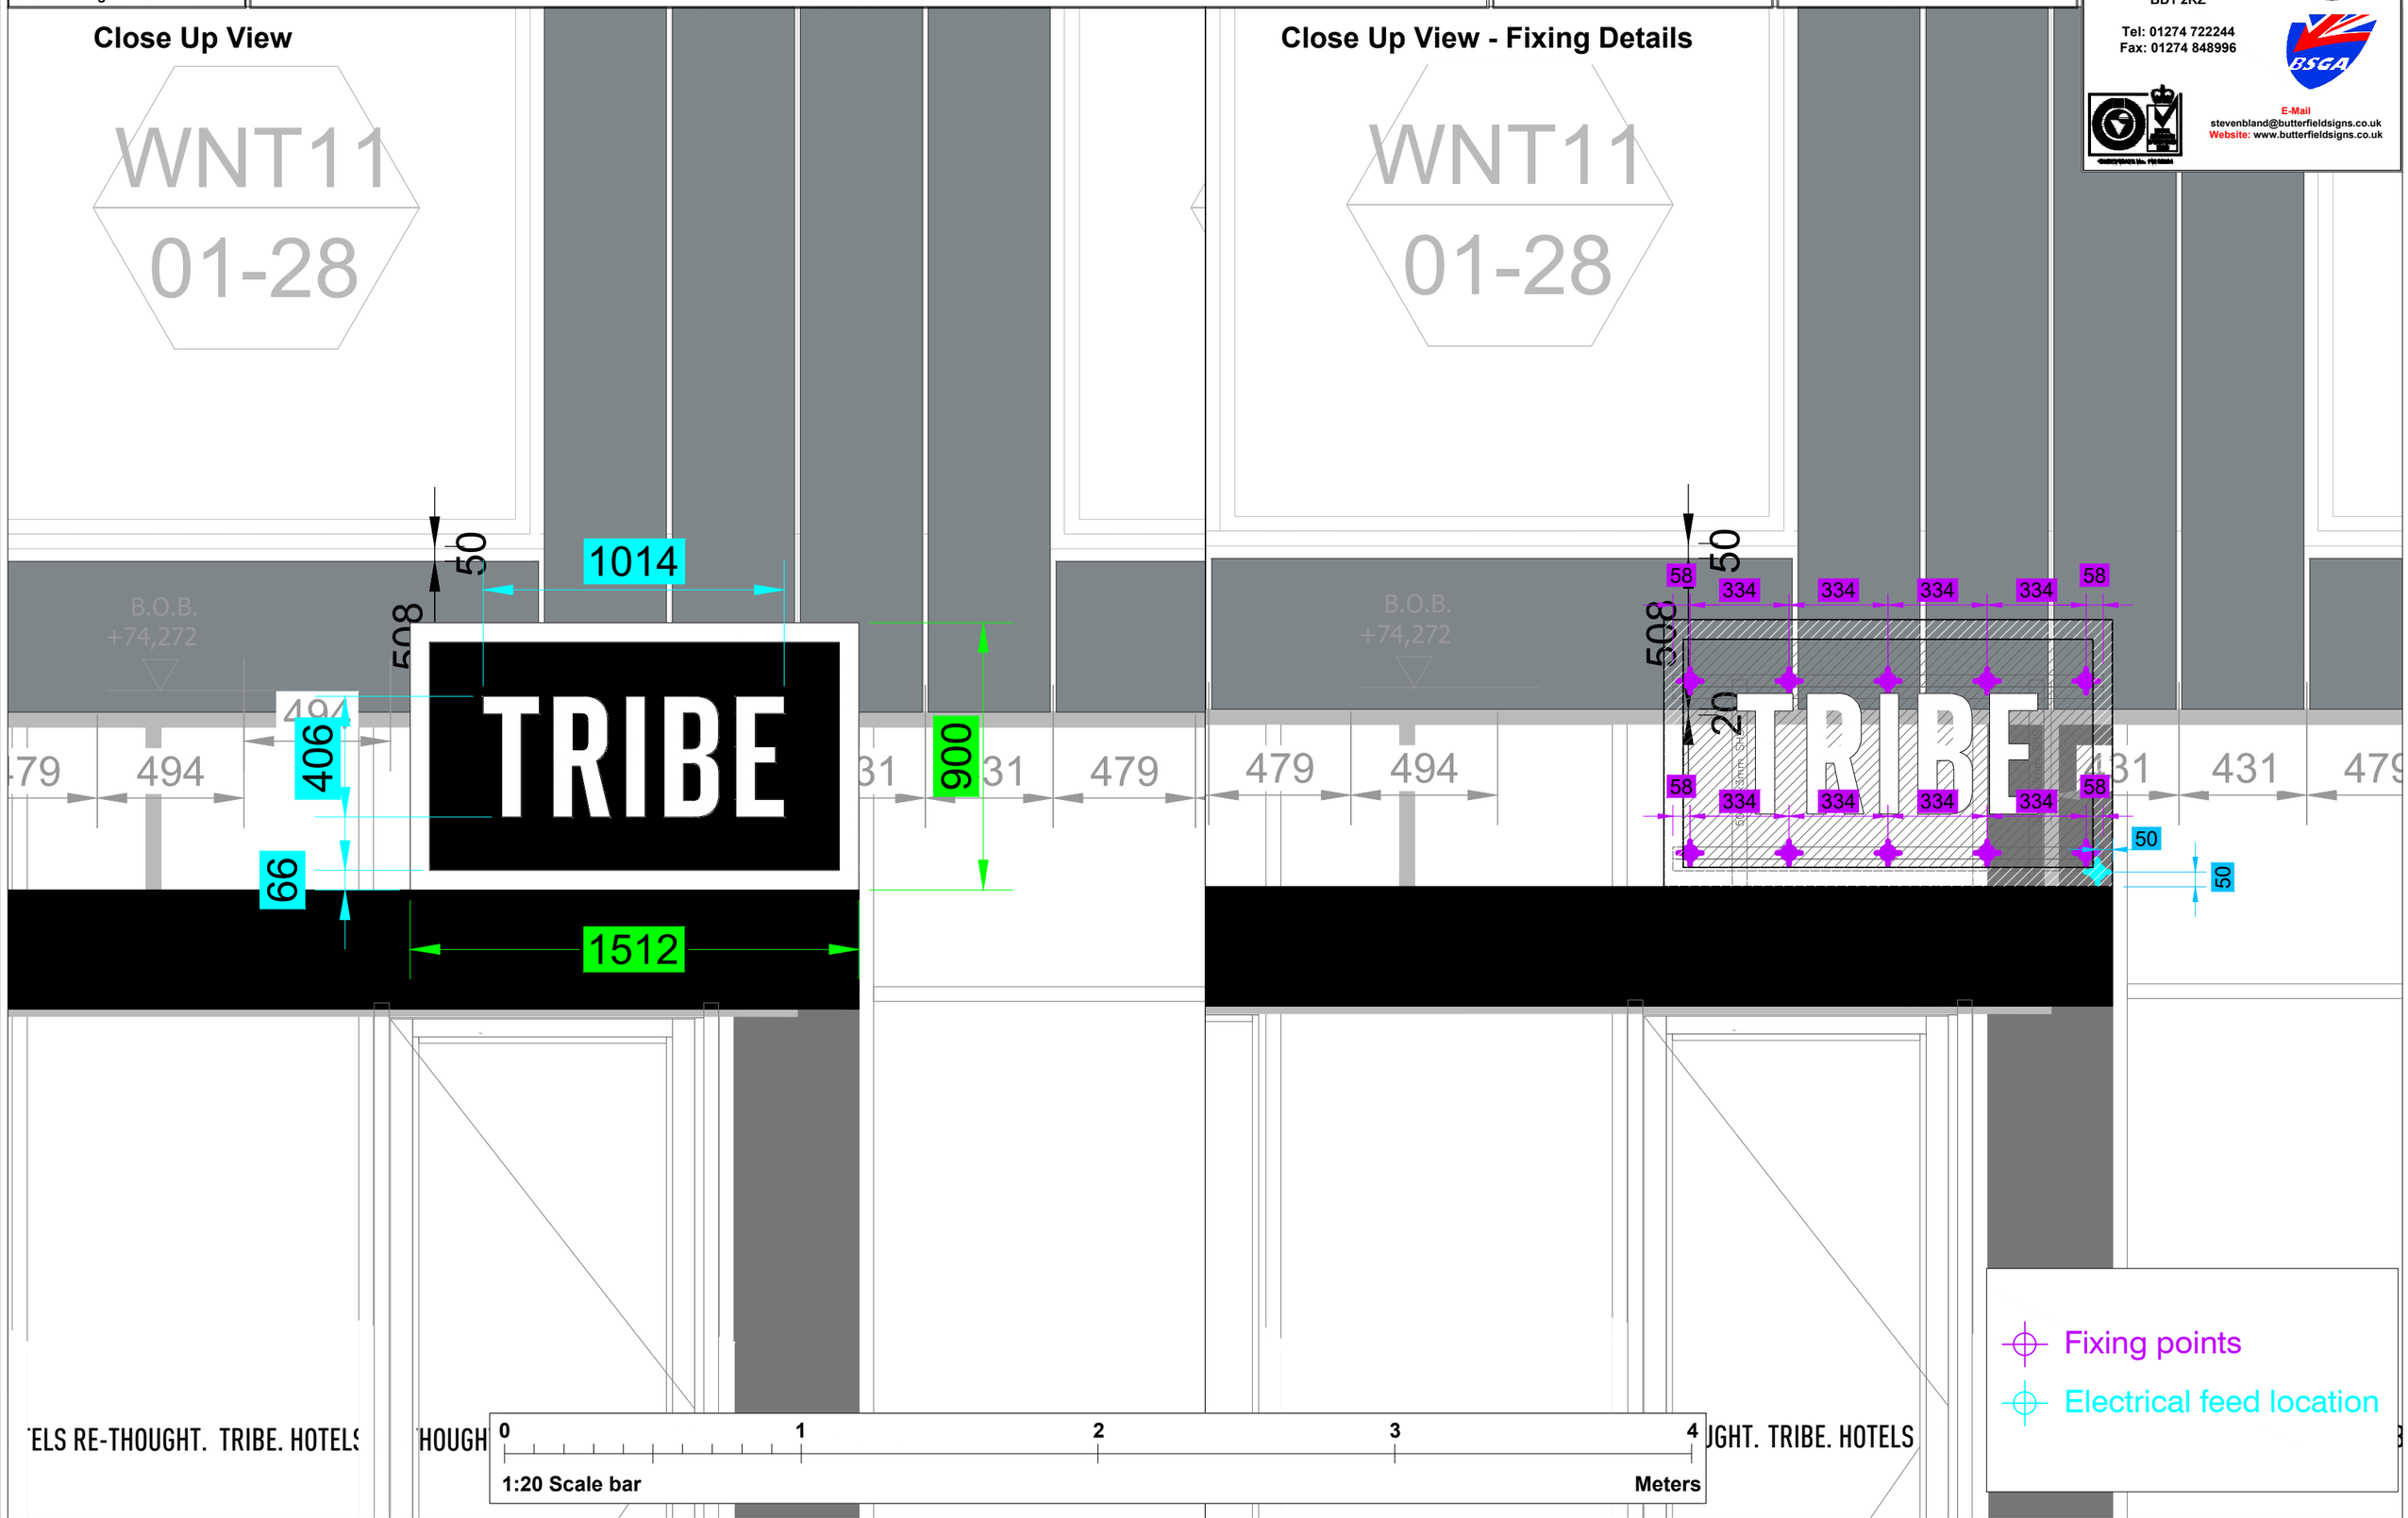

This document is the property of Butterfield Signs Ltd who own the copyright therein, The information in this document is given in confidence and without the written consent of Butterfield Signs Ltd, given by contract or otherwise the document must not be copied, reprinted or reproduced in any material form either wholly or in part nor must the contents of the document or any method of technique available there from be disclosed to any third party.

Job No: 127788A	Customer: My Construction, Manchester - Canopy Signs	Drawn By: AL	Date Issued: 28/09/23
Saved in: 2023 Drawings - GEN H-N	Elevation NW - Overall View	Approved By: PB	Checked By: SB

0 2 4 6 8 10 20 30 40

1:200 Scale bar

Meters

BUTTERFIELD SIGNS LTD
174 Sunbridge Rd
Bradford
West Yorkshire
BD1 2RZ

Tel: 01274 722244
Fax: 01274 848996

E-Mail
stevenband@butterfieldsigns.co.uk
Website: www.butterfieldsigns.co.uk

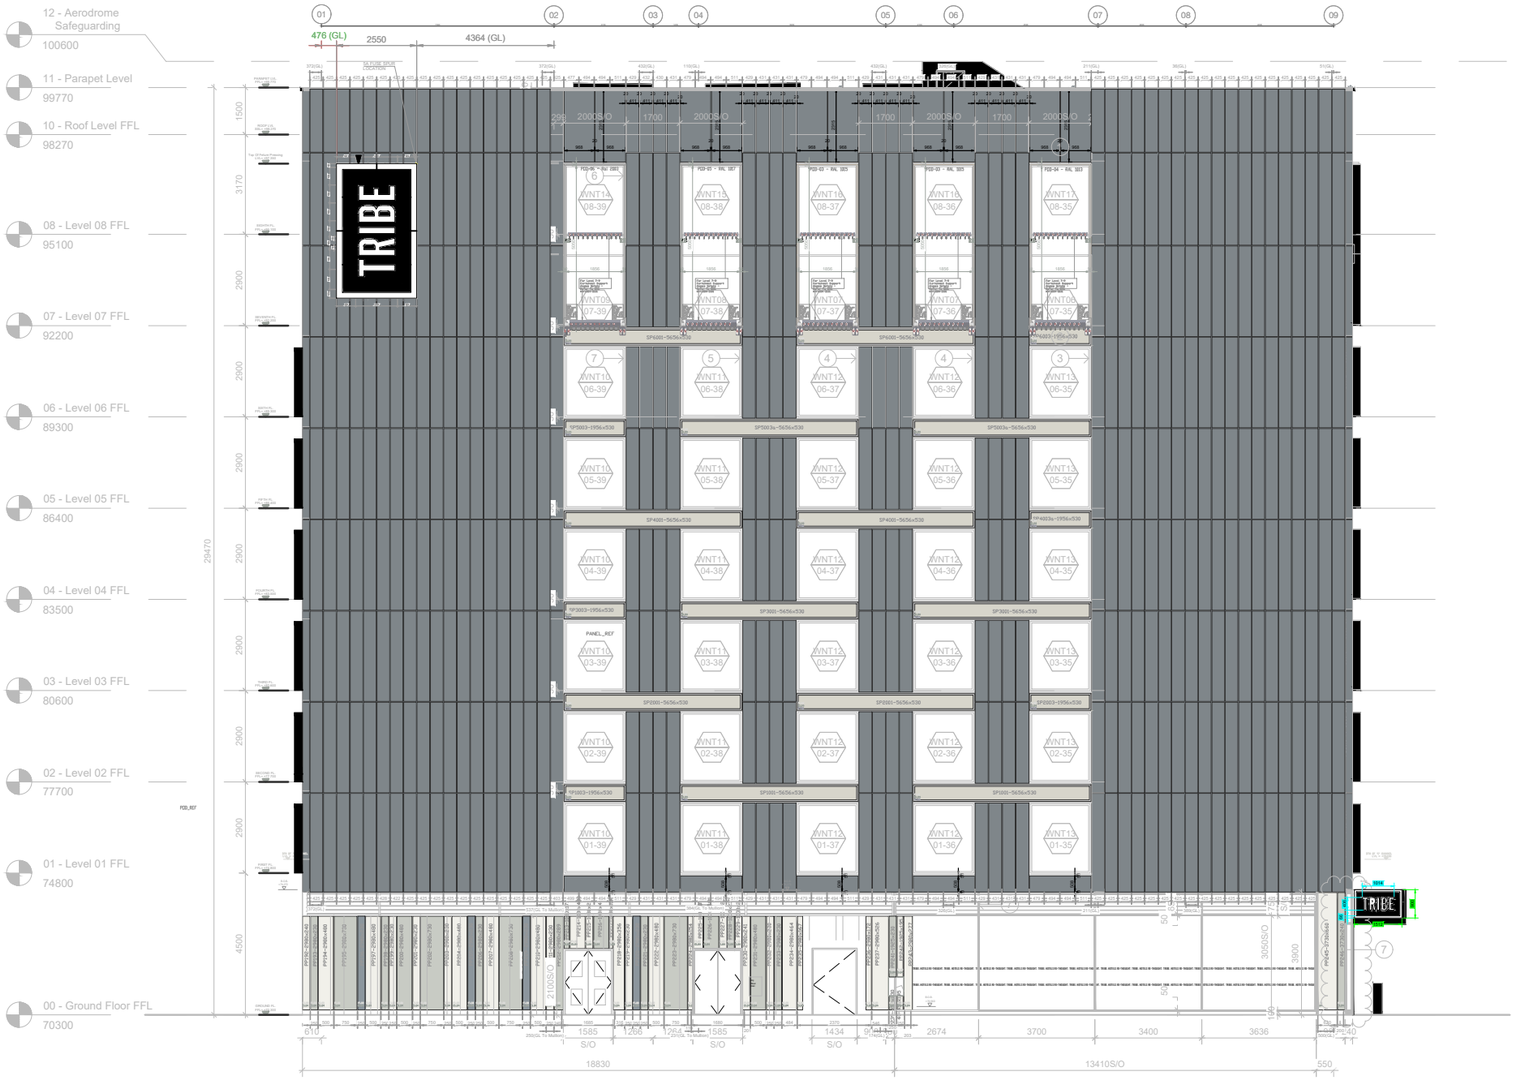

This document is the property of Butterfield Signs Ltd who own the copyright therein, The information in this document is given in confidence and without the written consent of Butterfield Signs Ltd, given by contract or otherwise the document must not be copied, reprinted or reproduced in any material form either wholly or in part nor must the contents of the document or any method of technique available there from be disclosed to any third party.

Job No: 127788A	Customer: My Construction, Manchester - Canopy Signs	Drawn By: AL	Date Issued: 28/09/23
Saved in: 2023 Drawings - GEN H-N	Elevation NW	Approved By: PB	Checked By: SB

BUTTERFIELD SIGNS LTD
174 Sunbridge Rd
Bradford
West Yorkshire
BD1 2RZ

Tel: 01274 722244
Fax: 01274 848996

E-Mail
stevenbland@butterfieldsigns.co.uk
Website: www.butterfieldsigns.co.uk

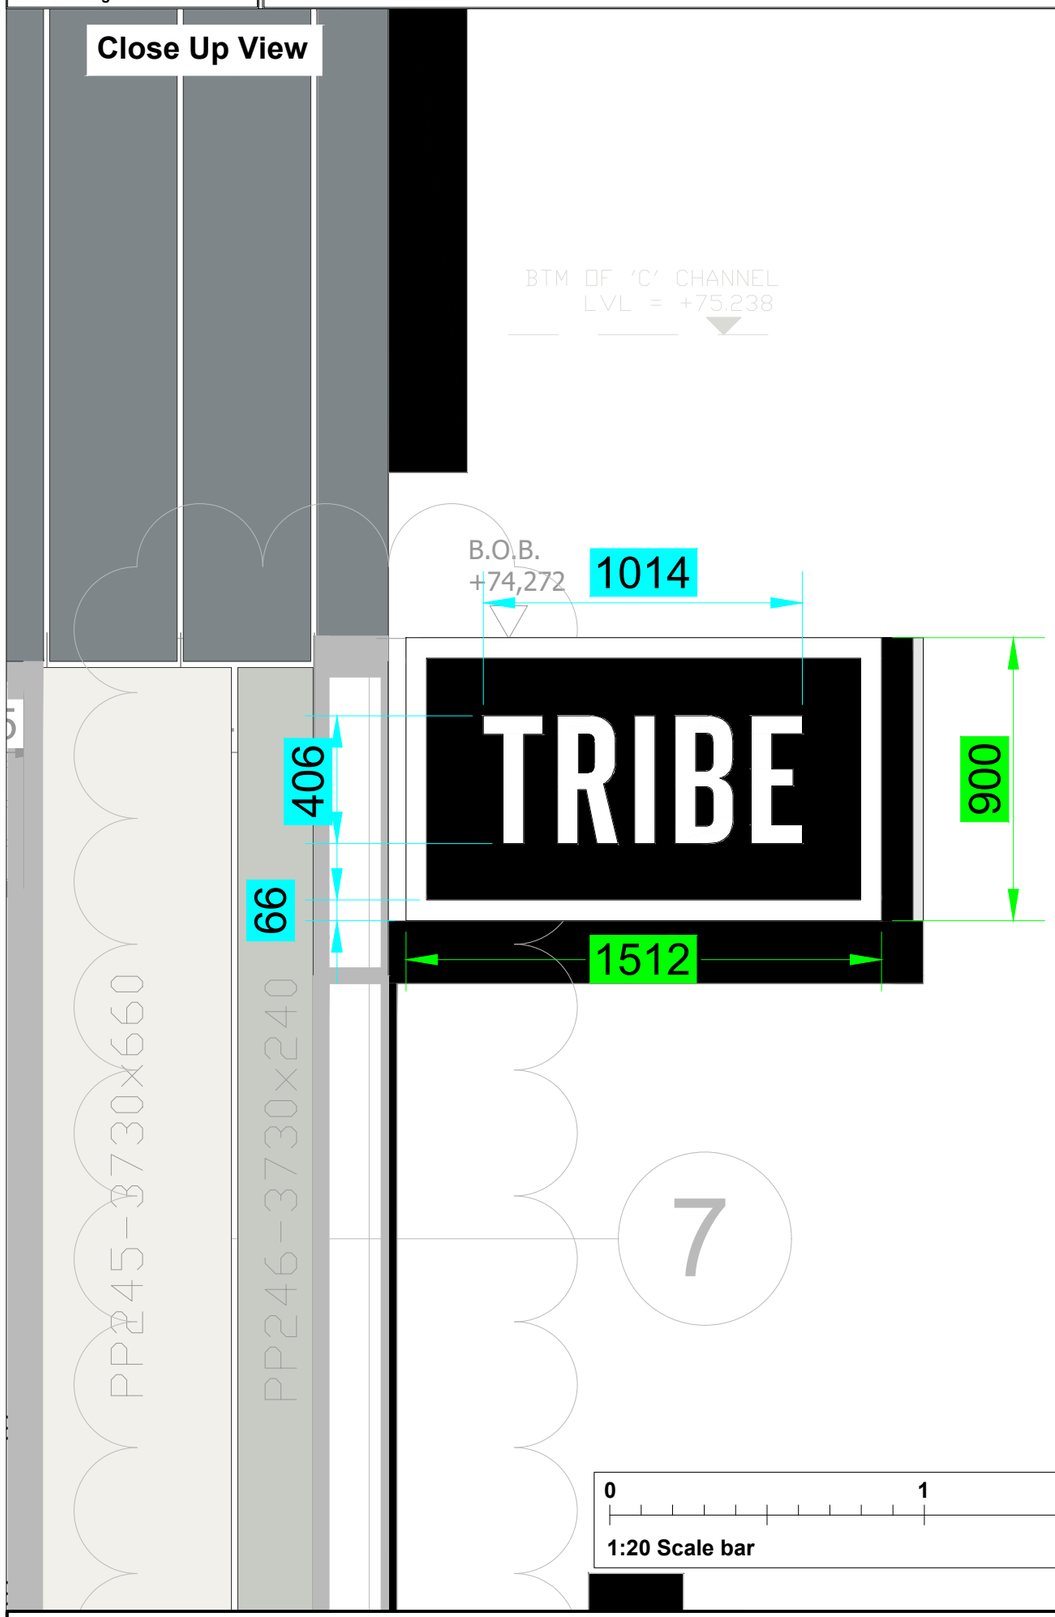

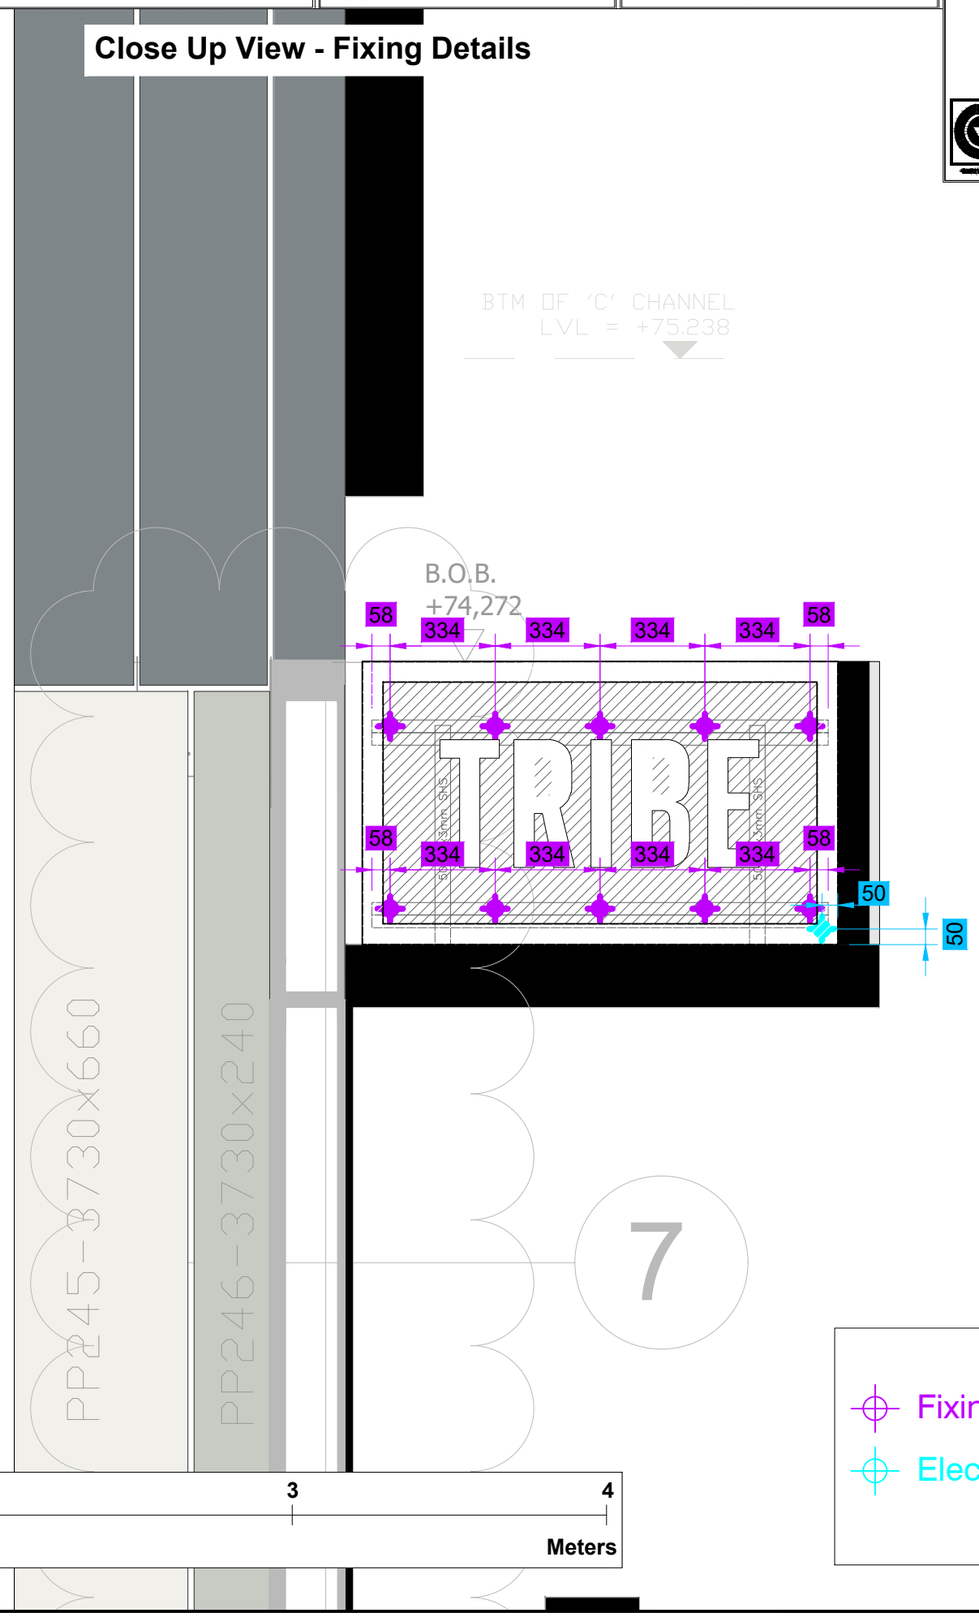

0 1 2 3 4
1:20 Scale bar
Meters

Fixing points
Electrical feed location

This document is the property of Butterfield Signs Ltd who own the copyright therein, The information in this document is given in confidence and without the written consent of Butterfield Signs Ltd, given by contract or otherwise the document must not be copied, reprinted or reproduced in any material form either wholly or in part nor must the contents of the document or any method of technique available there from be disclosed to any third party.