


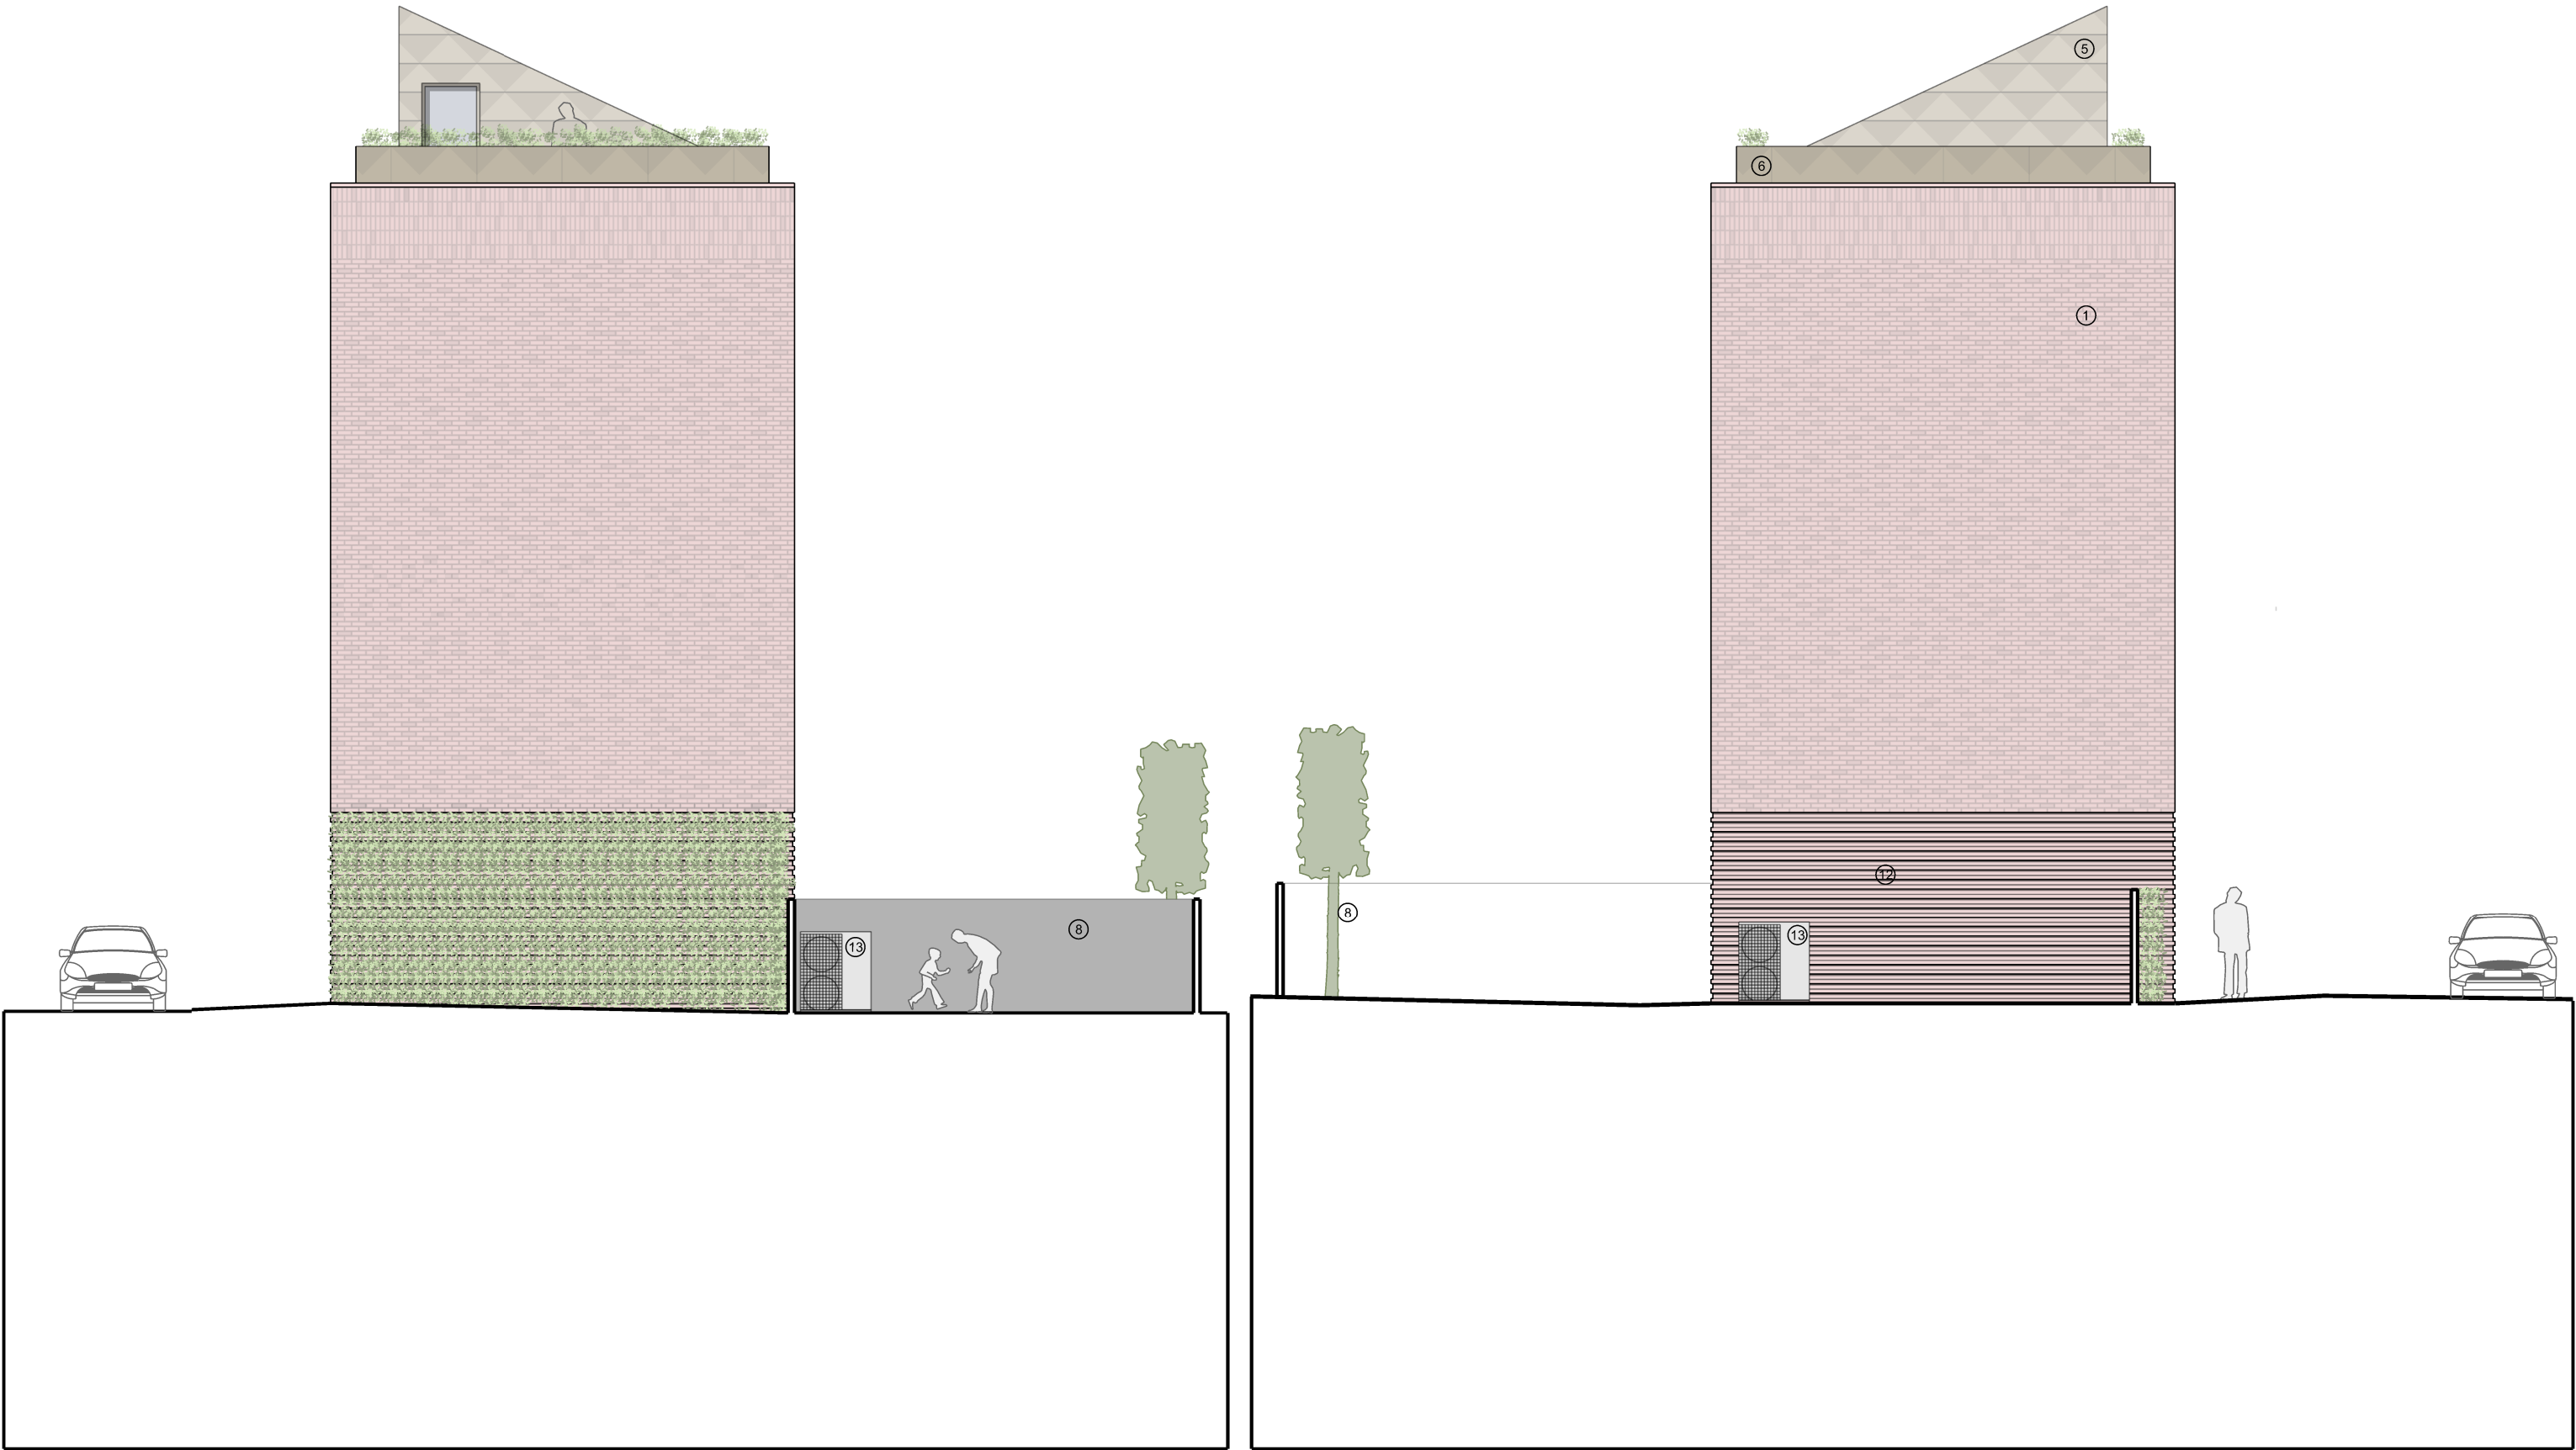

nick moss architects

29 Bow Lane
Manchester
M2 4FW
www.nickmossarchitects.com
DO NOT SCALE OFF THIS DRAWING
This design and drawing is the copyright of nick moss architects and may not be reproduced in any form whatsoever without prior written consent. Issue of the drawing does not impart any real or implied copyright licence.

revisions + notes:
Rev P1 28.03.2023 Planning application issue
Rev P2 07.06.2023 Scale added
Rev P3 19.01.2024 Amended to terraced homes
Rev P4 05.03.2024 Materials and finishes amended

0m 5m 10m

- | | | |
|---------------------------------------|---------------------------------|----------------------------------|
| ① Red textured brick | ⑥ Powder coated planter | ⑪ Powder coated steel balustrade |
| ② Powder coated aluminium window | ⑦ Timber lattice bin store roof | ⑫ Recessed brick courses |
| ③ Powder coated aluminium door | ⑧ Timber fencing | ⑬ Air source heat pump |
| ④ Powder coated aluminium garage door | ⑨ Dog tooth brickwork spandrel | ⑭ Internal glass balustrade |
| ⑤ Powder coated cladding | ⑩ Louvers | |

project: VIRGIL STREET
job number: 0213
title: PROPOSED SIDE ELEVATIONS
1:100 @ A3
drawn for: INFORMATION
drawing number: issue:

AL(05)142 P4