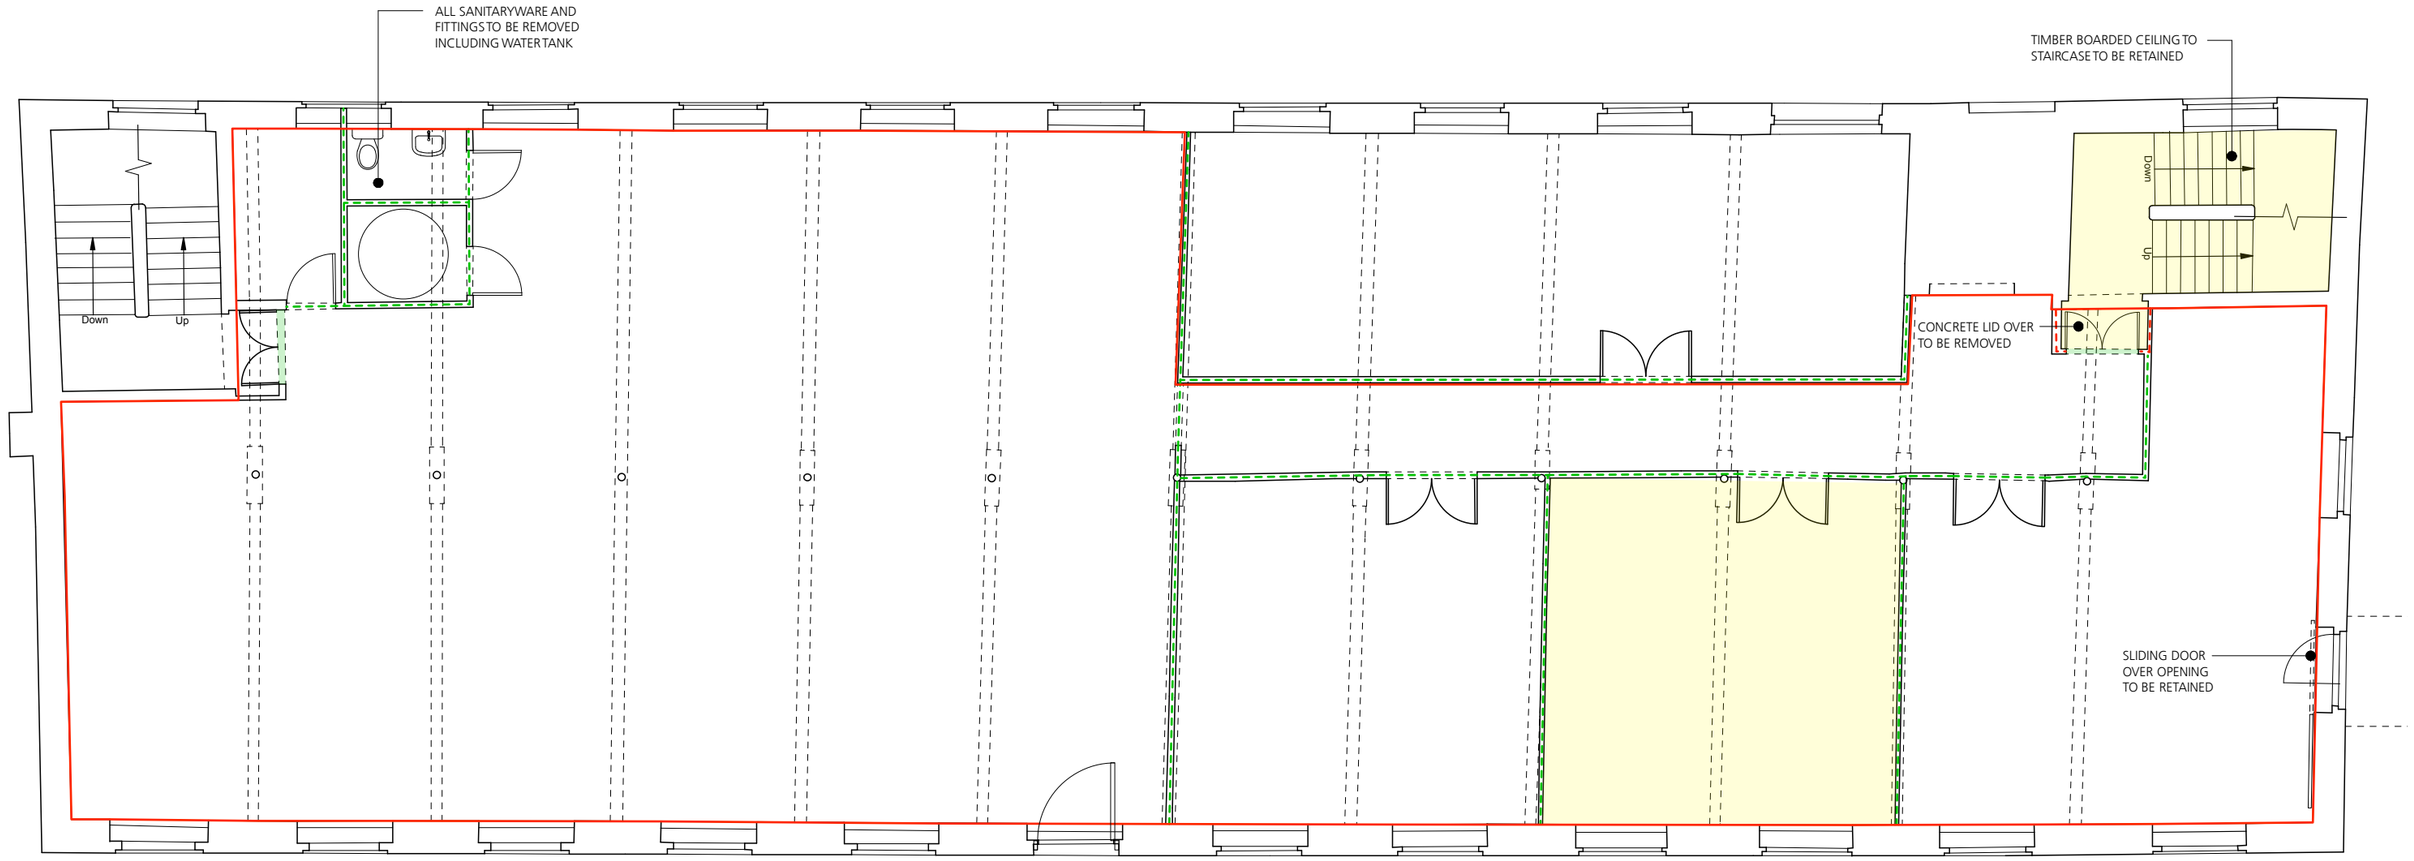

KEY

- STUD PARTITIONS WITH OSB OR PLASTERBOARD LININGS TO BE REMOVED
- BLOCKWORK WALLS TO BE REMOVED
- BRICKWORK WALLS TO BE REMOVED
- AREA OF MASONRY CONSTRUCTION TO BE REMOVED TO FORM NEW OPENING
- RAISED FLOOR ELEMENTS TO BE REMOVED
- FLOOR FINISH OVERLAY TO BE REMOVED
- ALL OVERLAY BOARD CEILINGS TO UNDERSIDE OF JOISTS BETWEEN PRIMARY BEAMS TO BE REMOVED WITHIN THIS AREA
- ALL WINDOWS AND DOORS TO BE REMOVED UNLESS NOTED OTHERWISE
- ALL SERVICES TO BE STRIPPED OUT AND ISOLATED IN ACCORDANCE WITH ENGINEER'S REQUIREMENTS
- FOR WORKS OF REPAIR TO STRUCTURE AND FABRIC REFER TO STRUCTURAL ENGINEER'S INFORMATION

Rev T1 - 11/23 - Tender issue
Rev P4 - 08/23 - Opening in west gable omitted

0 1 2 3 4 5
Metres

NOTE: DRAWING INCLUDES ELEMENTS OF WORK TO BE CARRIED OUT IN ENABLING WORKS CONTRACT

Jonathan Davidson Architects
Architecture & Industrial Design
47 Hilton Street
MANCHESTER
M1 2EF
t: 0161 711 0835
e: inbox@jdavidsonarchitects.com
w: www.jdavidsonarchitects.com

Client: Capital & Centric
Project: **Neptune Mill**
Chapeltown St, Manchester
Scale: 1:100 @ A3
Date: Oct 2020

Document: **Fabric Alterations**
3rd Floor Strip Out & Alterations
Status: For information

Doc Ref: 353 | CD | 2004 | T1