


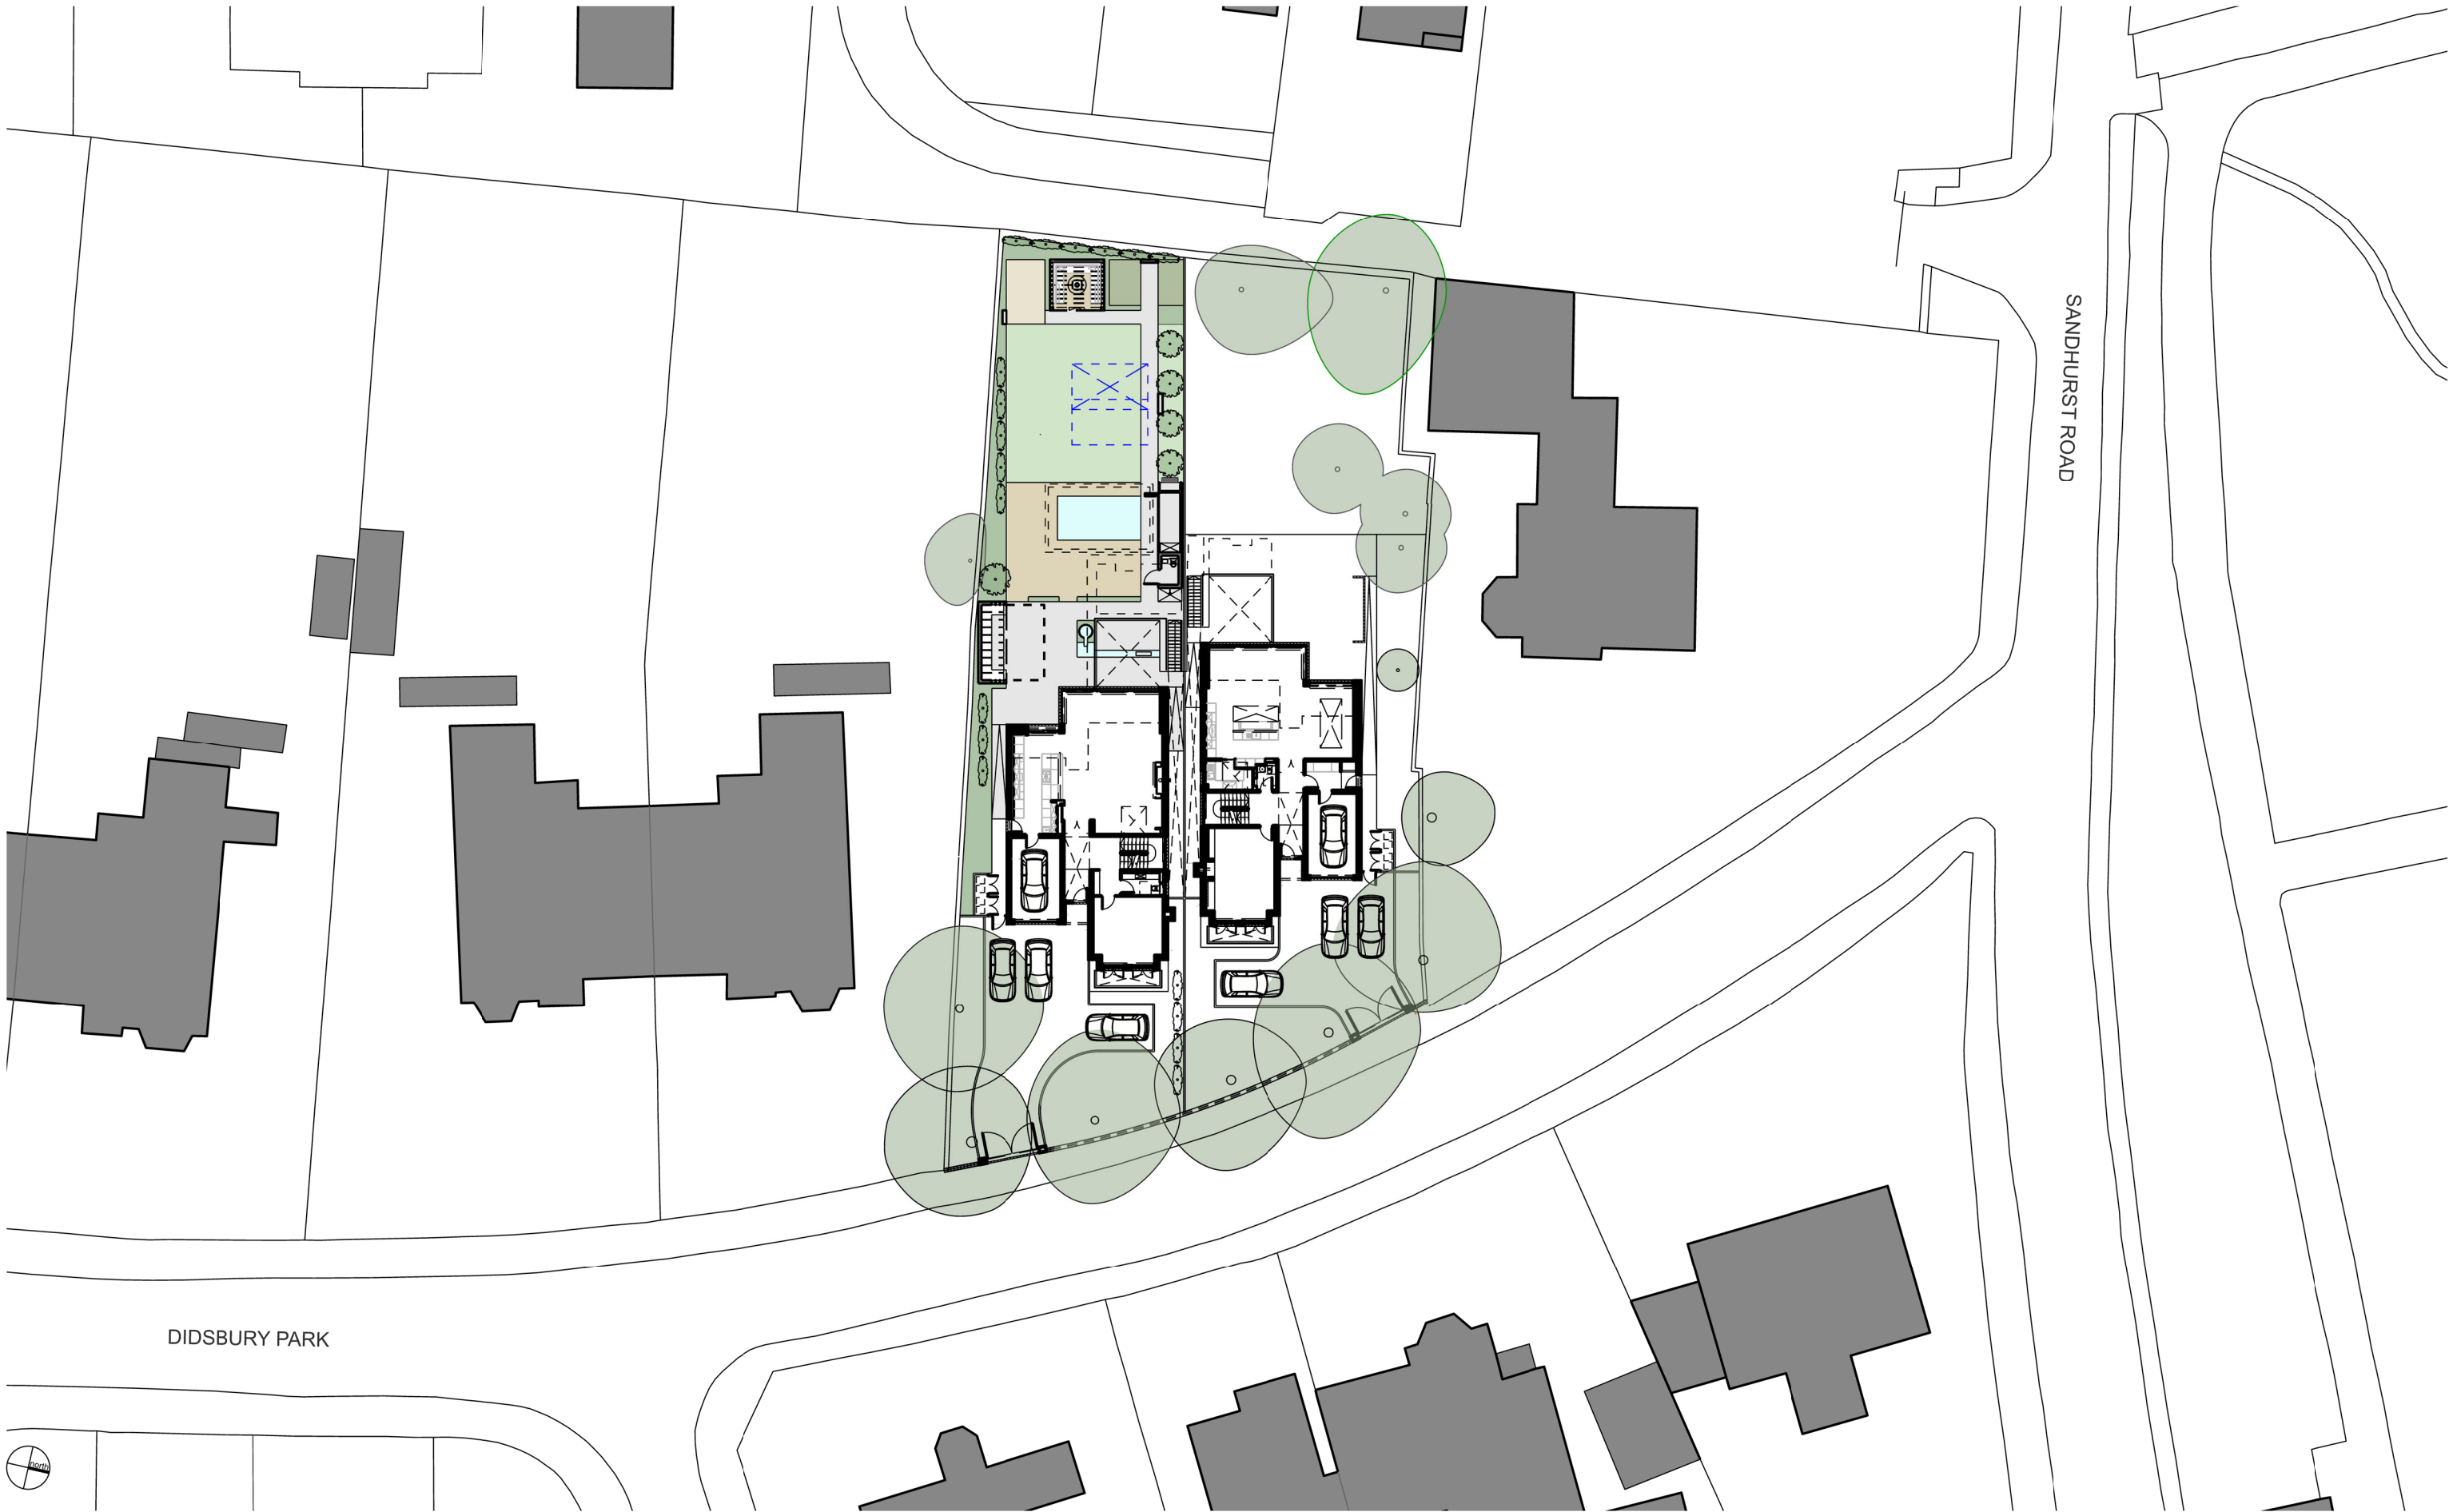

edmunds architects ltd  
www.edmundsarchitects.com

Notes

Do not scale from this drawing

This drawing is the copyright of edmunds architect ltd

All dimensions to be checked on site by contractor  
Contractor to report any dimensional discrepancies,  
errors or omissions prior to works commencing on site

| Rev. | Date       | Drawn | Description         |
|------|------------|-------|---------------------|
| P1   | 26.09.2021 | AE    | Issued for Planning |
| P2   | 03.04.2024 | AE    | Issued for Planning |

Project  
DIDSBURY PARK - HOUSE A  
Client  
MR & MRS FLANAGAN  
Scale  
1:400 @ A3  
Status  
FOR PLANNING  
Drawing no. / Title  
0077\_al(05)003\_P2

edmunds architects

PROPOSED LANDSCAPING PLAN