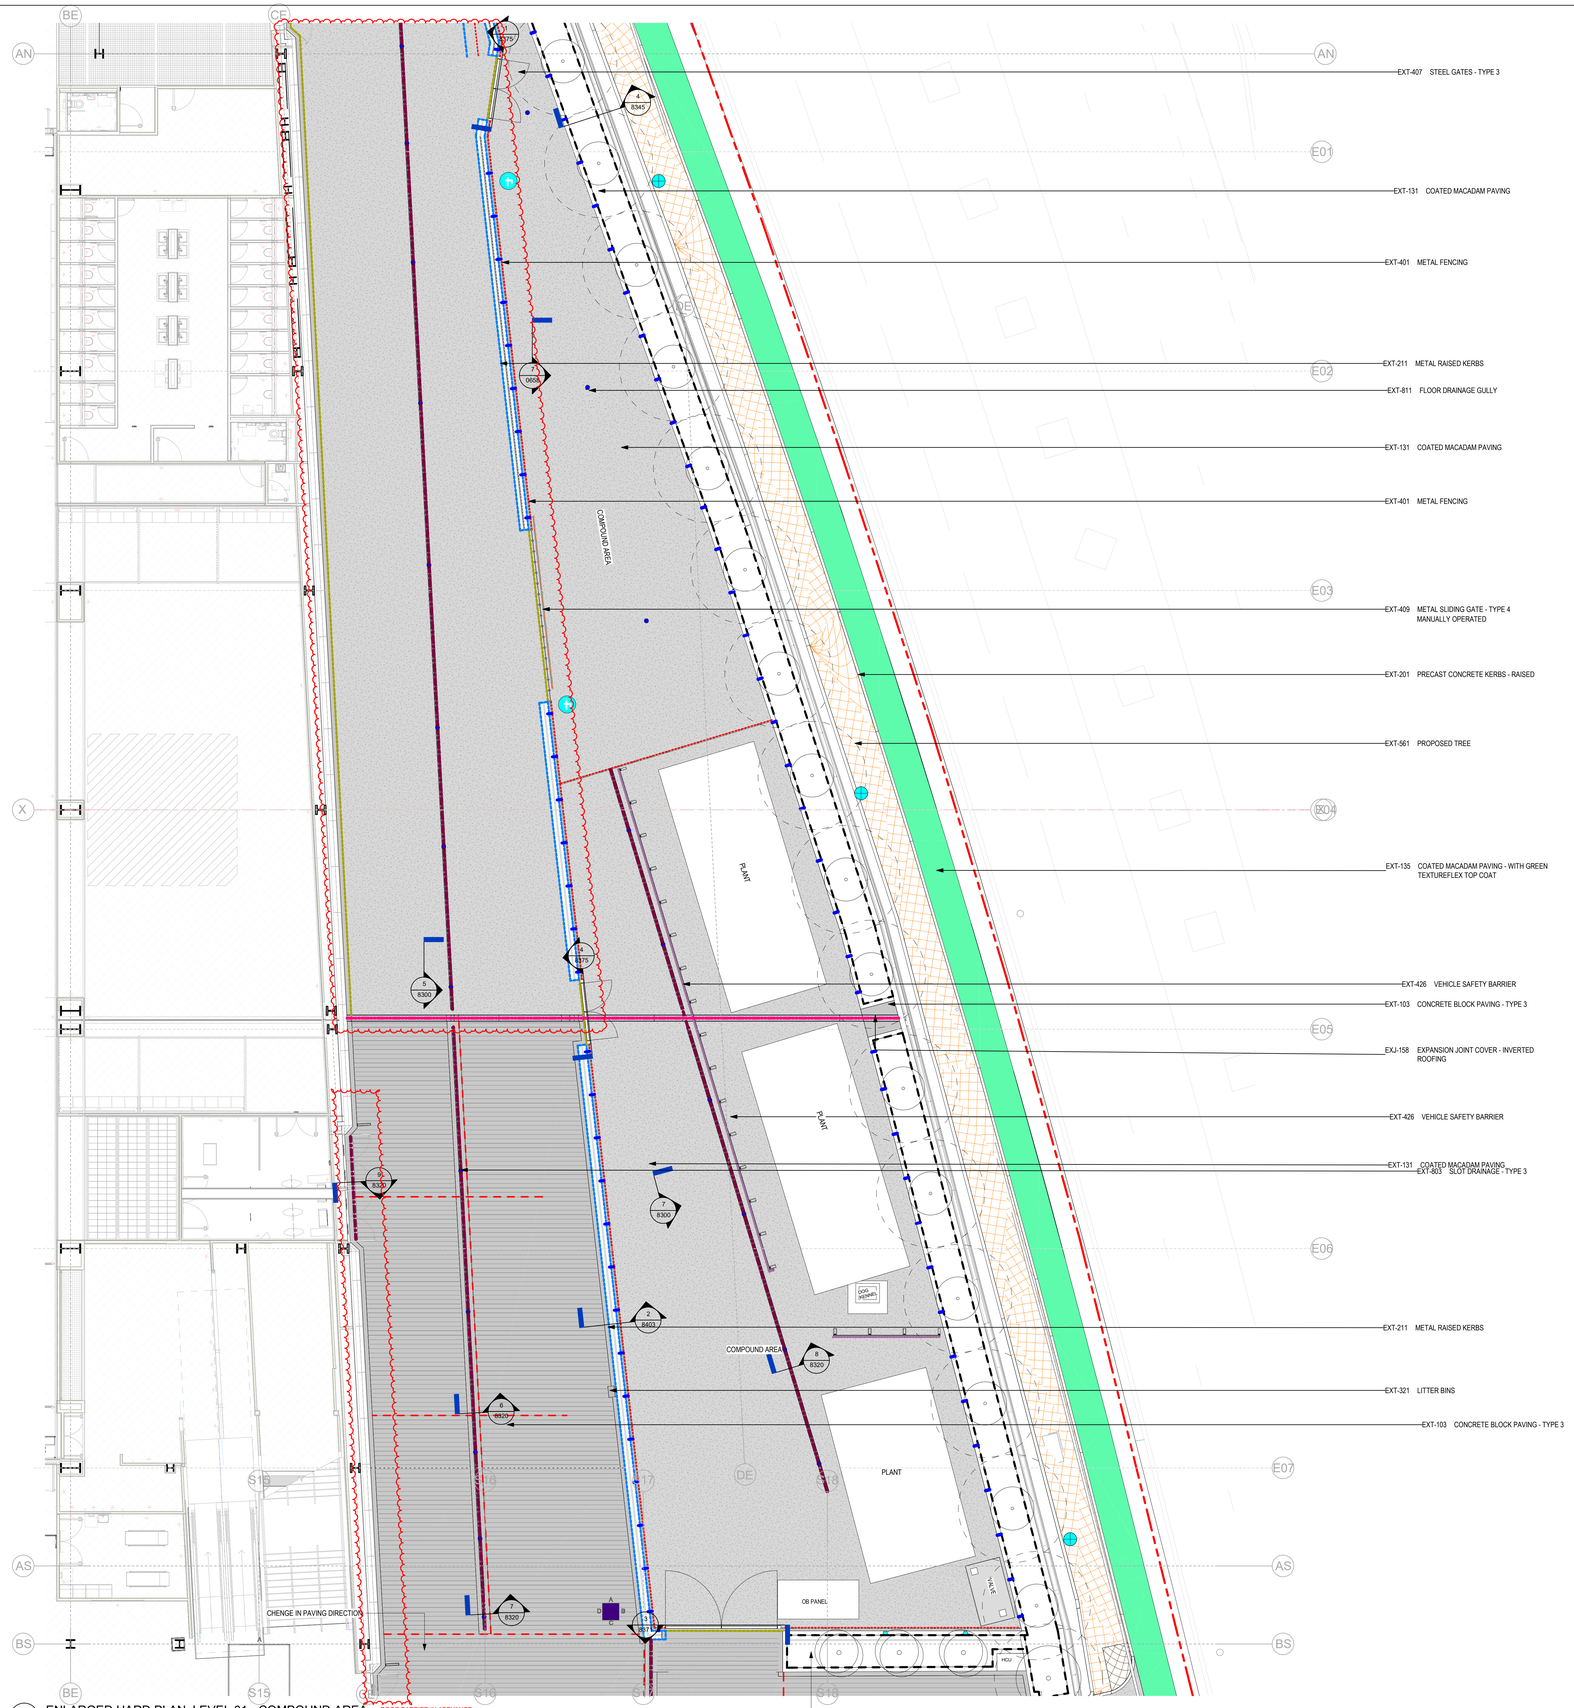

1 ENLARGED HARD PLAN_LEVEL 01 - COMPOUND AREA
1 : 100

Suitability Code (as defined in ISO 19650-2:2018).

Work in Progress (WIP)
S0 - Initial Status

Shared (Non- Contractual)
S1 - Suitable for co-ordination
S2 - Suitable for information
S3 - Suitable for review & comment
S4 - Suitable for stage approval
S5 - Withdrawn
S6 - Suitable for PIM authorisation
S7 - Suitable for AIM authorisation

Published (Contractual)
A1, A2, A3, Etc - Authorised and accepted
B1,B2,B3, Etc. - Partial sign-off (with comments)

Published (AIM Acceptance)
CR - As constructed record document

KEY PLAN

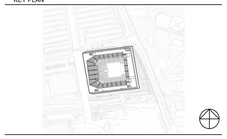

KEY

- PROJECT BOUNDARY
- EXT-101, EXT-102, EXT-103, EXT-104 CONCRETE BLOCK PAVING (NON-PERMEABLE WITH 6MM JOINT)
- EXT-105, EXT-106 CONCRETE BLOCK PAVING (PERMEABLE BOUND WITH 10MM JOINT)
- EXT-112 CONCRETE PAVING SLAB
- EXT-181, EXT-183 TIMBER DECKING
- EXT-131 TARMAC
- EXT-135 COATED MACADAM PAVING - WITH TEXTUREFLEX TOP COAT
- EXT-121 PAVING SURFACE TO MATCH EXISTING
- EXT-108 TACTILE BLISTER PAVING
- EXT-191 TACTILE HAZARD WARNING STRIP PAVING
- EXT-201, EXT-202, EXT-203 CONCRETE KERB
- EXT-211 METAL RAISED KERB
- EXT-221 METAL EDGING
- EXT-312 TIMBER TOP TO SEATING WALL
- EXT-311 PRECAST CONCRETE SEATING WALL
- EXT-313 ACCESSIBLE ARMREST FOR SEATING WALL
- EXT-321 LITTER BIN
- EXT-423 DOOR BARRIER
- EXT-331 METAL PLANTER
- EXT-333 CONCRETE PLANTER
- EXT-301 PAS RATED STATIC BOLLARD
- EXT-302 PAS RATED RETRACTABLE BOLLARD
- EXT-427 VEHICLE SAFETY BARRIER
- EXT-409 SLIDING GATE
- EXT-405, EXT-406, EXT-407 GATE
- EXT-194 FLOORBOX
- EXT-401 FENCE
- EXT-471 CONCRETE WALL
- EXT-415, EXT-416 HANDRAIL
- EXT-411, EXT-412 BALUSTRADE
- EXT-419 BARRIER INTEGRATED WITH SHELF
- EXT-418, HEAD OF STEP BARRIER
- EXT-801 SLOT DRAIN TYPE 1
- EXT-803 SLOT DRAIN TYPE 3
- EXT-811 FLOOR GULLY
- WAYFINDING TOTEM
- ZONE FOR NAMING RIGHTS SIGNAGE
- POP-UP AREA
- PROPOSED LIGHTING COLUMN
- EXISTING LIGHTING COLUMN TO BE RETAINED
- EXISTING LIGHTING COLUMN TO BE REMOVED
- BAT BOX
- BIRD BOX
- MOVEMENT JOINT

THIS DRAWING IS ONLY TO SCALE IF IT IS REPRODUCED AT THE CORRECT PAPER SIZE

1:100@A0

0 1 2 3 4 8
10

ALL INTERNAL LAYOUTS AND USES ARE SHOWN FOR ILLUSTRATIVE PURPOSES ONLY AND ARE NOT FOR DETERMINATION

client

OVG INTERNATIONAL

© COPYRIGHT: ALL RIGHTS RESERVED

THIS WORK IS COPYRIGHT AND CANNOT BE REPRODUCED OR COPIED IN ANY FORM OR BY ANY MEANS (INCLUDING ELECTRONIC) EXCEPT FOR STRICTLY PRIVATE USE OR STUDY WITHOUT THE WRITTEN PERMISSION OF POPULOUS ANY LICENSE, EXPRESS OR IMPLIED, TO USE THIS DOCUMENT FOR ANY PURPOSE WHATSOEVER IS RESTRICTED TO THE TERMS OF THE AGREEMENT OR IMPLIED AGREEMENT BETWEEN POPULOUS AND THE INSTRUCTING PARTY.

USE FIGURED DIMENSIONS IN PREFERENCE TO SCALED. CHECK ALL DIMENSIONS ON SITE BEFORE FABRICATION OR SETTING OUT

architect

POPULOUS®

14 BLADES COURT | DEODAR ROAD | LONDON | SW15 2NJ | UNITED KINGDOM
TELEPHONE +44 (0)20 8874 7666 FACSIMILE +44 (0)20 8874 7470

ALL PRODUCTION & INTELLECTUAL PROPERTY RIGHTS RESERVED © POPULOUS 2009

REVISIONS

REV	DATE	DESCRIPTION
00	22.06.2020	ISSUED FOR T2 STAGE 4a
01	23.04.2021	STAGE 4B HARD LANDSCAPE
02	09.07.2021	STAGE 4B TO INCORPORATE VE UPDATE
C01	02.12.2021	HARD LANDSCAPE PACKAGE FOR CONSTRUCTION
C02	13.07.2022	EAST PODIUM PLANTER AND MOVEMENT JOINT LANDSCAPE UPDATE FOLLOWING DCR 0099 / RFI #2008
C03	23.12.2022	LEVEL 01 AMENDMENST FOLLOWING DCRs 0098 & 0114 AND UPDATED LEVEL 01 SETTING OUT
C04	09.10.2023	PODIUM DRAINAGE UPDATE
C05	13.10.2023	GA, HARD LANDSCAPE, GRADING & DRAINAGE AND SETTING OUT UPDATE
C06	23.02.2024	PAVING UPDATES IN RESPONSE TO RFI 4697, BAM SI 1730/152 EAI 272

project name **Co-op Live**

title HARD LANDSCAPE ENLARGED PLAN
COMPOUND AREA
LEVEL 01

purpose of issue **CONSTRUCTION**

scale	1 : 100 @ A0	drawn	FP	Project no.	Suitability
date	22.06.2020	checked	TJ	4933	S3

	project code	originator	volume	level	type	role	number	rev.
reference	BRA-POP-	ZZ-	01-	DR-	L-	8159		C06