Application redline boundary

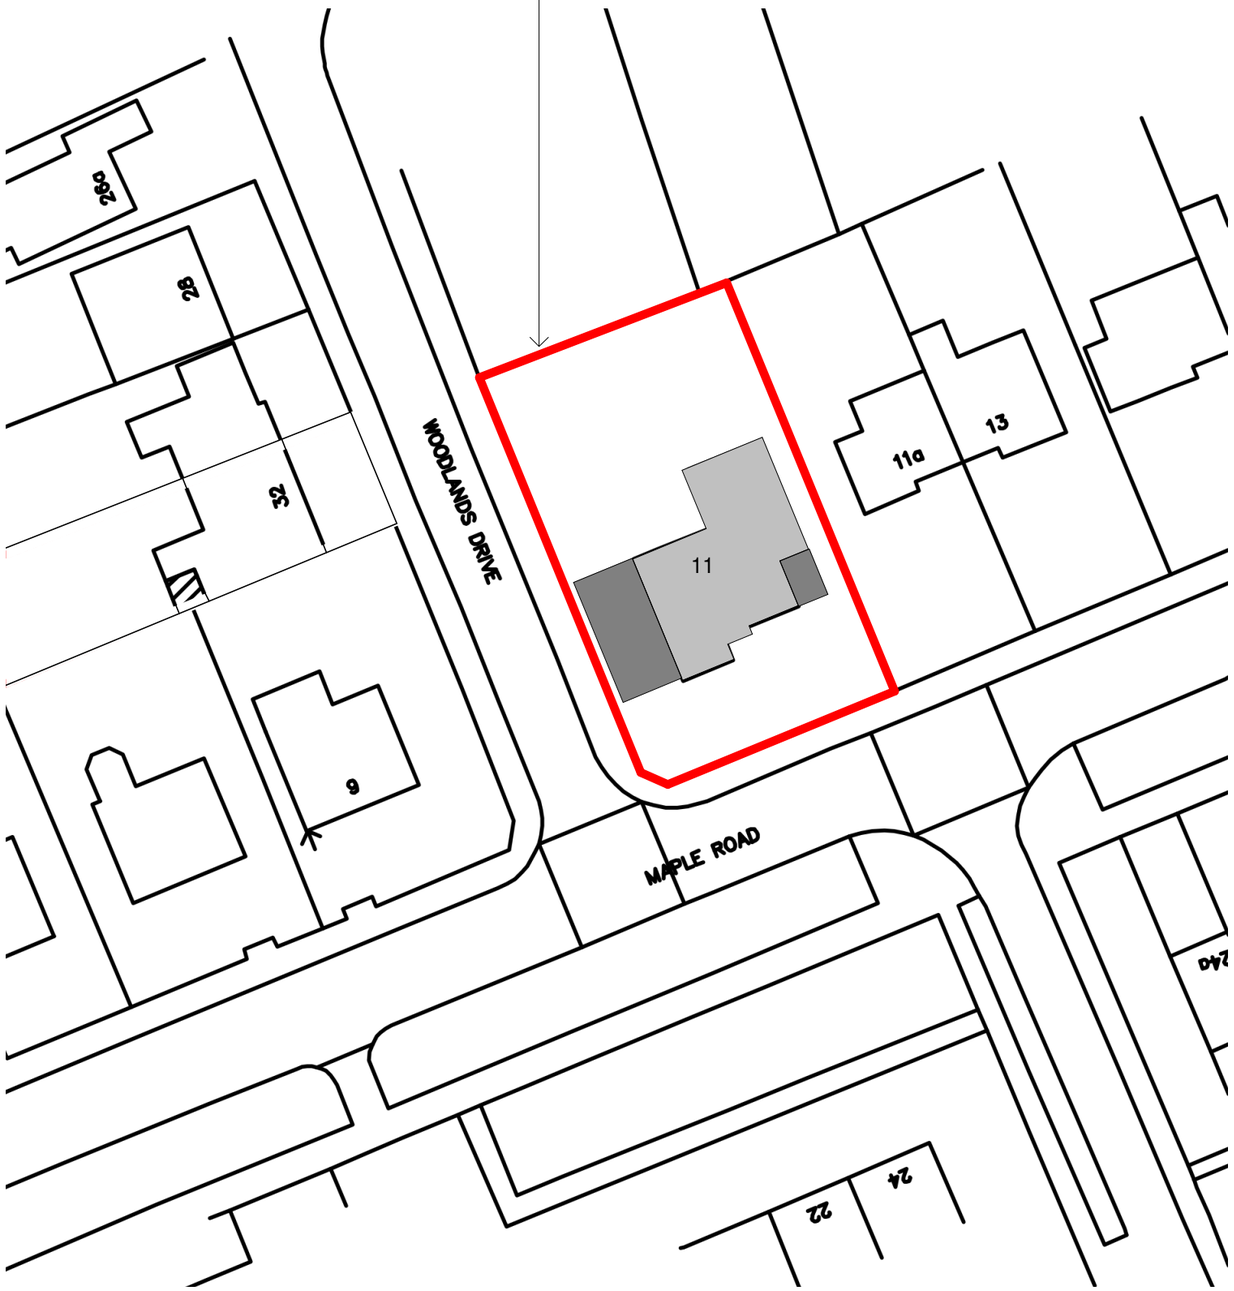

0m 10m 20m 30m 40m 50m

VISUAL SCALE 1:500 @ A3

Application redline boundary

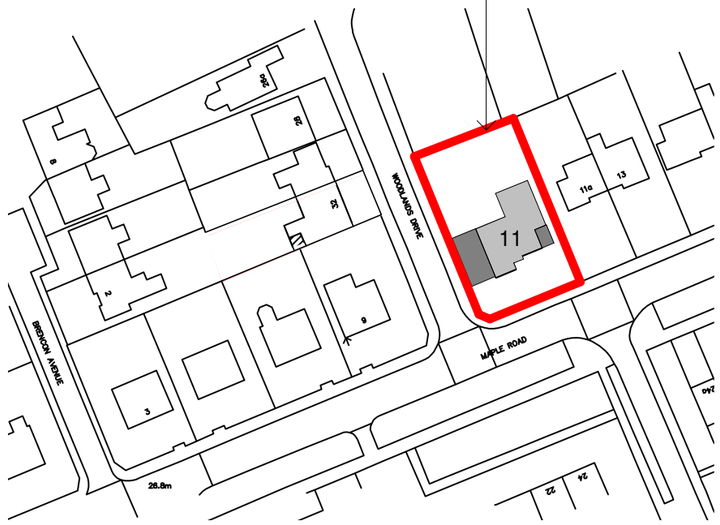

0m 25m 50m 75m 100m 125m

VISUAL SCALE 1:1250 @ A3

Notes:
• This drawing is copyright.
• Do not scale dimensions from this drawing.
• This drawing is to be read in conjunction with all other relevant drawings.
• All discrepancies on this drawing are to be reported to the architect.
• Do not modify any element of this drawing.
• Use drawing only for purpose(s) issued.

Rev	Date	Revision Notes	Dn	Rv

Client / Contractor

Maple Dental Care Ltd

Project

11 Maple Rd M23 9HN

Drawing Title

Location Plan

Job Number	Drawing Originated Date
Scale@A3 As indicated	Purpose
Drawing Number DRG00	Revision