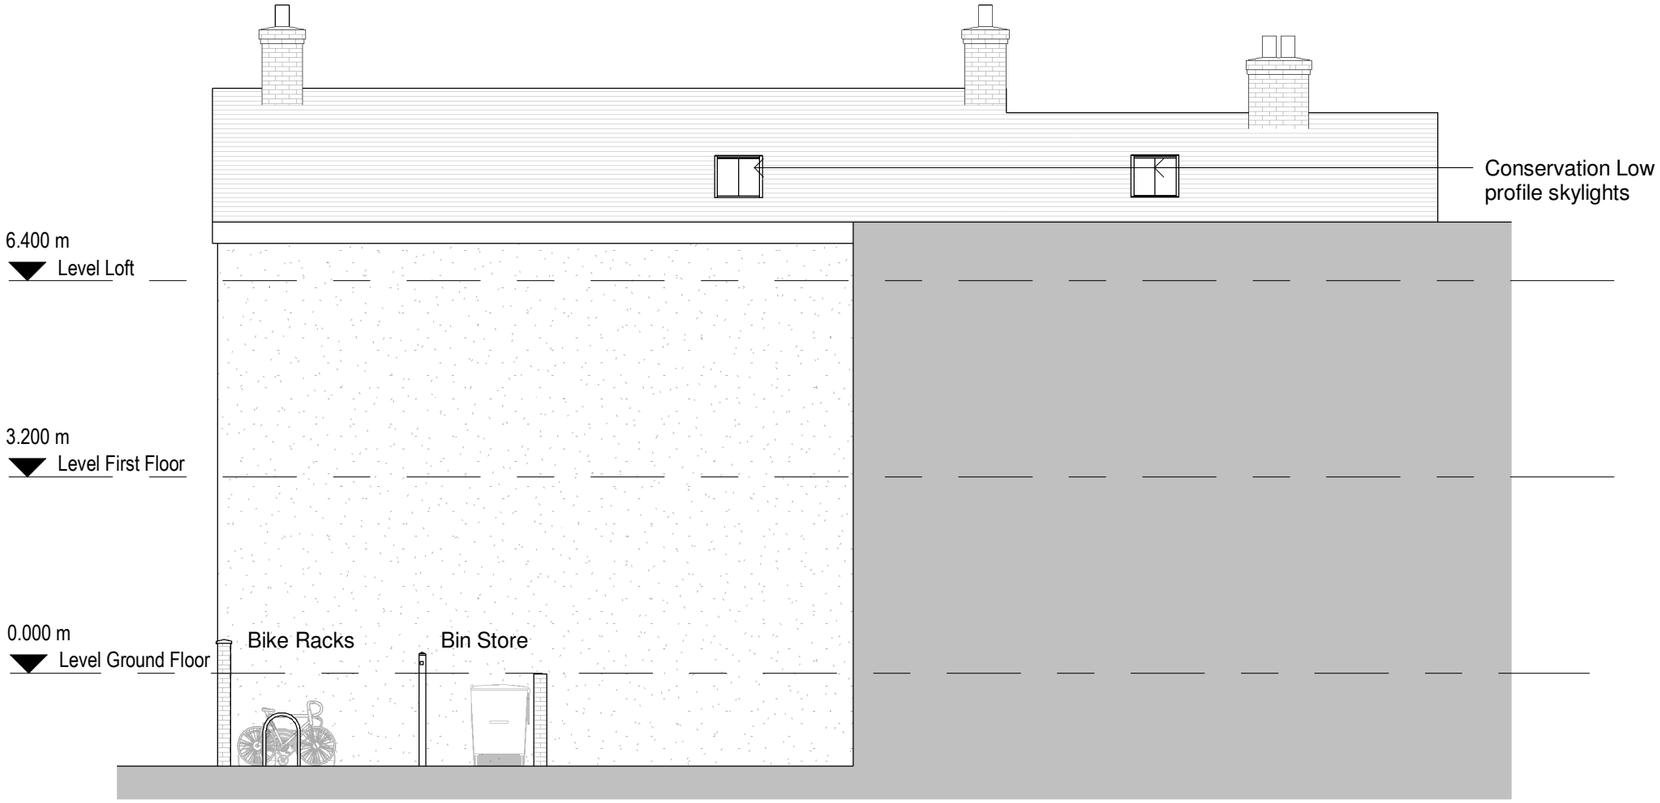

1 Proposed East Elevation

1 : 100

2 Proposed North Elevation

1 : 100

RIBA Chartered Practice

General Notes

The Architect shall have no responsibility for any use made of this document other than for that which it was prepared and issued. All dimensions should be checked on site. Do not scale from this drawing. To be read in conjunction with all other Consultant's drawings. The Architect to be immediately notified of any discrepancies.

All early windows are to be refurbished. Modern windows and newer replacement windows to be removed and replaced with new to-match details of original and as drawn. All windows to be redecorated

Details refer to
-Doc.11 Window and Door Schedule.
-Proposed window type details

No.	Date	Drn	Chk	App	Revision or reason for issue
G	18/04/23	SA	SH		Added Windows Details
F	22/06/20	SA	SH		Amended Drawings
E	03/06/20	SA	SH		Amended Drawings
D	21/05/20	SA	SH		Amended Drawings
C	24/02/20	SA	SH		Amended Drawings
B	17/06/19	SA	SH		Amended Drawings
A	16/05/19	SA	SH		Amended Drawings
-	13/05/19	SA	SH		Initial Issue

Client
Bilal Quyoum

Create It Studios (NW) Ltd
Universal Square
Devonshire Street North
Manchester M12 6JH
0161 974 6165
www.createitstudios.co.uk
info@createitstudios.co.uk

Project Title
4 Higher Ardwick M12 6BZ

Scale / North Point
1 : 100

Drawing Title
Proposed North and East Elevations

Drawing No.
A1225(02)AP006

Revision
G

Drawing Status
Preliminary