


3B5P - Block Type A - Blocks 1,2,6,9,14




Proposed Front Elevation Block 1

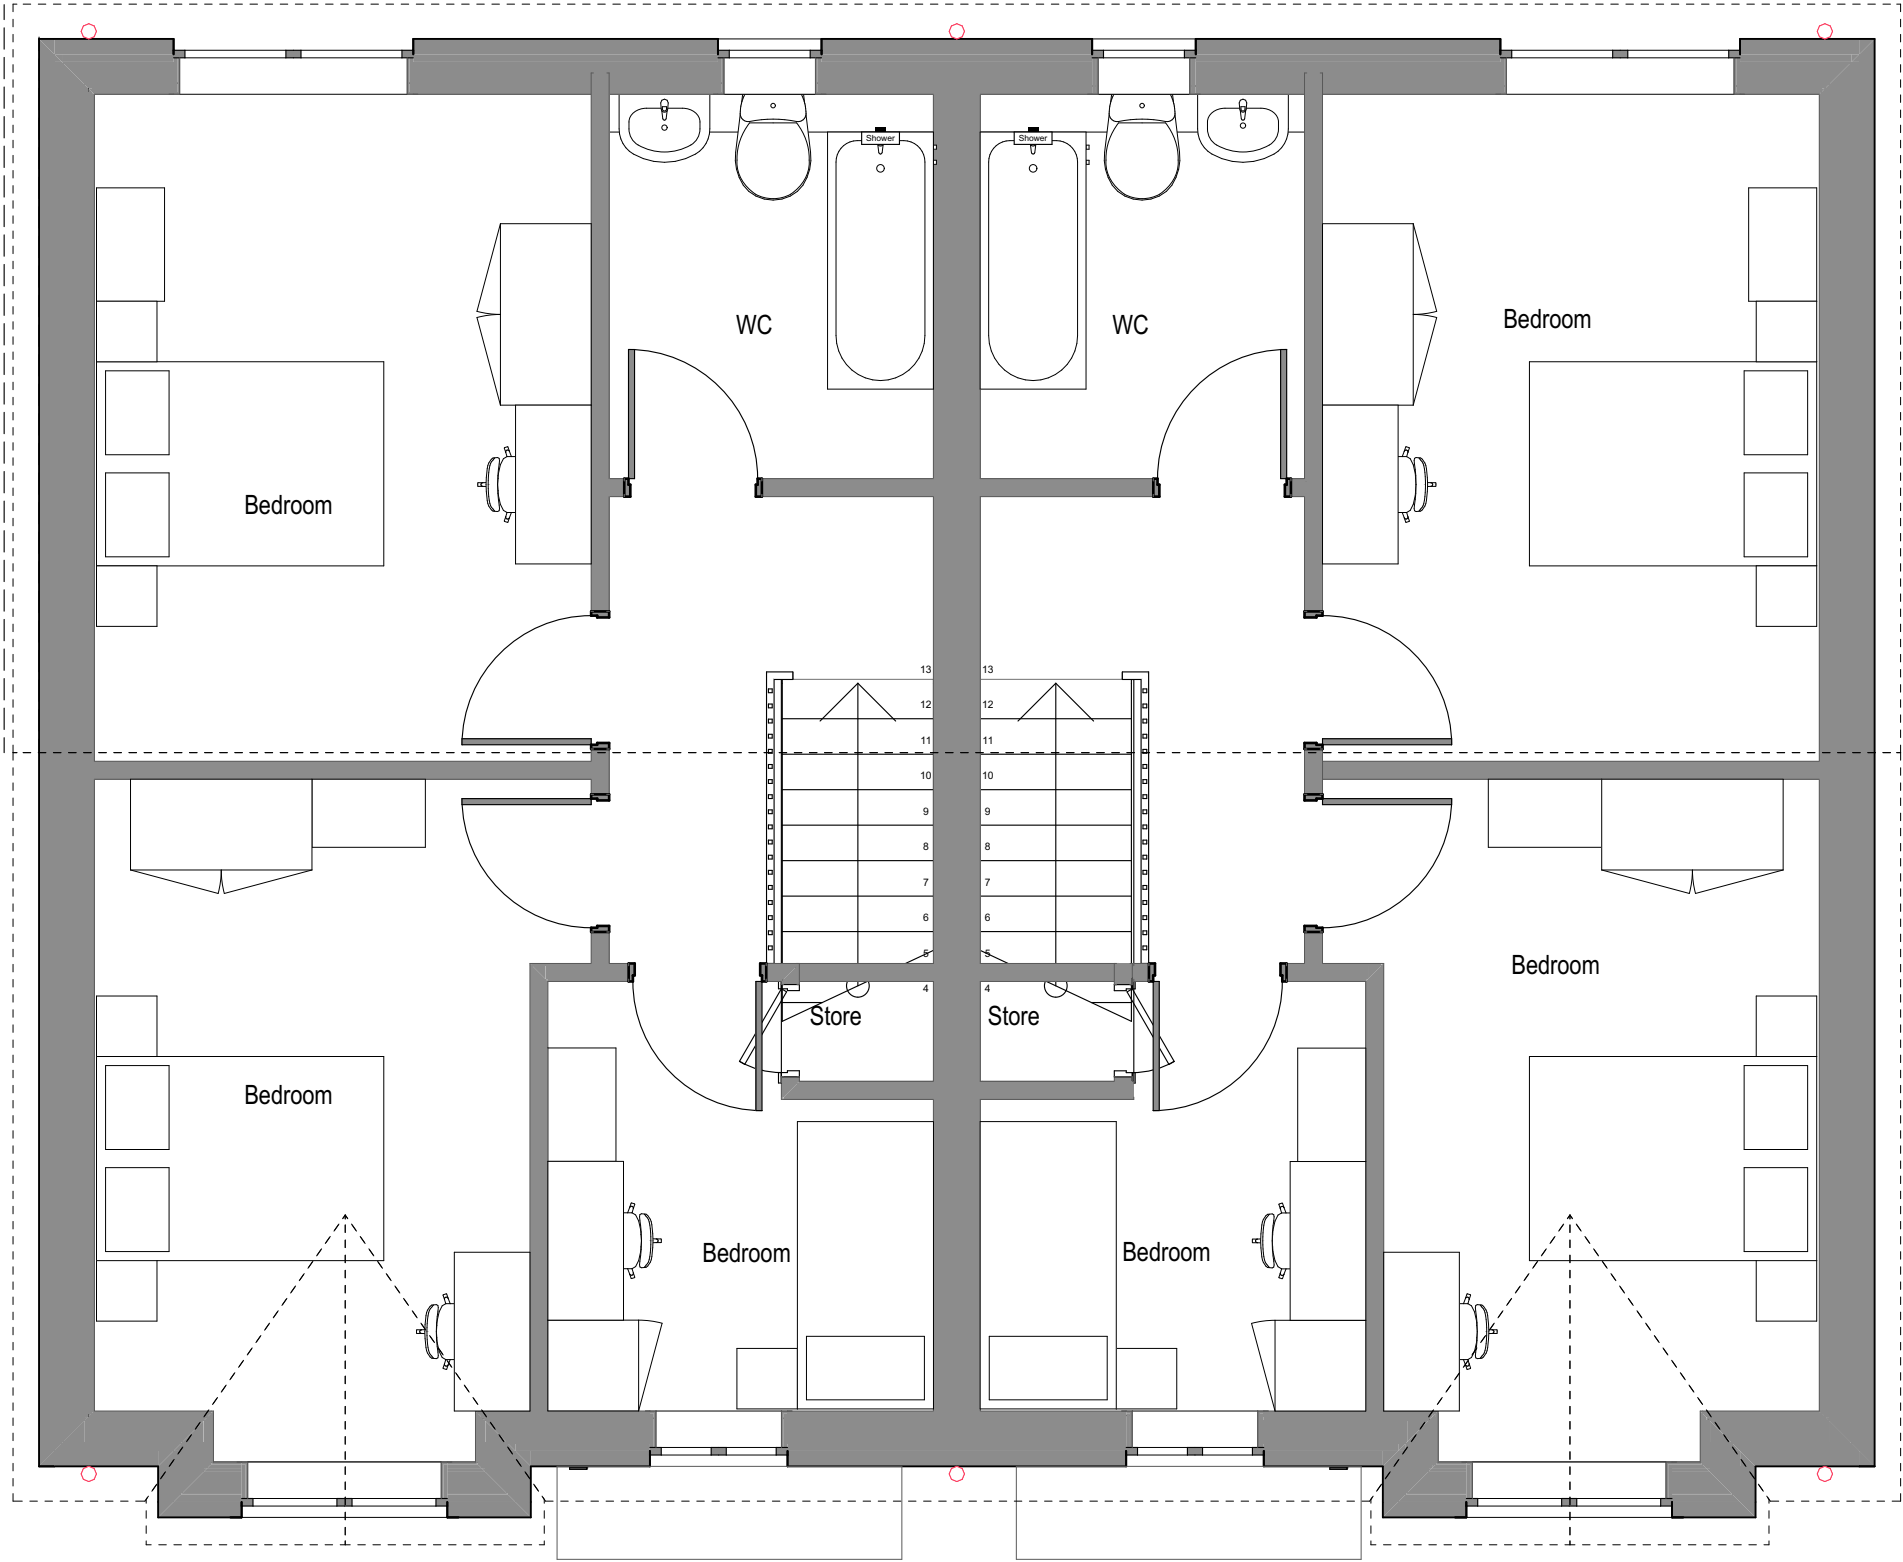

First Floor

1:50

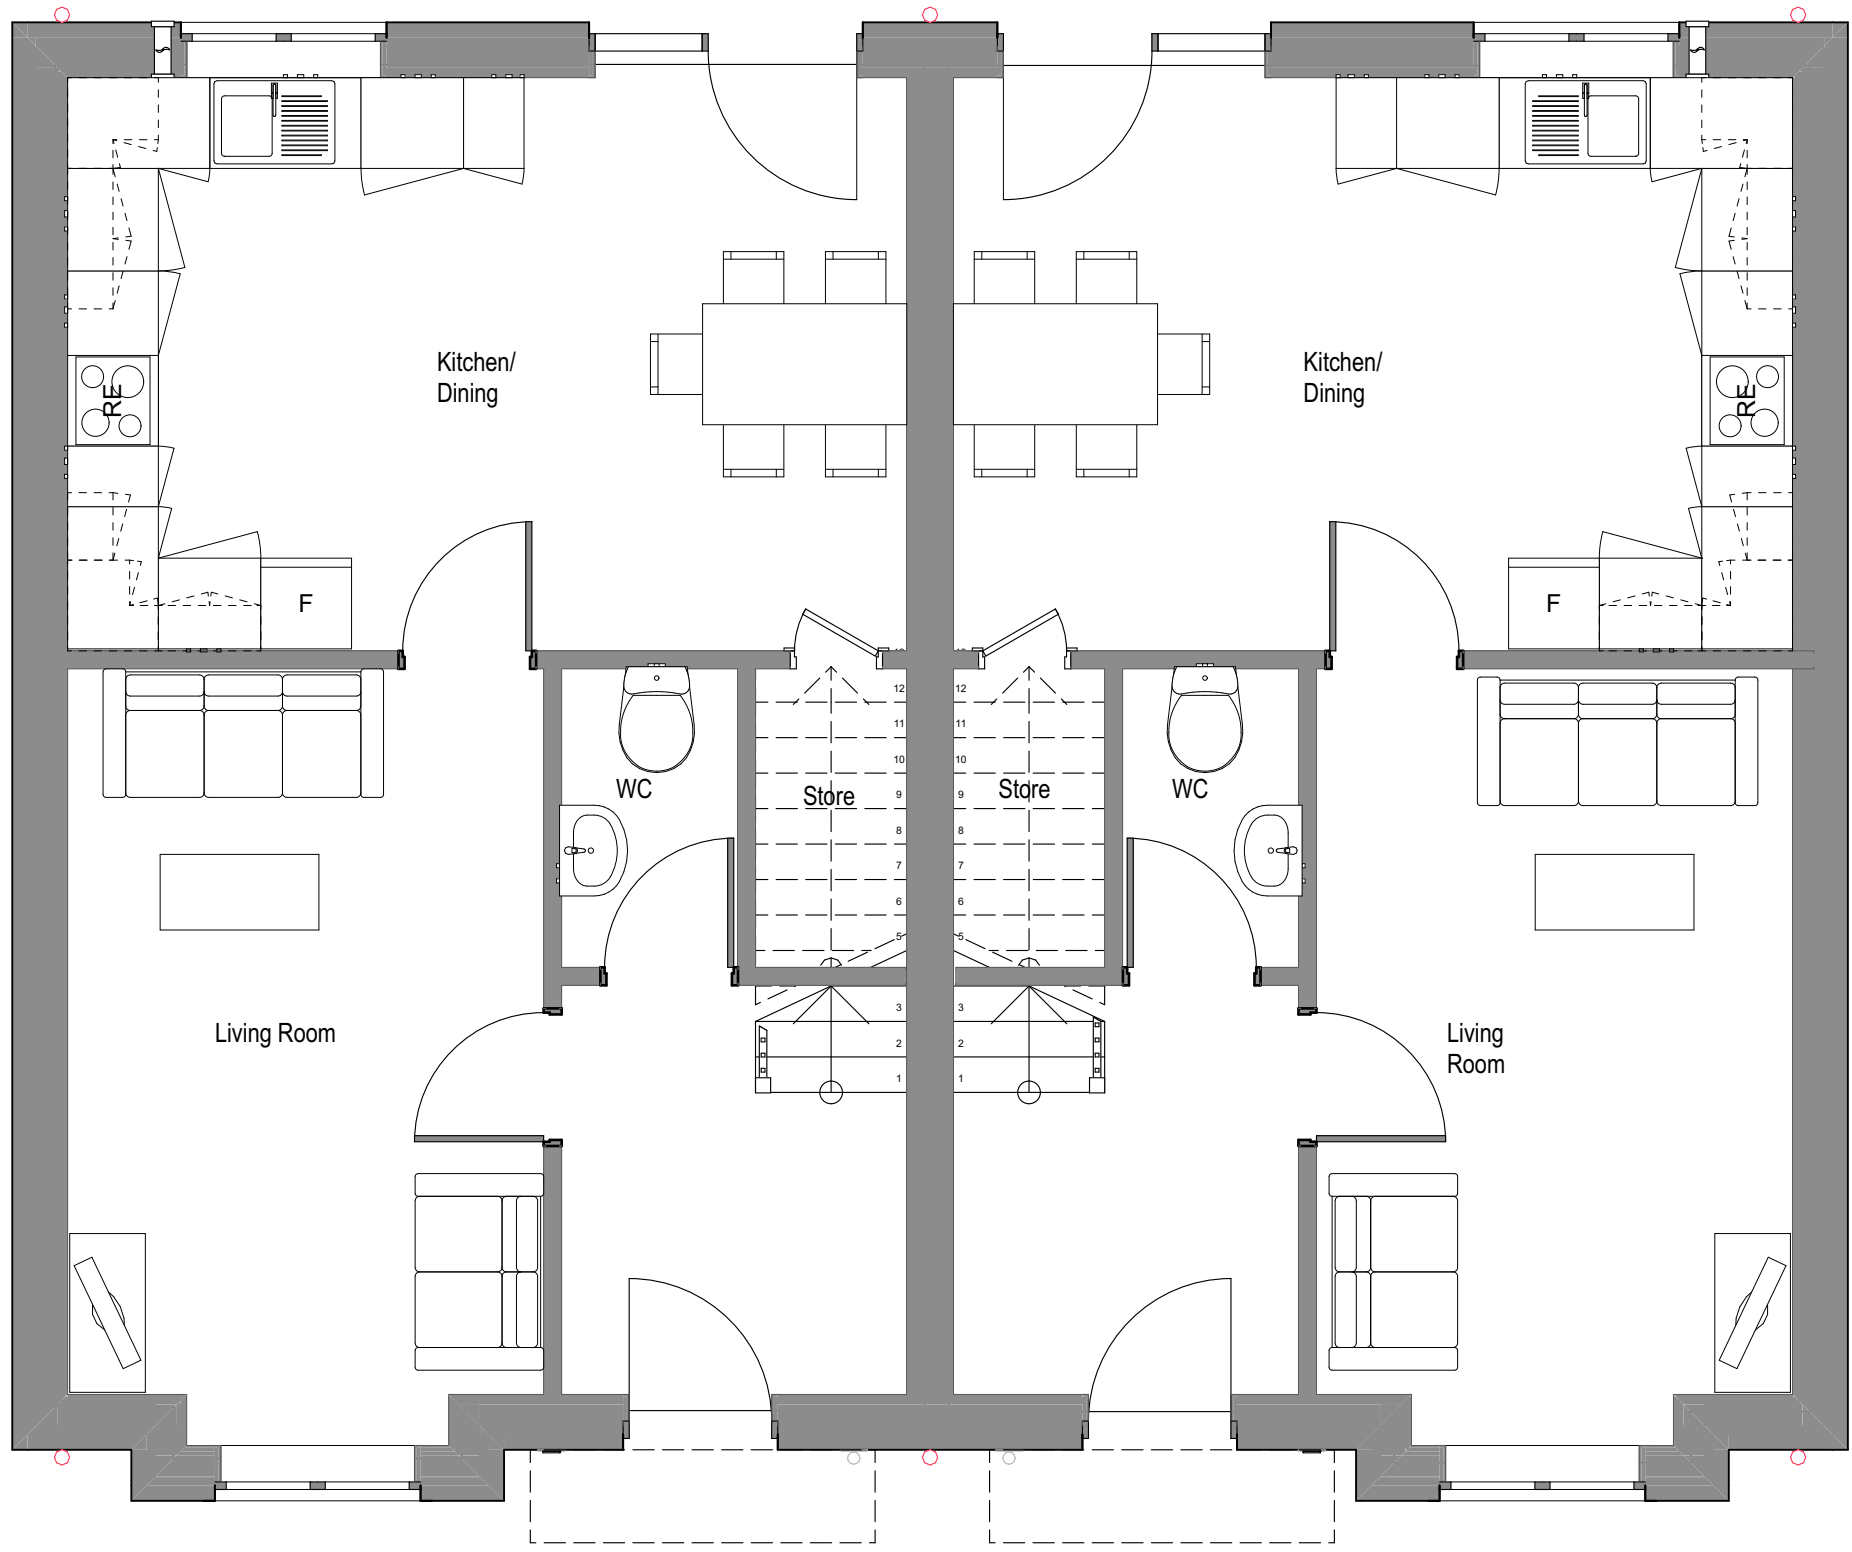

Ground Floor

1:50