



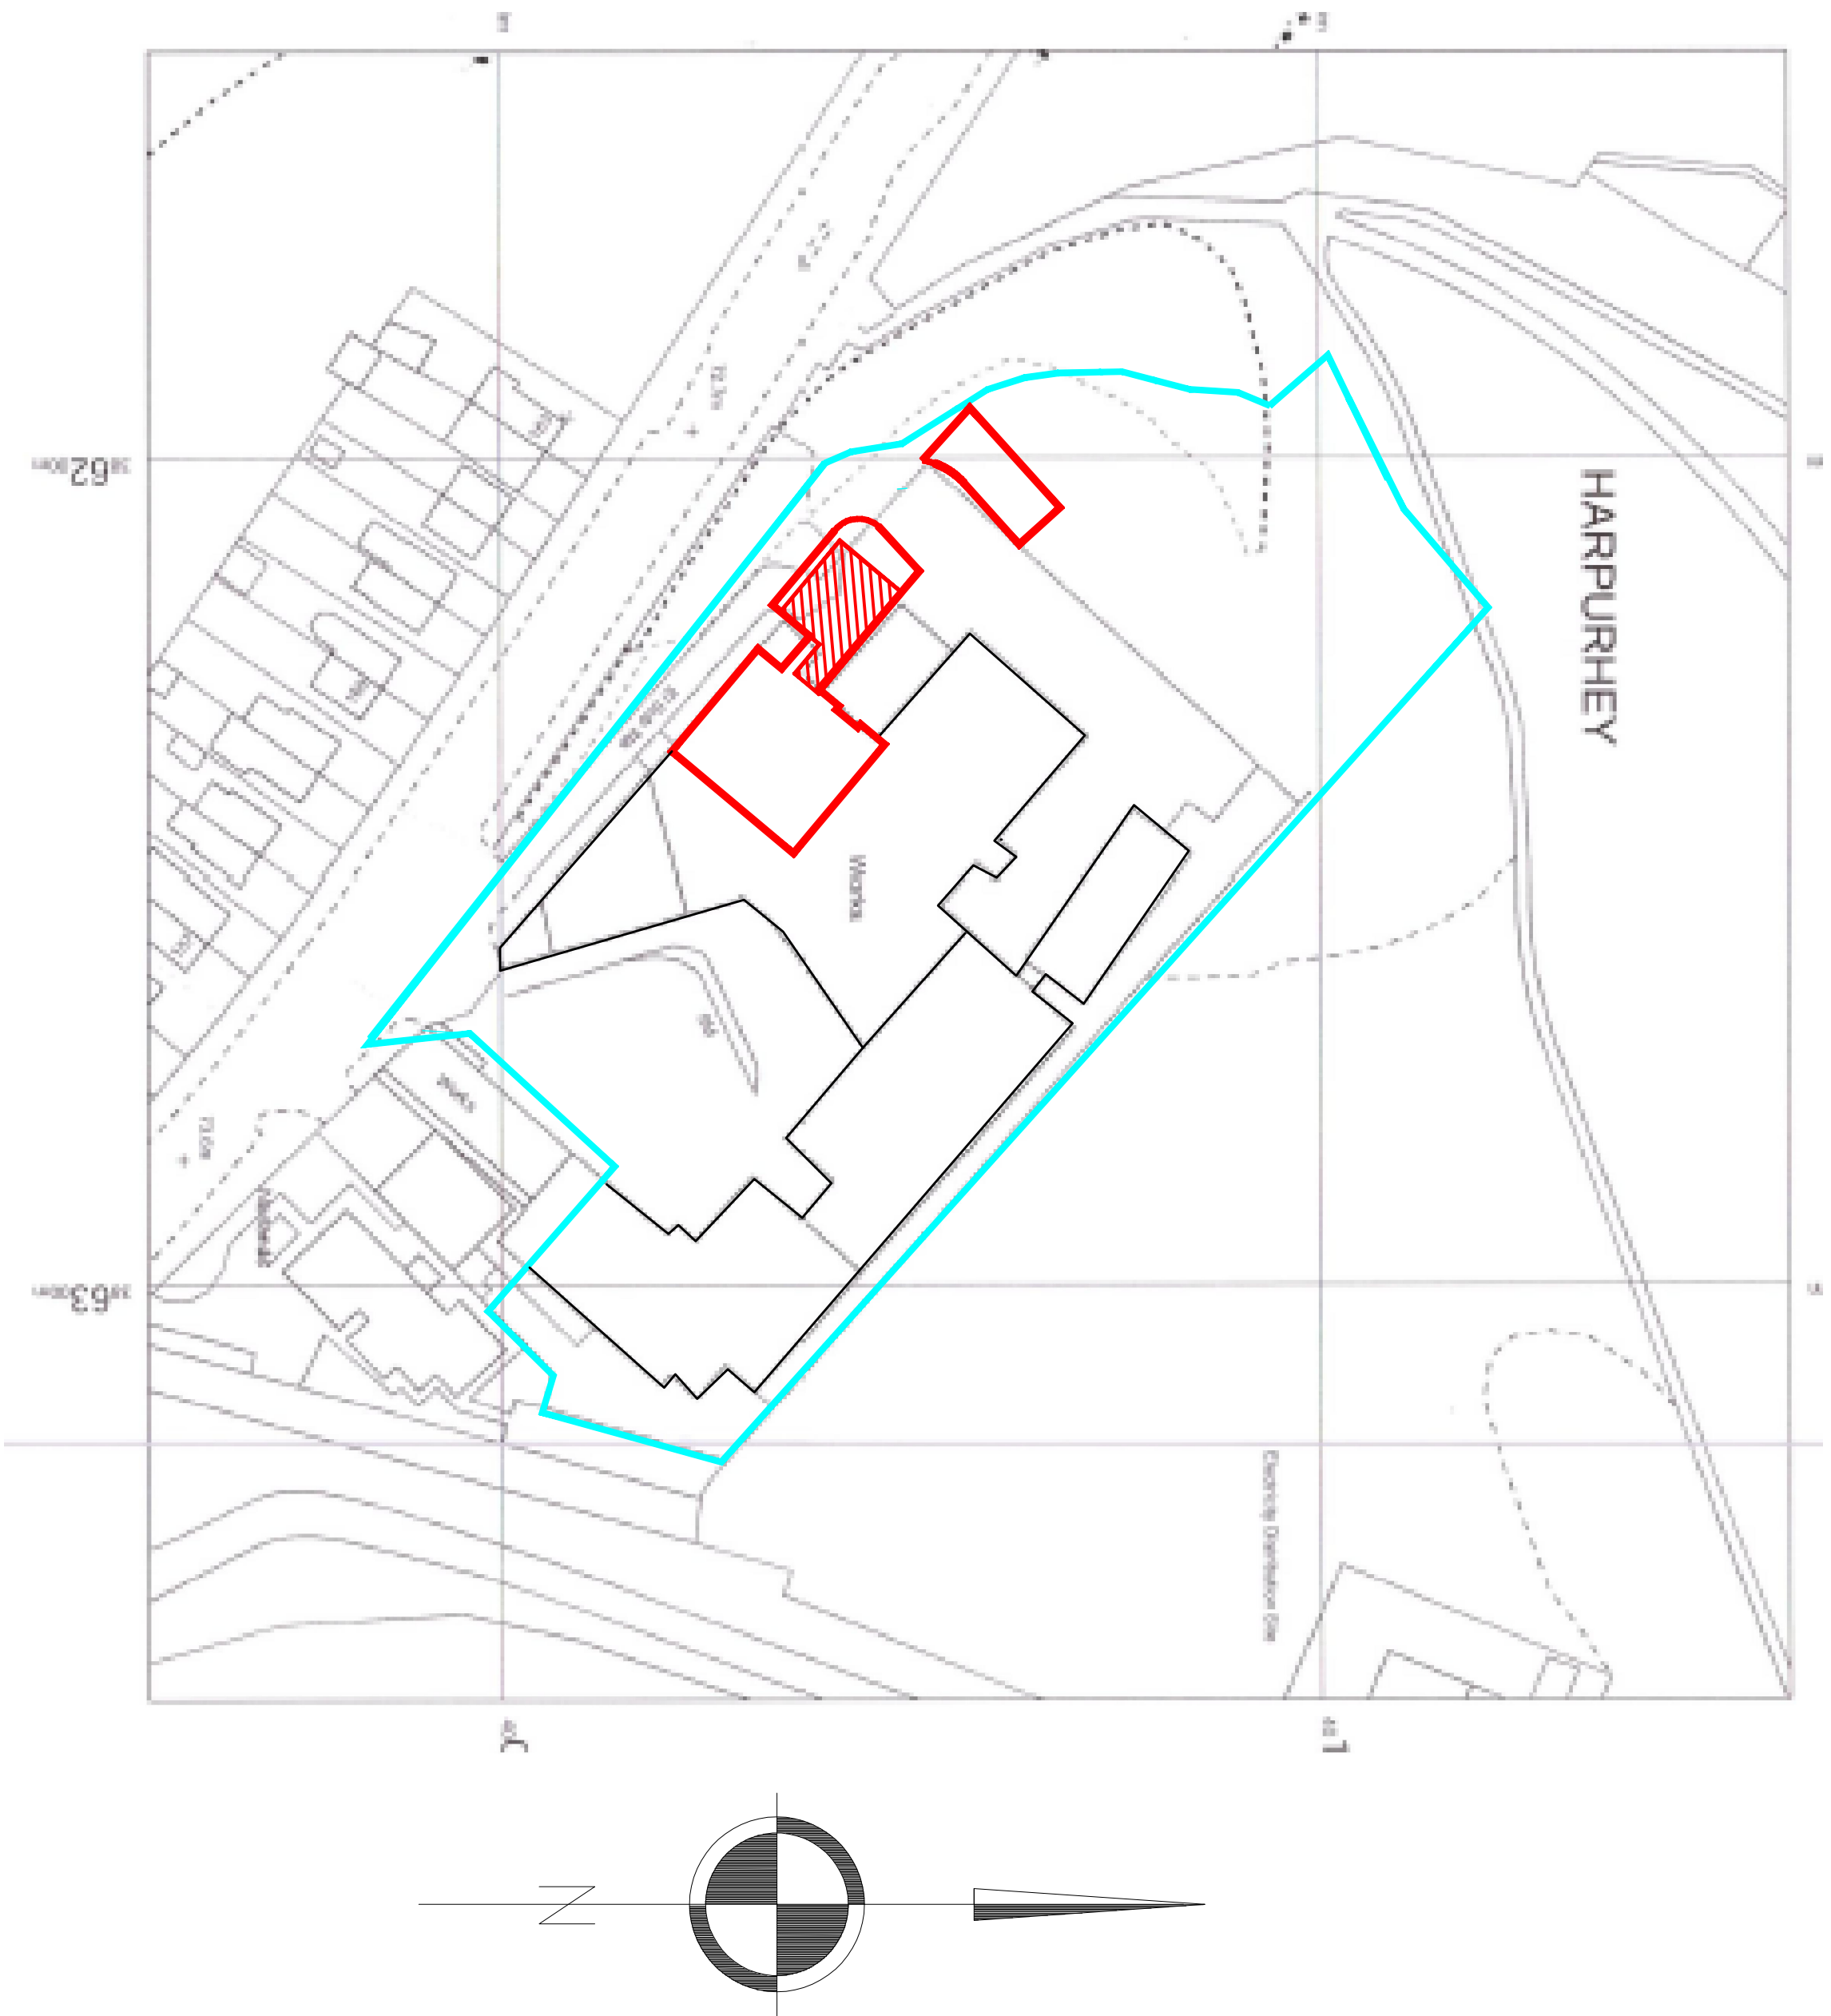


S i t e P l a n

Scale 1:1250

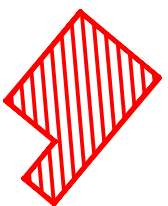

Representation of the
area for the new build

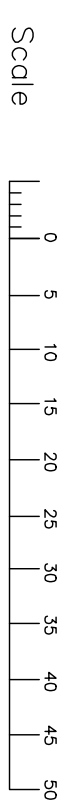

Proposed Development

**MONSALL MILL,
MONSALL ROAD
MANCHESTER
M40 8NQ**

Prepared by:-

**A & S INMAN (Designs) Ltd,
24 GRANGETHORPE ROAD
URMSTON
MANCHESTER
M41 9HT**

Phone 0161 747 7433



Dwg. No. 1821 / 05 / 22 Sketch 01 B