
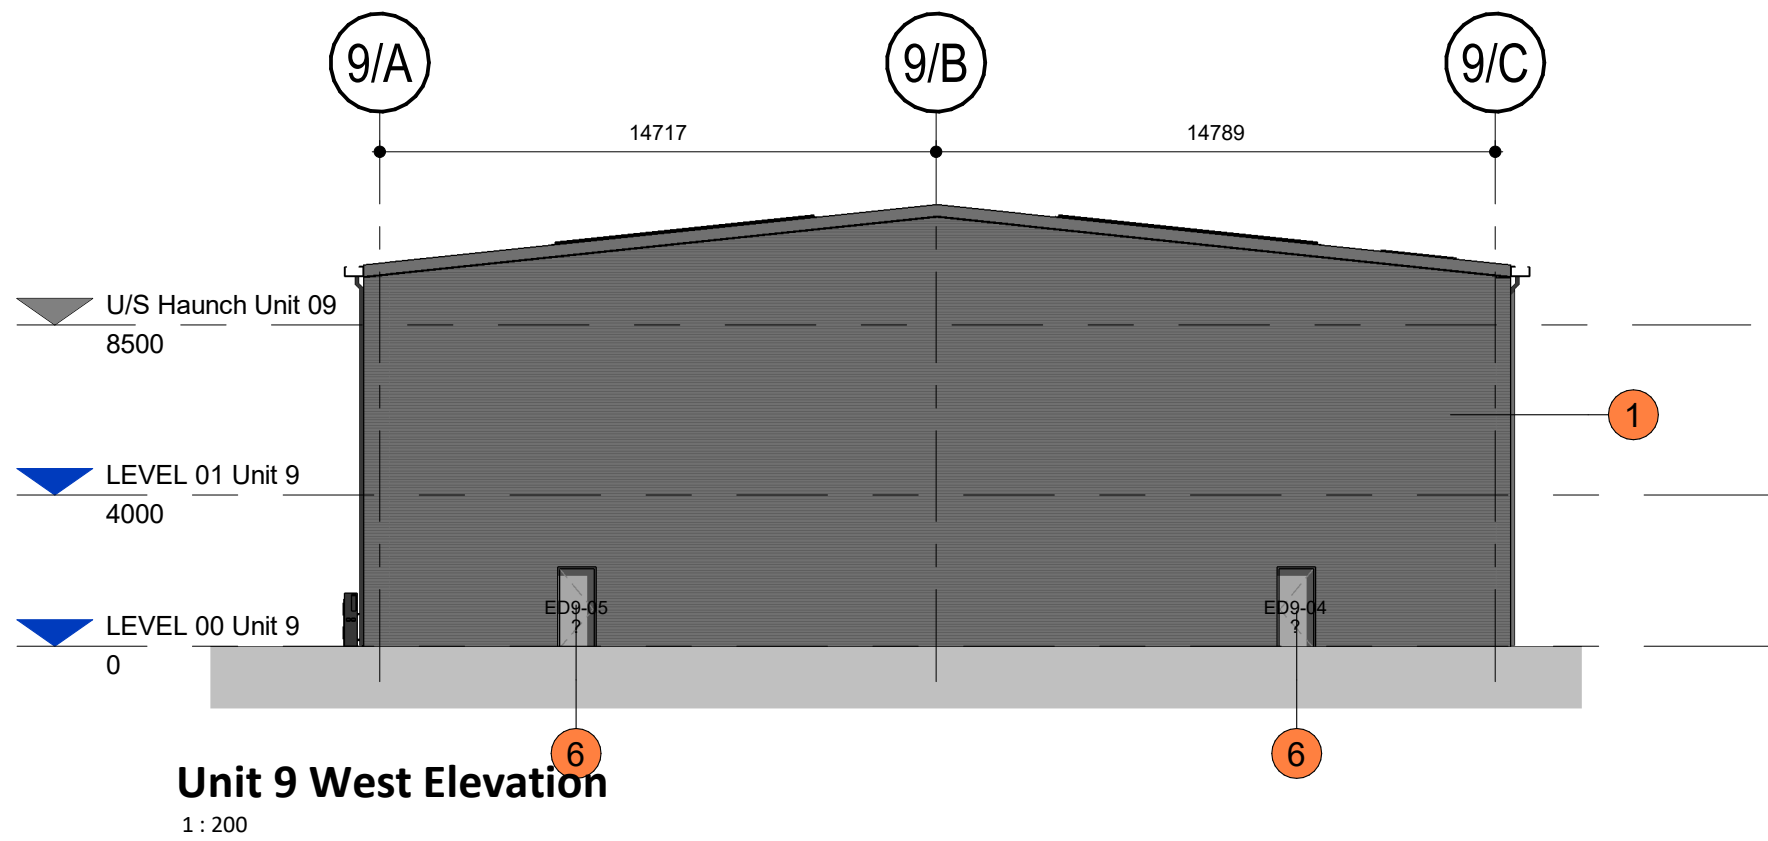


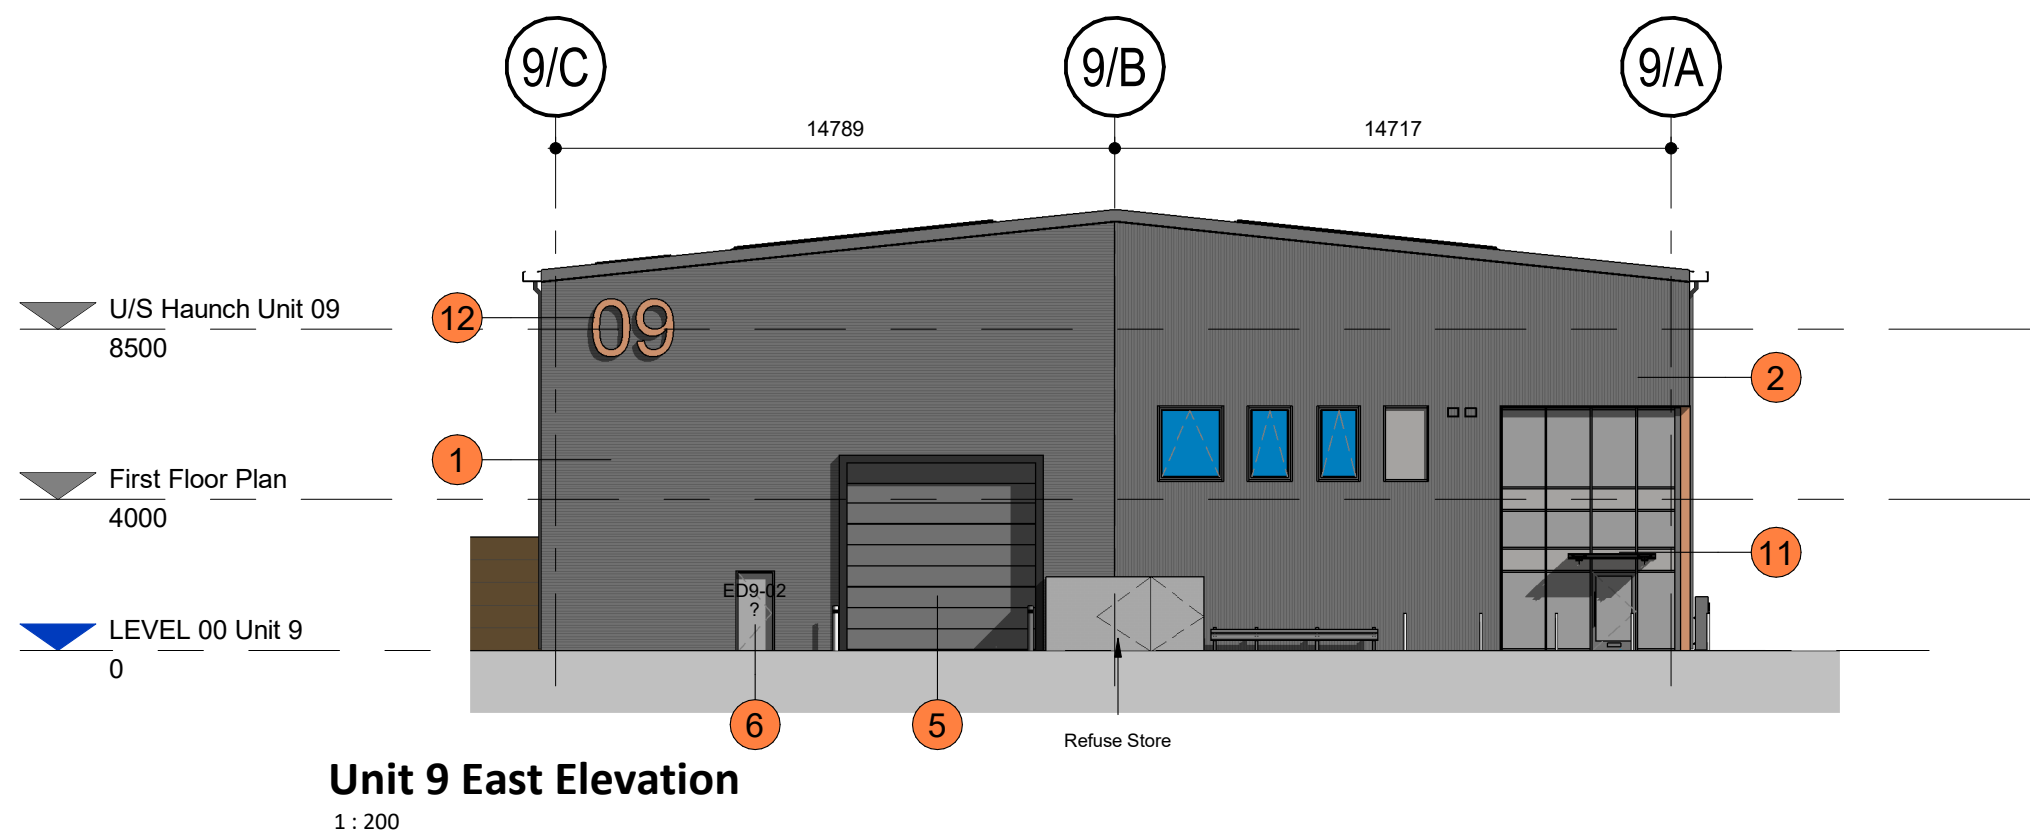

Elevation Material Legend

Walls

- 1 Horizontally Laid Sinusoidal Profile Cladding System  
Colour - RAL 9005 Jet Black
- 2 Vertically Laid Sinusoidal Profile Cladding System  
Colour - RAL 9005 Jet Black
- 3 Feature Flashing to Entrance Reveals  
Material - Pressed Metal Finish  
Colour - RAL 8023

Windows & Doors

- 4 Aluminium Double Glazed Windows & Curtain Walling  
- With Integral Insulated Blanking Panels  
- With Matching Doorsets  
Frame Colour - PPC RAL 9005 A Jet Black
- 5 Insulated Sectional Roller Shutter Doors  
Opening - 4000(W) x 4000(H)mm  
Colour - RAL 9005 Jet Black
- 6 Insulated Steel Personnel Doors  
Opening - 1010(W) x 2110(H)mm  
Colour - RAL 9006 Silver

Roof

- 7 Profiled Built-up Roof Cladding System  
Finish | Colour - HPS200 Ultra | RAL 7038 Goosewing Grey
- 8 Rooflight System integrated compatible with roof cladding system  
Covering - Approximately 15% Roof Coverage

Misc

- 10 Feature Projecting Portico Over Loading Doors  
Material - Pressed Metal Finish  
Colour - PPC RAL 9005 Jet Black
- 11 Glazed Canopy Over Main Entrance  
Frame Colour - PPC RAL 9005 Jet Black
- 12 PPC Aluminium Unit Identification Numbering  
To Specialist Sub-Contractor Design  
Size - Height 1350mm | Depth 150mm  
Colour - RAL 8023

General Notes

Do not scale from this drawing. Only work to written dimensions.

All site dimensions shall be verified by the Contractor on site prior to commencing any works.

This drawing is the property of Fletcher-Rae (UK) Limited (t/a Fletcher-Rae) and copyright is reserved by them. The drawing is not to be copied or disclosed by or to any unauthorised persons without the prior written consent of Fletcher-Rae (UK) Limited.

PLANNING

|      |                                                                    |          |         |
|------|--------------------------------------------------------------------|----------|---------|
| P2   | Issued for Planning, Revised elevations for Non-Material Amendment | 21.02.24 | ME      |
| P1   | Issued for Planning                                                | 21.01.22 | NP      |
| Rev. | Description                                                        | Date     | ISS APP |

Scale  
Status  
Drawn By  
Checked By  
Date  
Client:

As indicated @ A1  
Planning  
MC  
NP  
May 2022

Kier Property

Project:  
Elizabeth Street, Cheetham Hill  
Manchester

Sheet Name:  
Unit 9 Elevations

Project No. Orig. Zone Level Type Role Cls Dwg No. Rev  
21039-FRA-09-XX-DR-A-20-9004. P2

HORIZON

fletcher | rae

Level 12, Tower 12, 18-22 Bridge Street, Manchester, M3 3BZ

t +44 (0) 161 242 1140  
w www.fletcher-rae.com  
e info@fletcher-rae.com

