



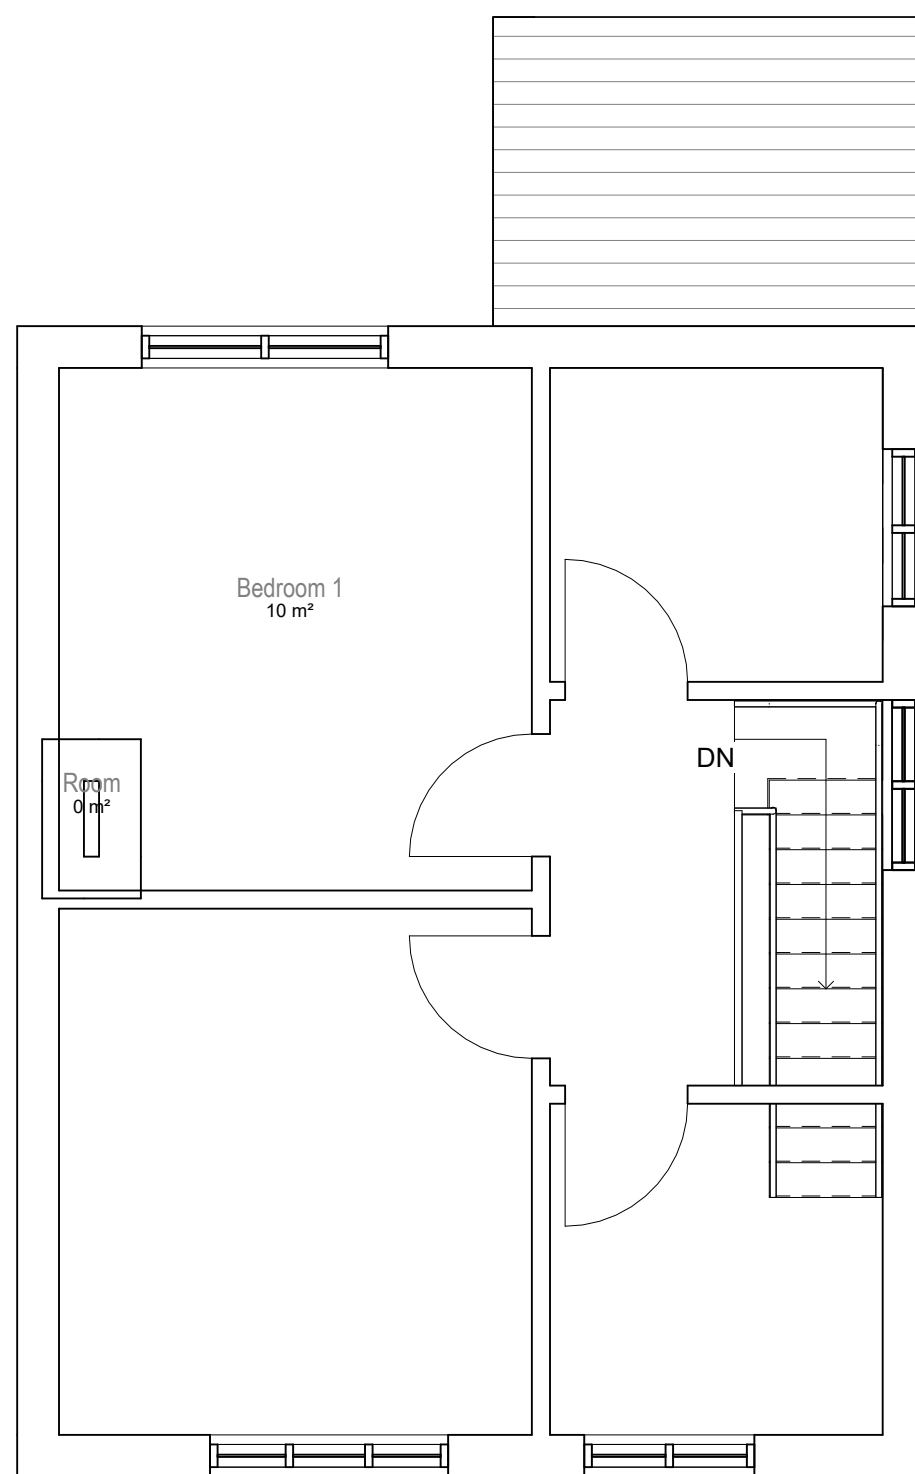

1 Level 1
1 : 50

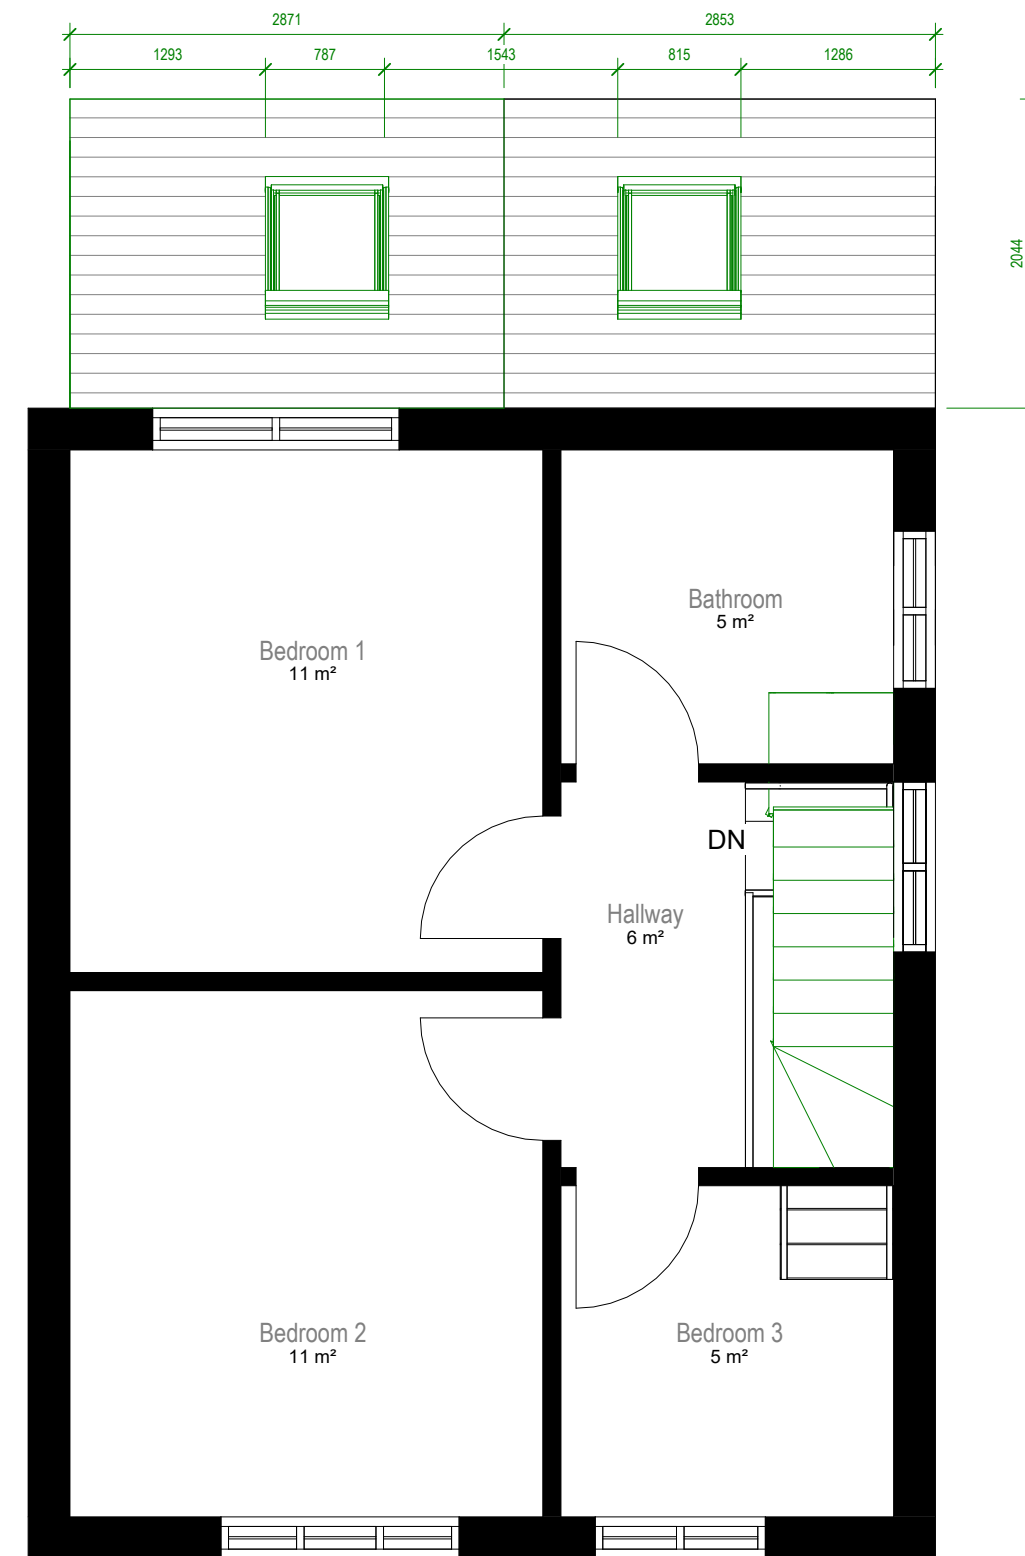

2 Roof Proposed
1 : 50