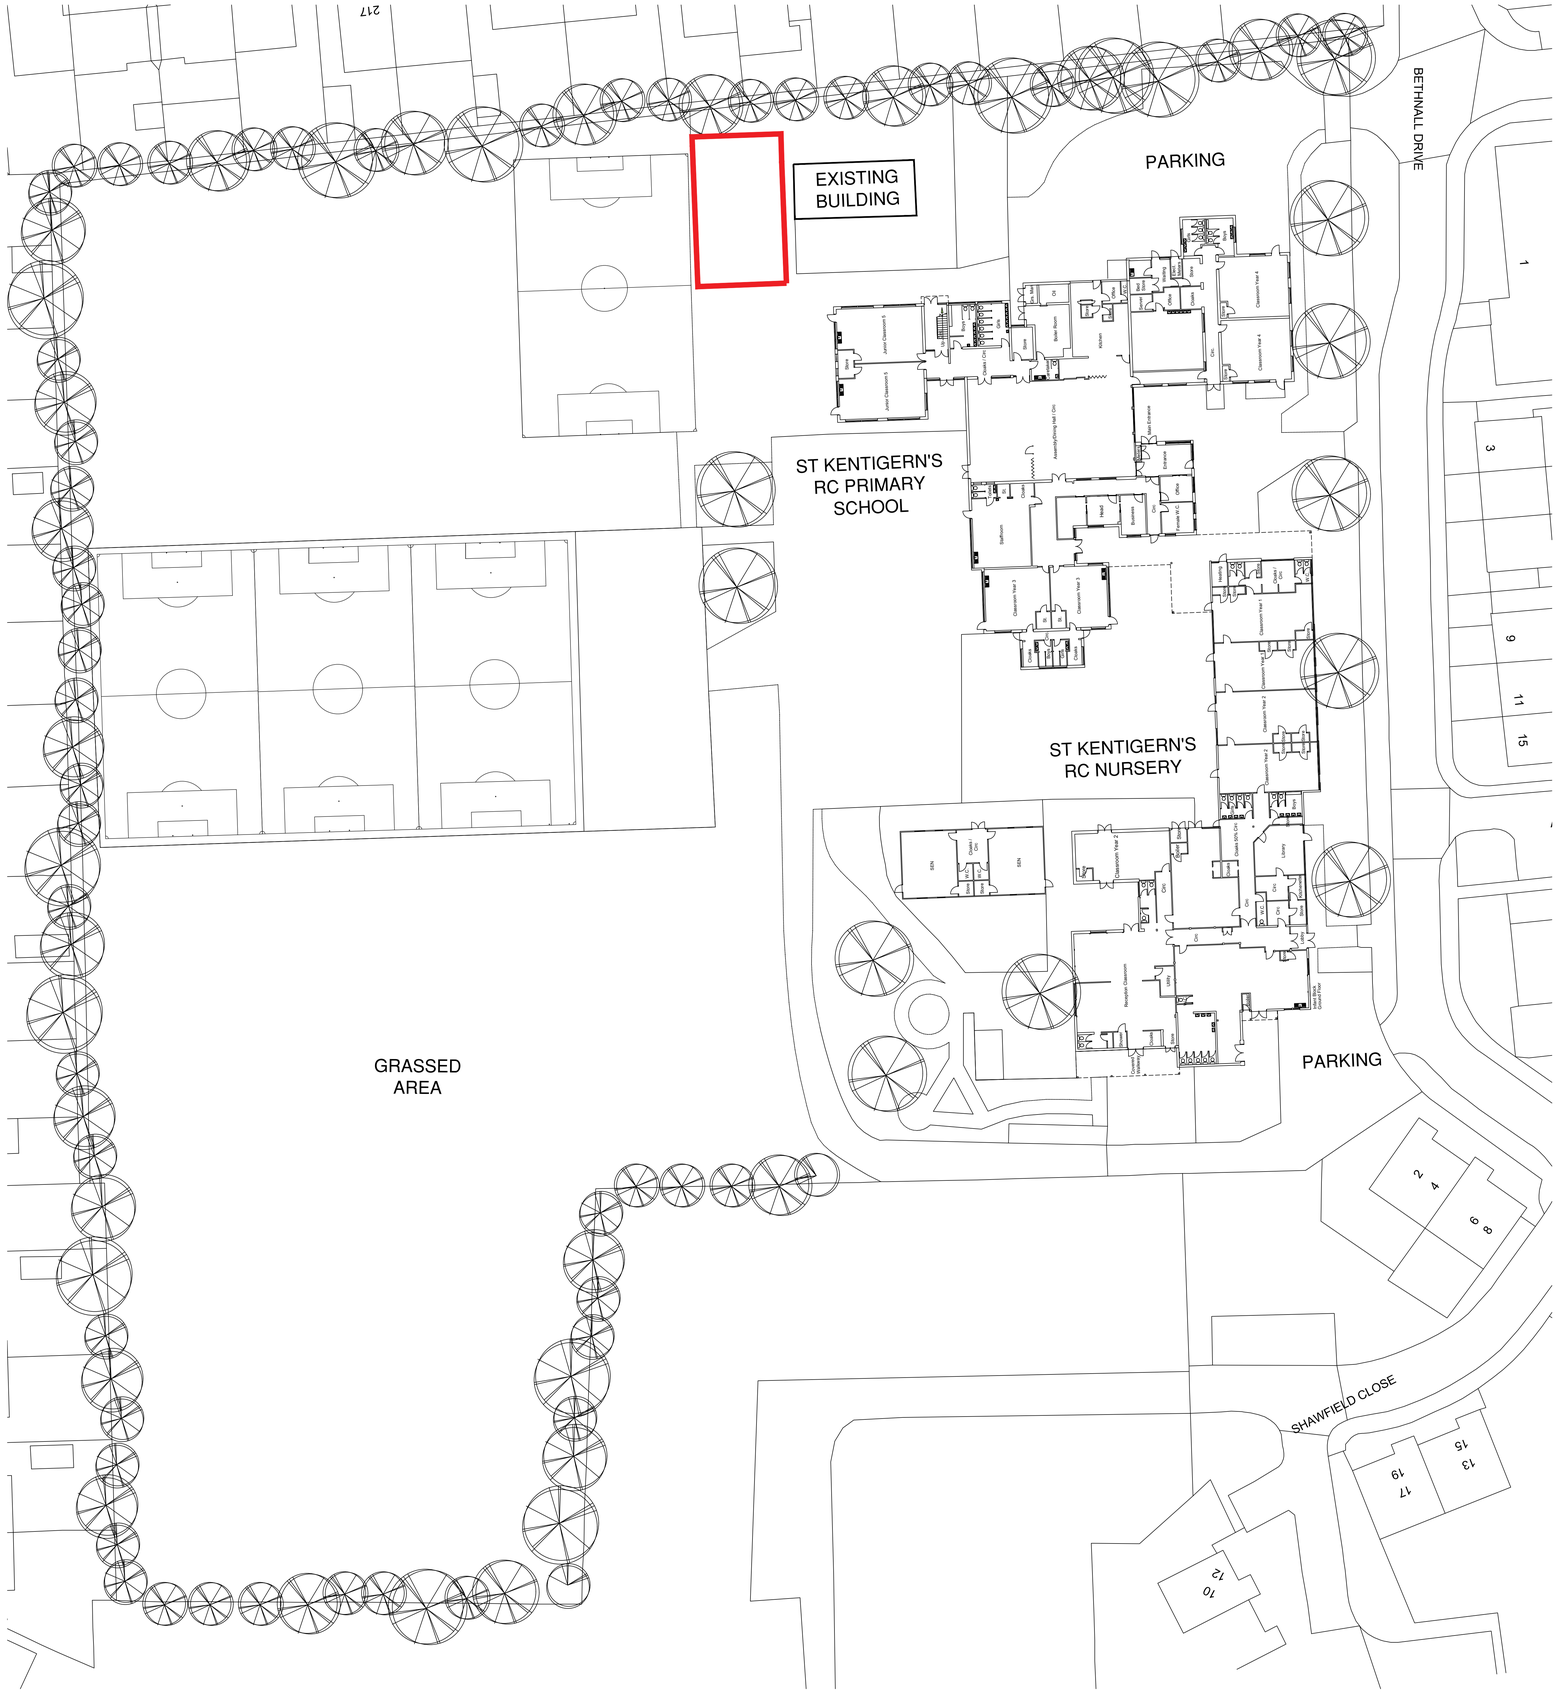
This drawing is subject to copyright and is not to be reproduced in part or whole without approval. Do not scale this drawing - check all dimensions on site.

Health & Safety Notes

1. Contractor must ensure that all work on site is carried out in a safe & satisfactory manner, in accordance with Health & Safety At Work Act 1974, COSHH Regulations 2002 & requirements of C.D.M


EXISTING BUILDING
PARKING
BETHNALL DRIVE
ST KENTIGERN'S RC PRIMARY SCHOOL
ST KENTIGERN'S RC NURSERY
GRASSED AREA
PARKING
SHAWFIELD CLOSE
217
1
3
9
11
15
2
4
6
8
10
12
13
15
17
19
Junior Classroom 5
Junior Classroom 6
Store
Store
Staff
Staff
Staff
Staff
Boiler Room
Kitchen
Classroom Year 4
Classroom Year 4
Store
Assembly/Dining Hall / Drm
Main Entrance
Entrance
Ballroom
Office
Classroom Year 3
Classroom Year 3
Classroom Year 1
Classroom Year 1
Classroom Year 2
Classroom Year 2
SEN
SEN
Classroom Year 2
Library
Reception Classroom
Library
Group Room
Group Room
Group Room