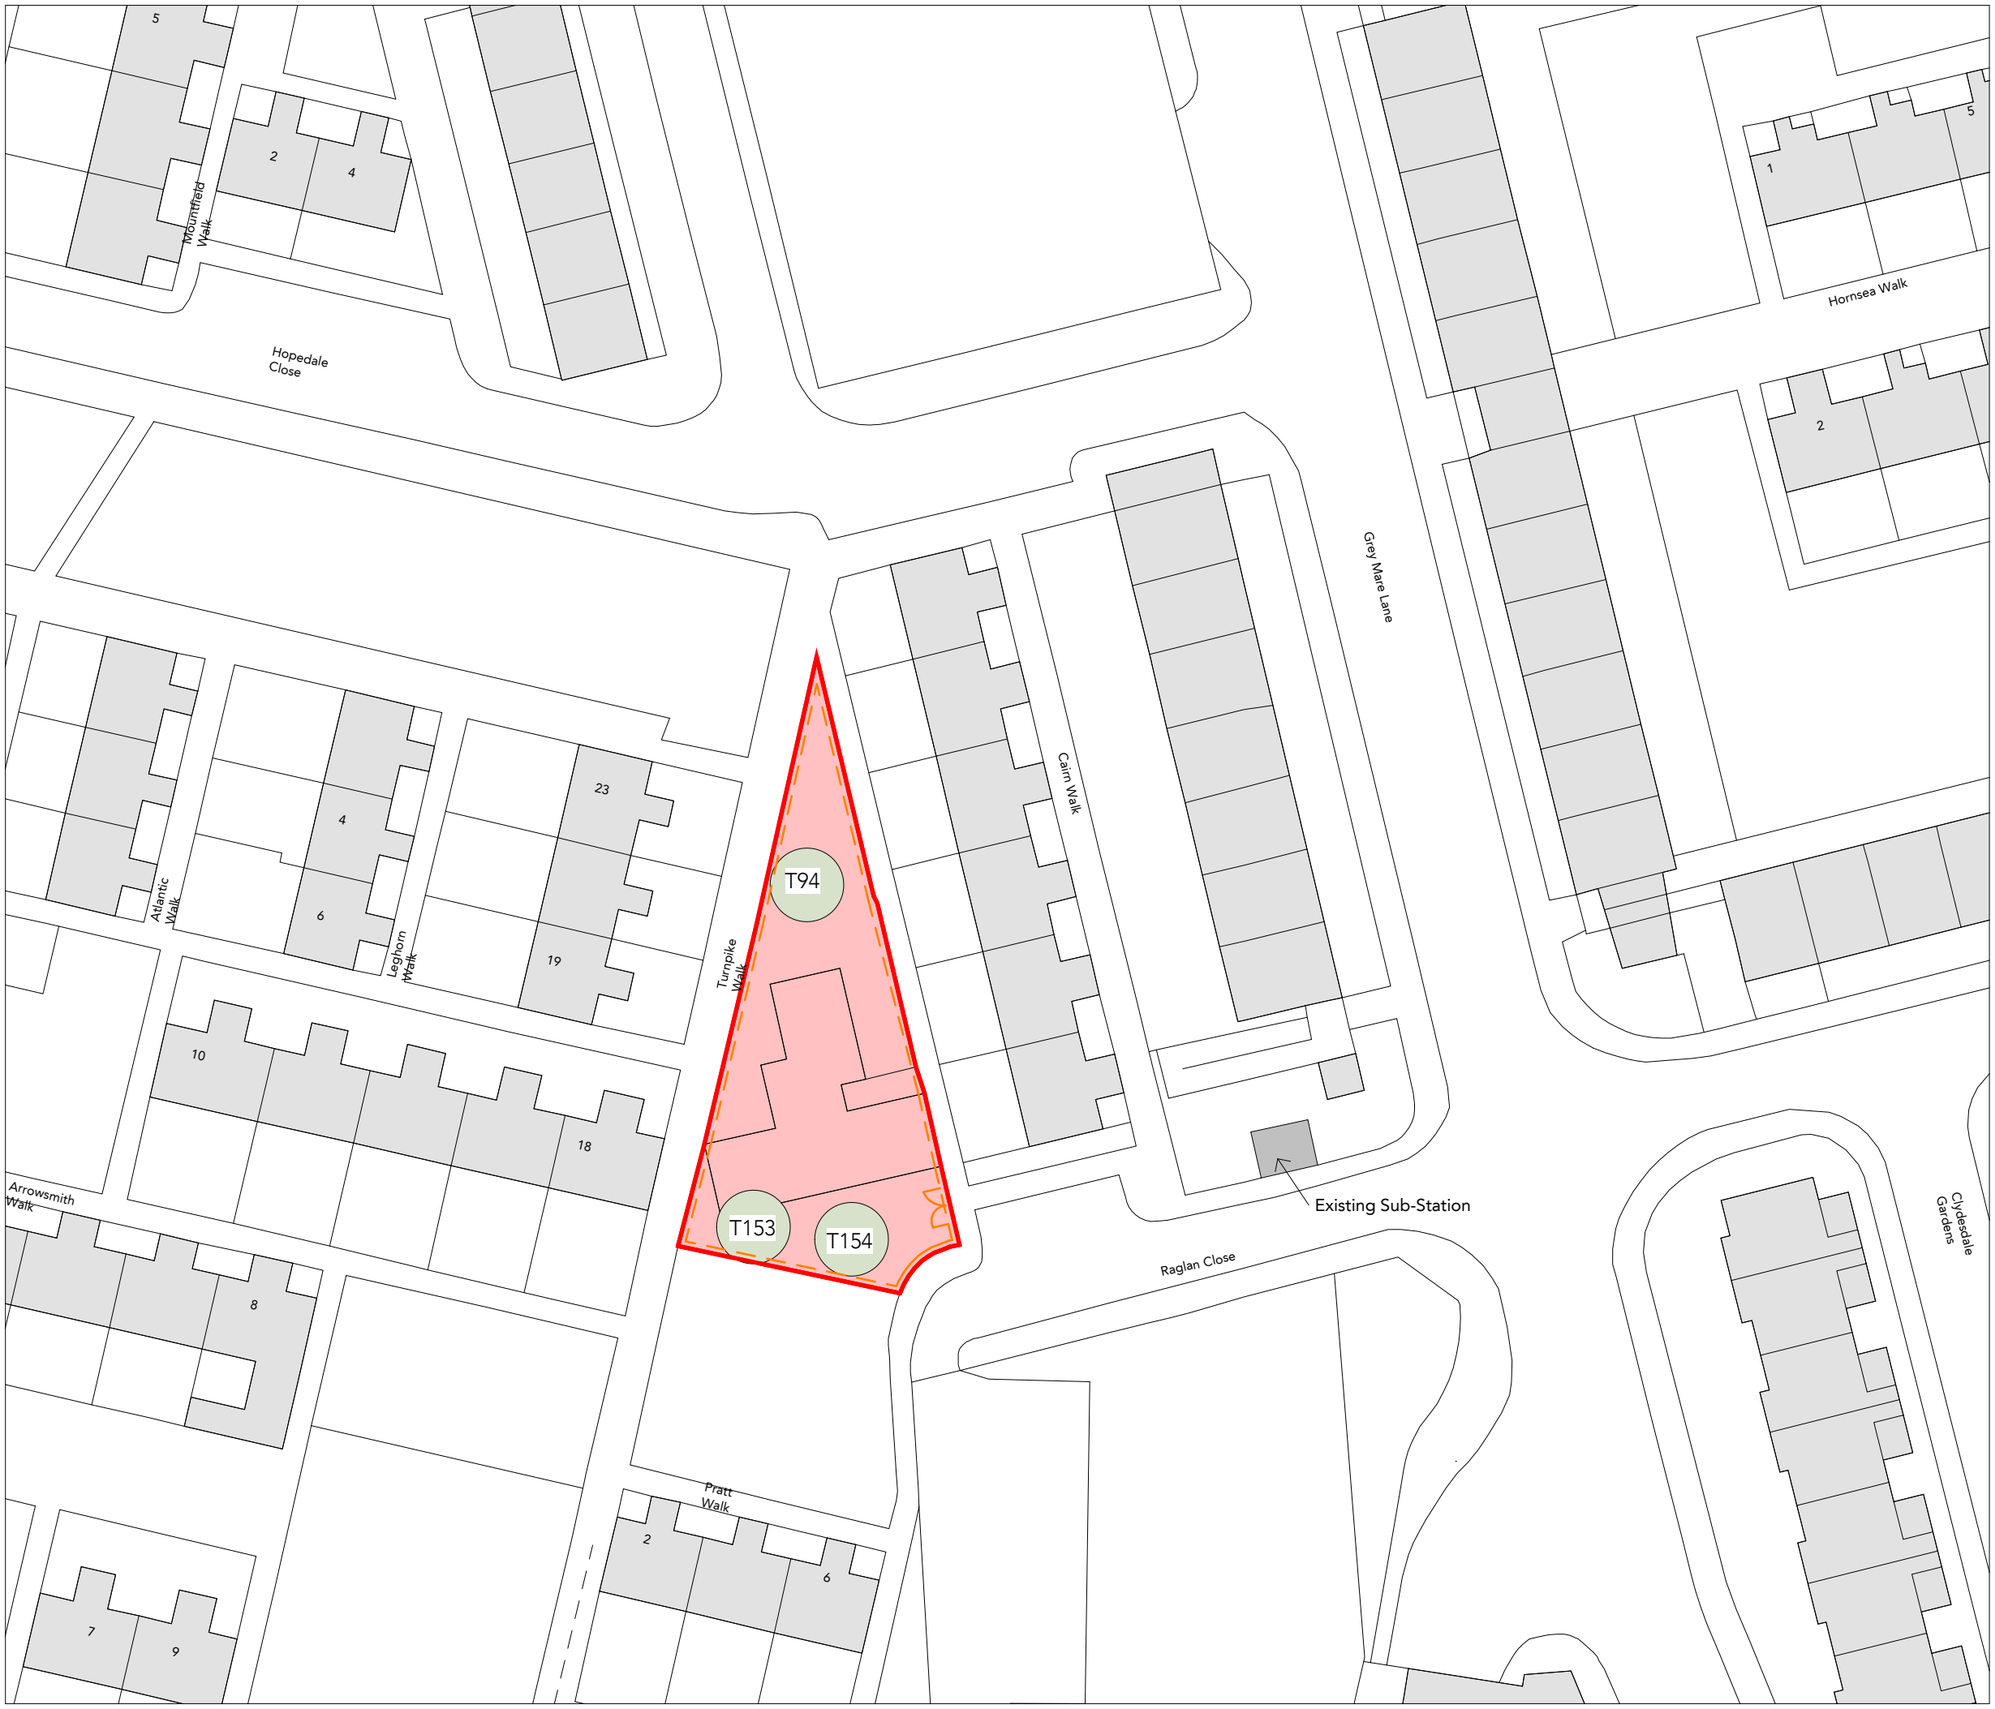


Note:
Do not scale from this drawing.
Dimensions are to be checked on site.
If in doubt please ask.

5 0 5 10 15 20 25 m

SCALE 1:500

N

Application Boundary

Denotes - 1.8m green high weld mesh fencing, colour - green - following completion of demolition works.

Vehicular Gates

Slab, hardstanding and lawns retained.

Trees to be retained

Rev	Date	Intls	Details

© The moral rights of the author are hereby asserted.
This drawing and design is the sole property of Buttress Ltd and must not be reproduced without permission.
Buttress Ltd is Registered in England and Wales: 5363573

Buttress

41 Bengal St
Manchester
M4 6AF

T 0161 236 3303
E contact@buttress.net
W www.buttress.net

Project Title	Grey Mare Lane
Client	One Manchester
Location	Beswick - Manchester
Drawing Title	Post Demolition Plan - Turnpike Walk
Date	25/01/2024 16:49:51
Checked	BT
Scale	As indicated
Orig Paper Size	A3
Status	S1

Job No: Origin: Zone: Level: Type: Disc: Number: Rev:

8782 -BA-XX-00-DR-A-(04) 012-