
This drawing & Design is the Copyright of 1618 Architects and may not be reproduced in any way without prior written consent.

Any discrepancies on this drawing or between drawings are to be reported to this office.

Unless specifically specified these drawings are not to be used for construction purposes or placing of any orders.

Do not scale from this drawing.

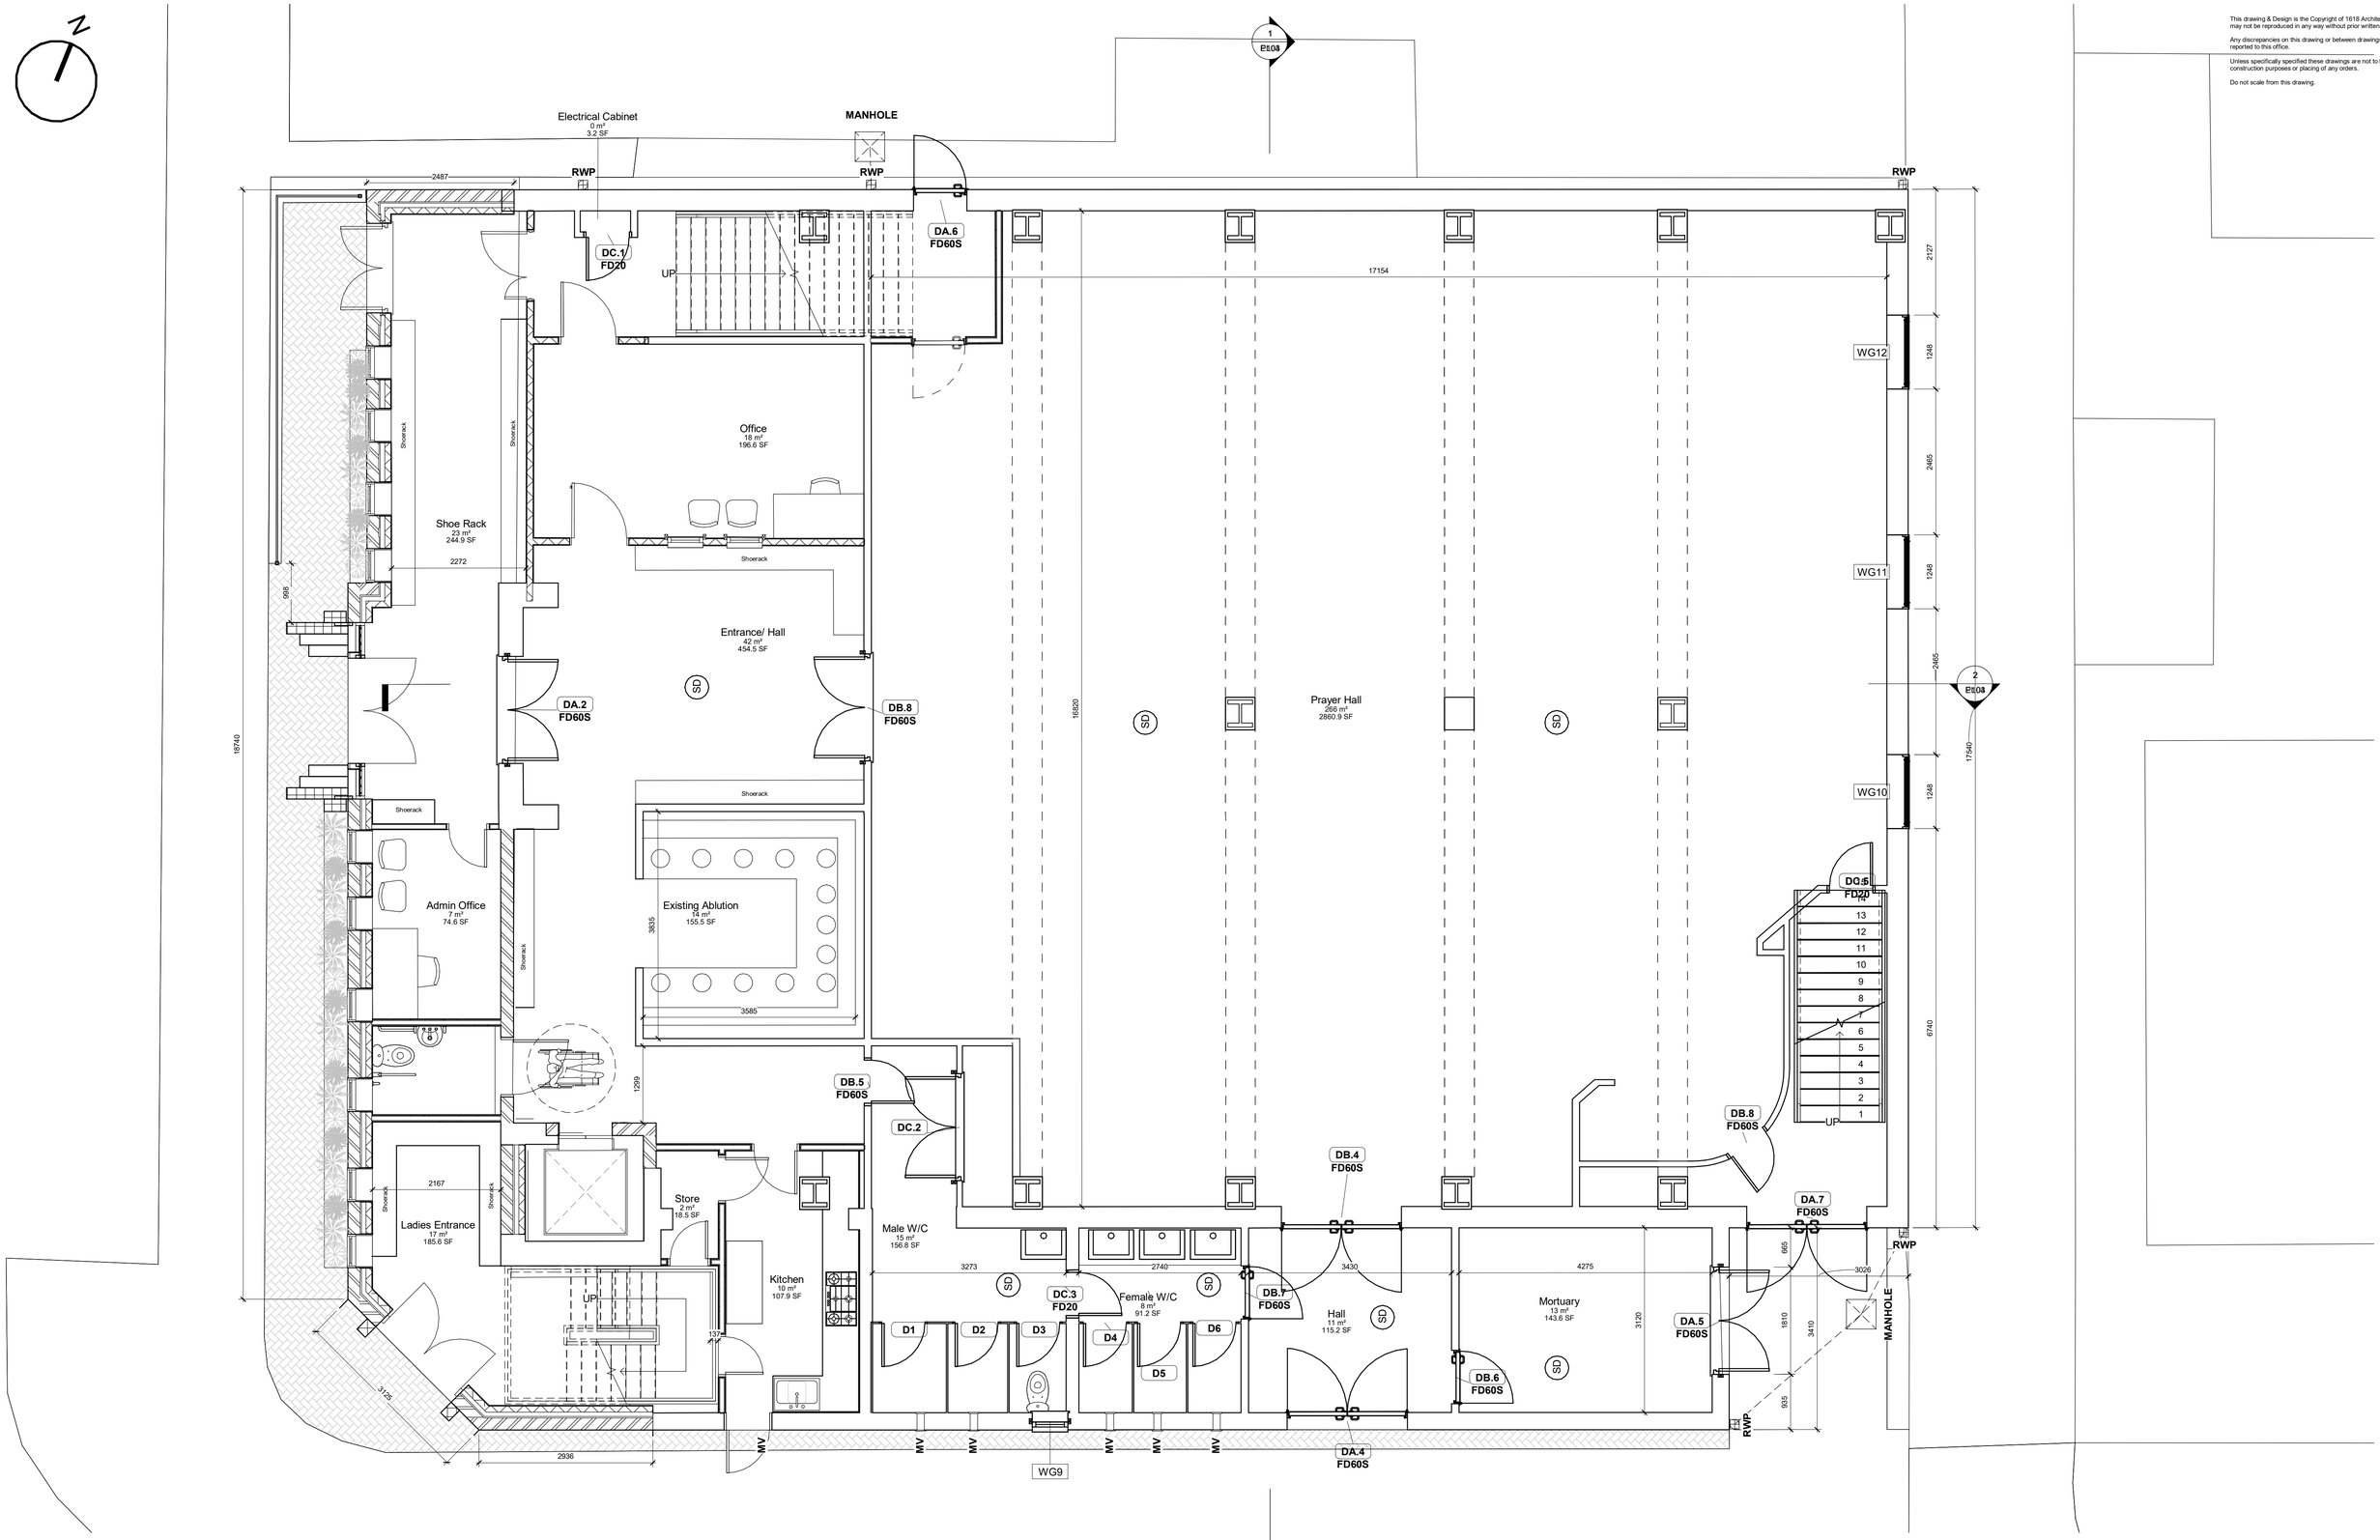

1 Ground Floor - Option 1

1 : 50

PROJECT	Shahporan Mosque & Islamic Education Centre, Beresford Road, Levenshulme, Manchester
SHEET	PROPOSED GROUND FLOOR - OPTION 1
CLIENT	SMIEC
Project number	622
Scale (@ A1)	1 : 50
DRAWING No	PL01
Date	24/01/2024
REV	C

- ☐ FEASIBILITY
- ▩ PLANNING APPROVAL
- ☐ BUILDING REGULATIONS
- ☐ TENDER
- ☐ CONSTRUCTION

No.	Description	Date
A	Client Comments	08/11/2023
B	Revison to Ground Floor and Elevations	17/11/2023
C	Planners Comments	22/01/2024

NORTHERN OFFICE
761 Wilmslow Rd, Didsbury, Manchester
M20 6RN

Tel: 0161 280 0574

www.1618architects.com