



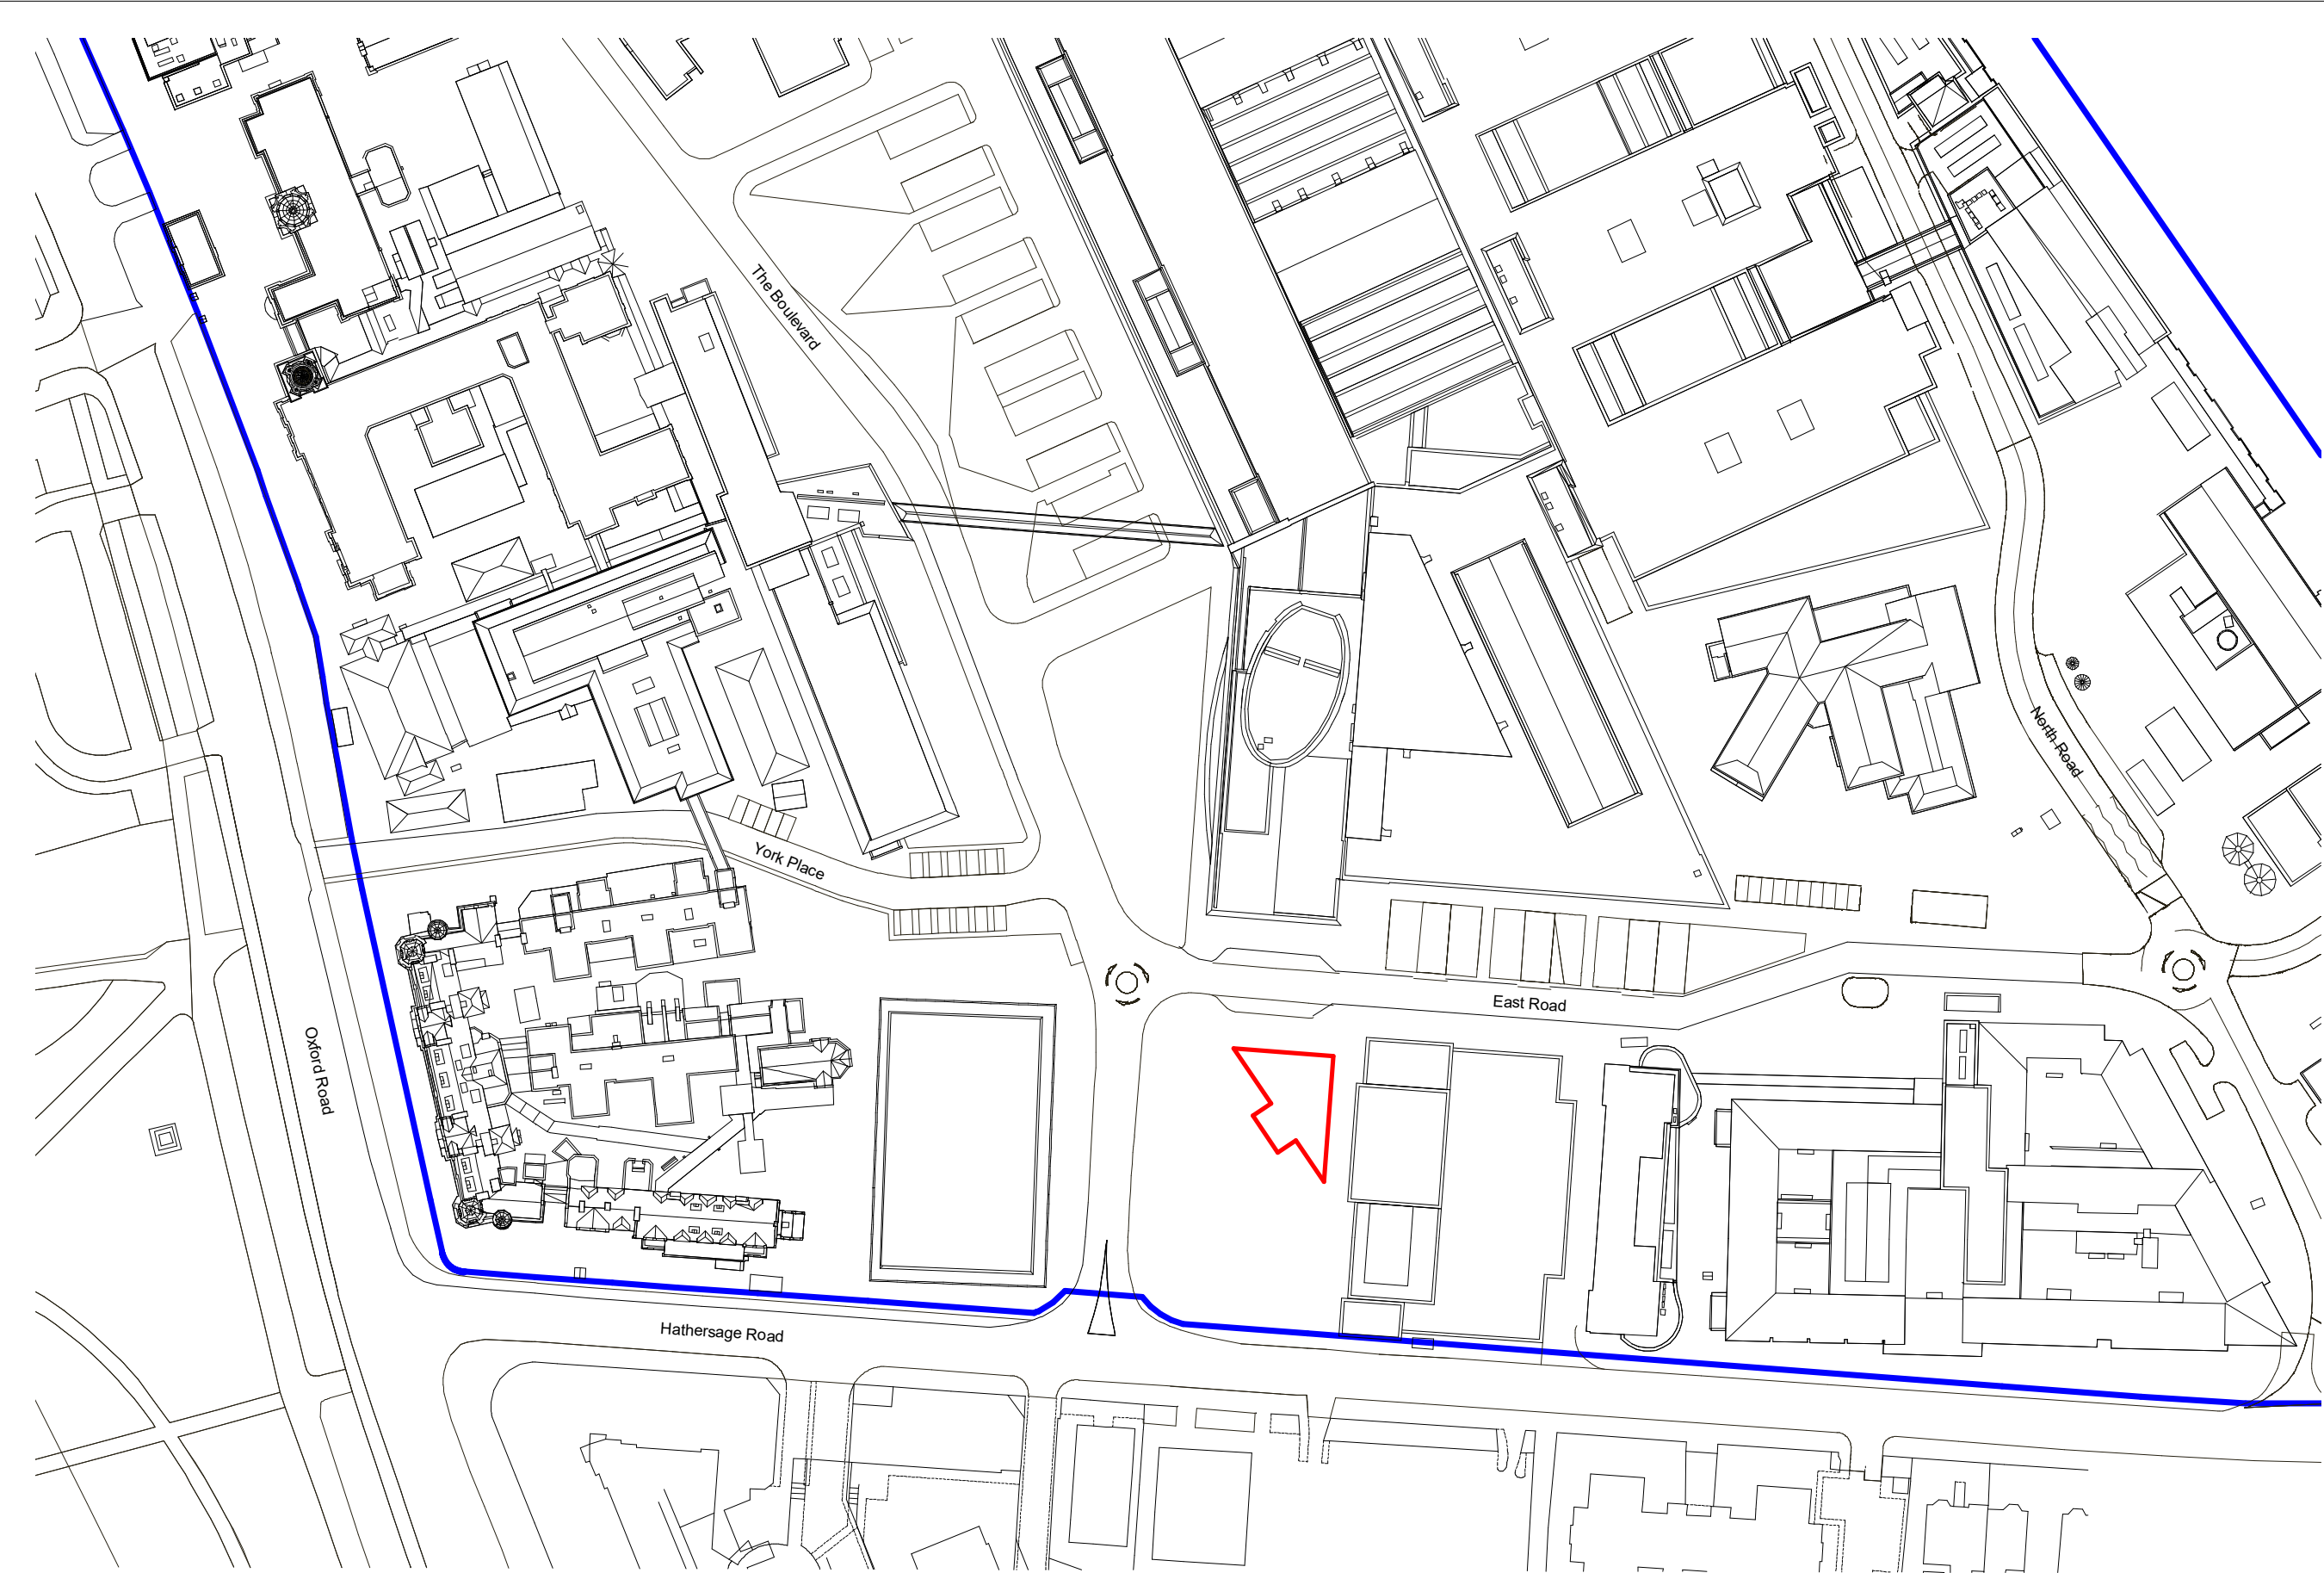

Rev	Revision Notes
P1	Planning Issue


Client:	Manchester University NHS FT
Project:	RMCH Garden of Reflection
Job No.:	1224
Date:	12/22/23
BIM Model:	RMCH-10A-M3
QA:	ASG MQ
Scale:	1 : 1250@A3
Drawing:	Location Plan
Rev notes:	Planning Issue

RMCH-10A- V0- 00- DR- A- 0001-P1

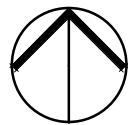

- Area under application
- Land ownership boundary

Scale 1:1250

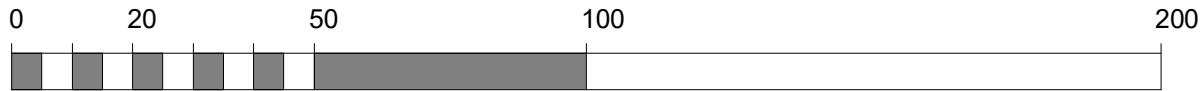

10architect

10architect. unit 16, 12 hilton street, manchester, m1 1jf