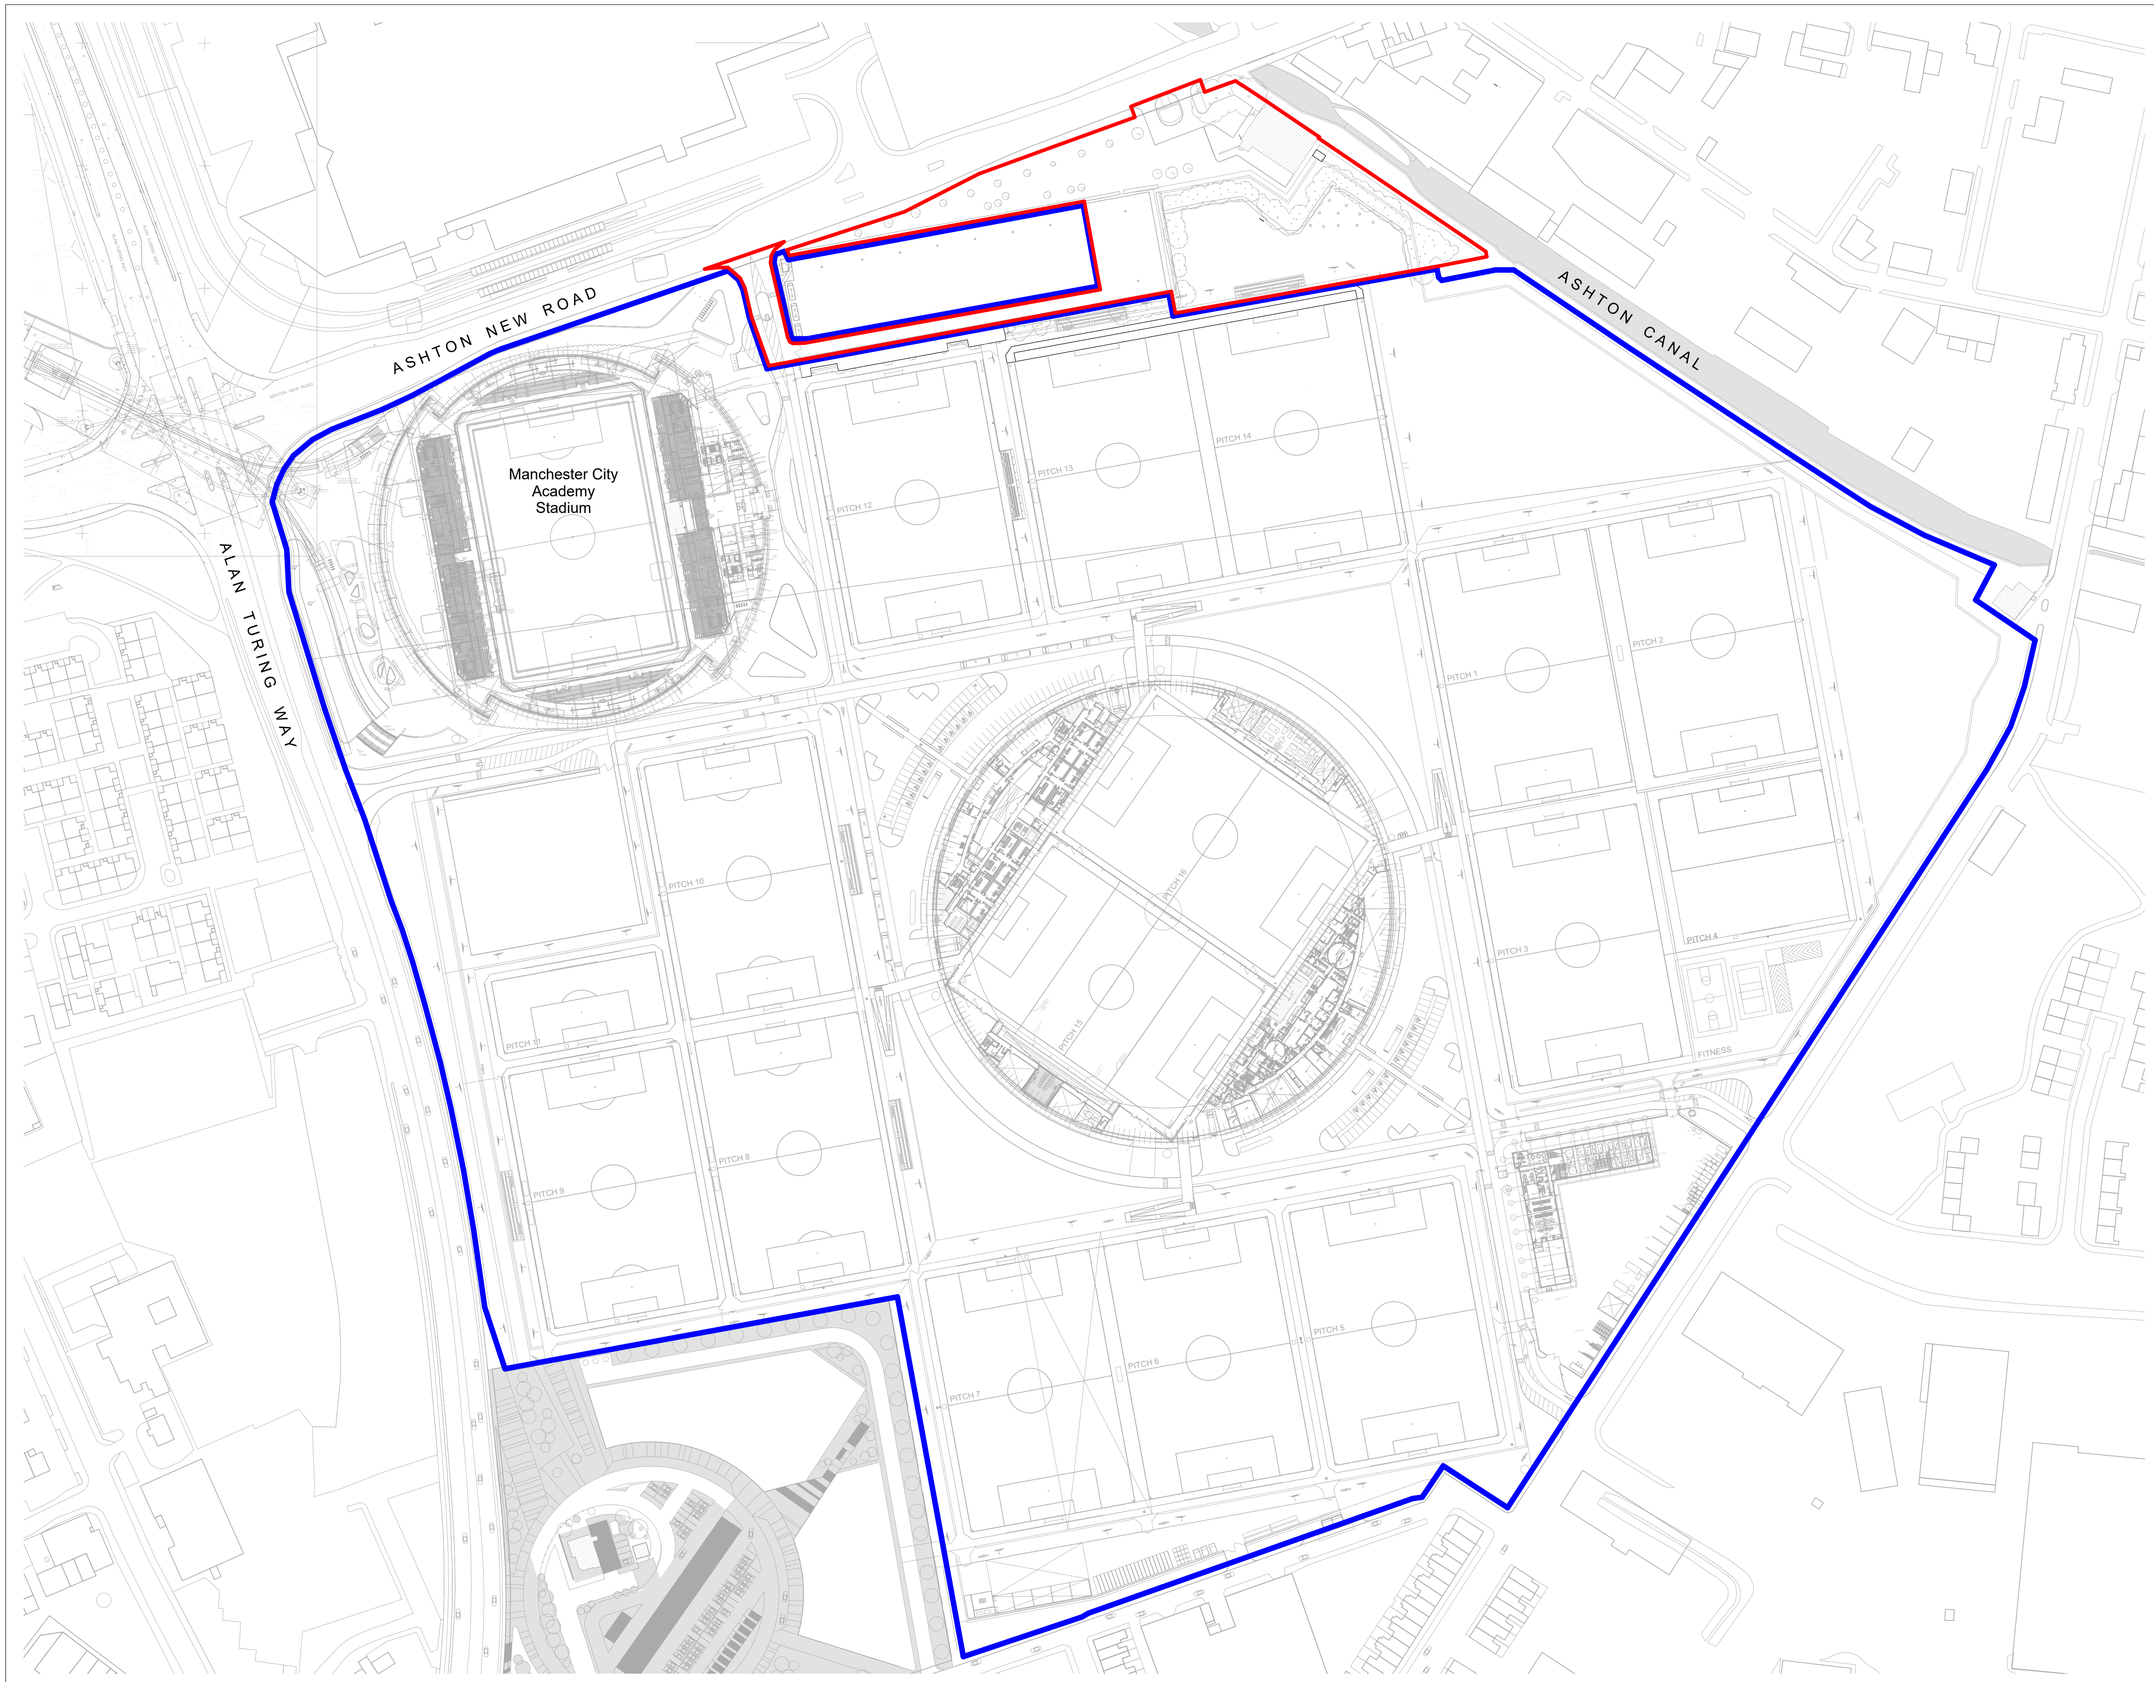


## Location Plan

1 : 1250

C:\Users\Andrew\Documents\a-site_working_andy.callicott.rvt

© Bowker Sadler Partnership Limited

- This drawing is the subject of copyright which vests in Bowker Sadler Partnership Limited. It is an infringement of copyright to reproduce this drawing, by whatever means, including electronic, without the express written consent of Bowker Sadler Partnership Limited which reserves all its rights.

  Bowker Sadler Partnership Limited asserts its rights to be identified as the author of this design

- Drawing not to be scaled
- Report Errors and Omissions to the Architect.
- Check all dimensions on site
- Drawing to be read in conjunction with the Health and Safety Plan and all relevant Risk Assessments

N

DEVELOPMENT SITE BOUNDARY

MCFC OWNERSHIP SITE BOUNDARY

| Rev. | Date | Drn. | | Chkd. |
|---|---|---|---|---|
| B | 20.12.23 | ADC | Issued for Planning | DL |
| A | 05.12.23 | ADC | Red/Blue line boundary adjusted | DL |

BOWKER SADLER **ARCHITECTURE**

Hatherlow House | Hatherlow | Romiley | Stockport | SK6 3DY
0161 406 7333 | office@bowker-sadler.co.uk | www.bowker-sadler.co.uk

Project
MCFC Site Development

Client
Manchester City Football Club

Drawing
Location Plan

| Scale | Sheet Size | Drawn | Checked | Date |
|---|---|---|---|---|
| 1 : 1250 | @ A1 | ADC | DL | NOV 23 |

| Project No. | Originator | Zone | Level | Form | Discipline | Number | Revision |
|---|---|---|---|---|---|---|---|
| 22-053 - | | | | | | 1000 | B |

Status
Planning