


Royce Sign

Front Elevation

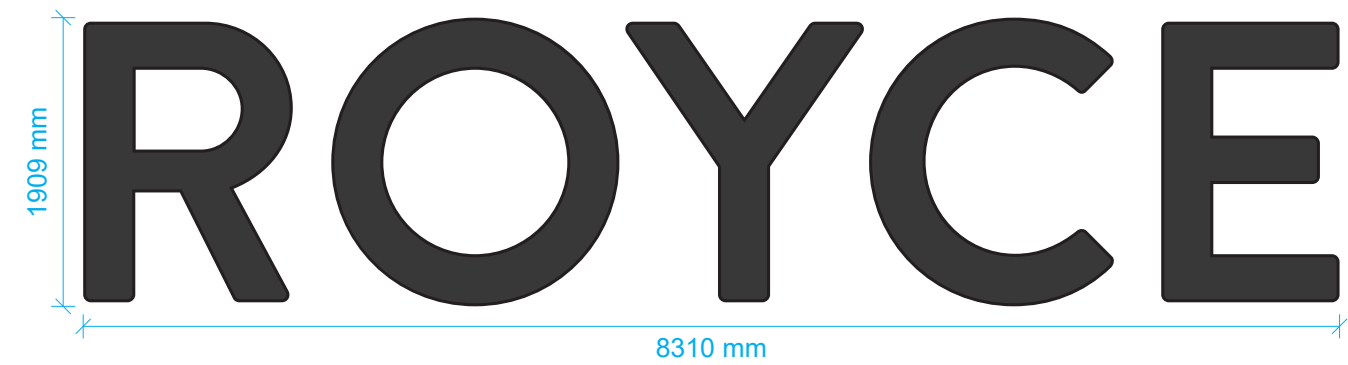

Scale 1:50 @A3

Side Elevation




Scale 1:50 @A3



Specification

- Built up rim & return letters
- Face illuminated
- 5mm day & night acrylic faces
- 150mm returns

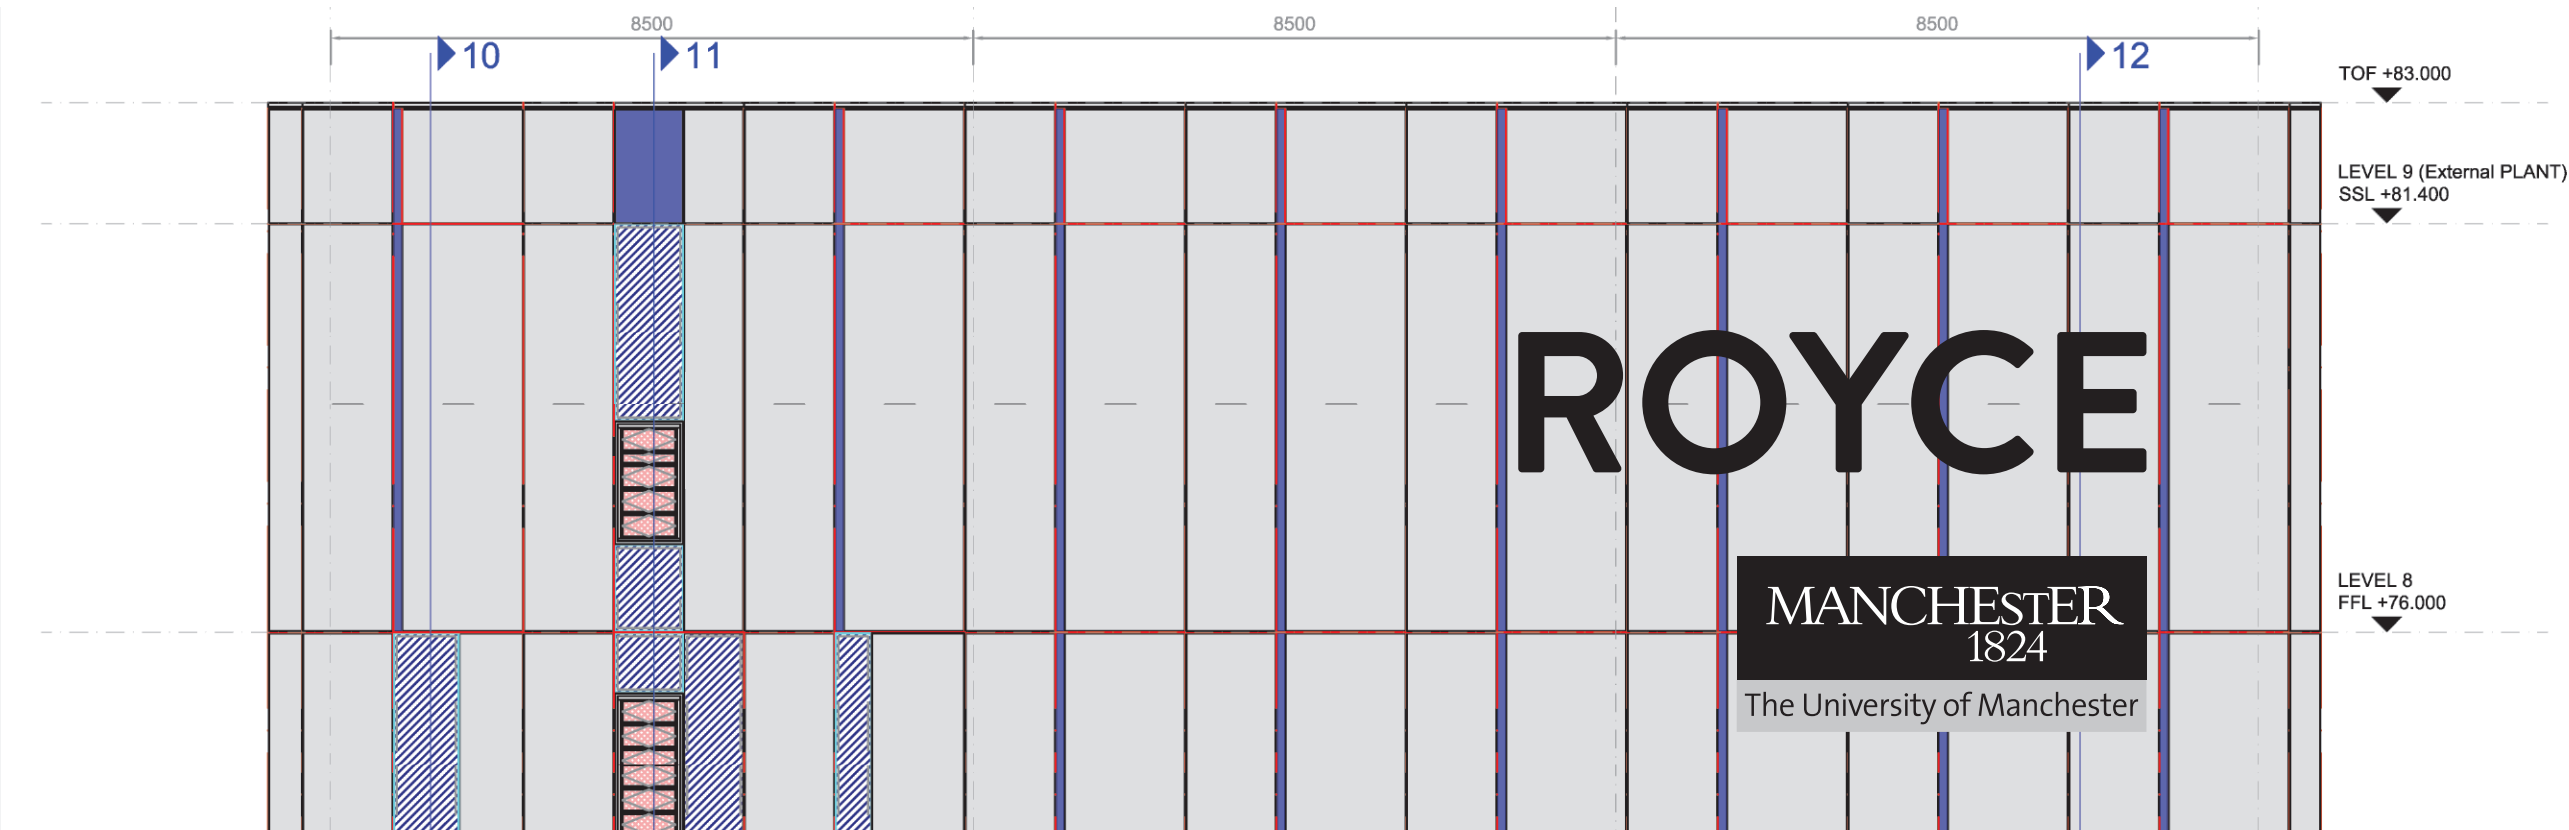

Scale 1:100 @A3

The University of Manchester Sign

Front Elevation



Scale 1:50 @A3

Side Elevation



Scale 1:50 @A3

Specification

SPRINGFLEX
Backing Panel: STUCCO EMBOSSED .5mm
Lid: POWDER COATED RAL TBC
Led 4040: 168 ADM-4040 24v (250mm GRID): , Wattage: 252W
Lms: 25200
Length in Modules : 21,
Height in Modules: 8,
24V POWER SUPPLY UNITS:



Scale 1:100 @A3

East Elevation
Scale 1:100 @A0

