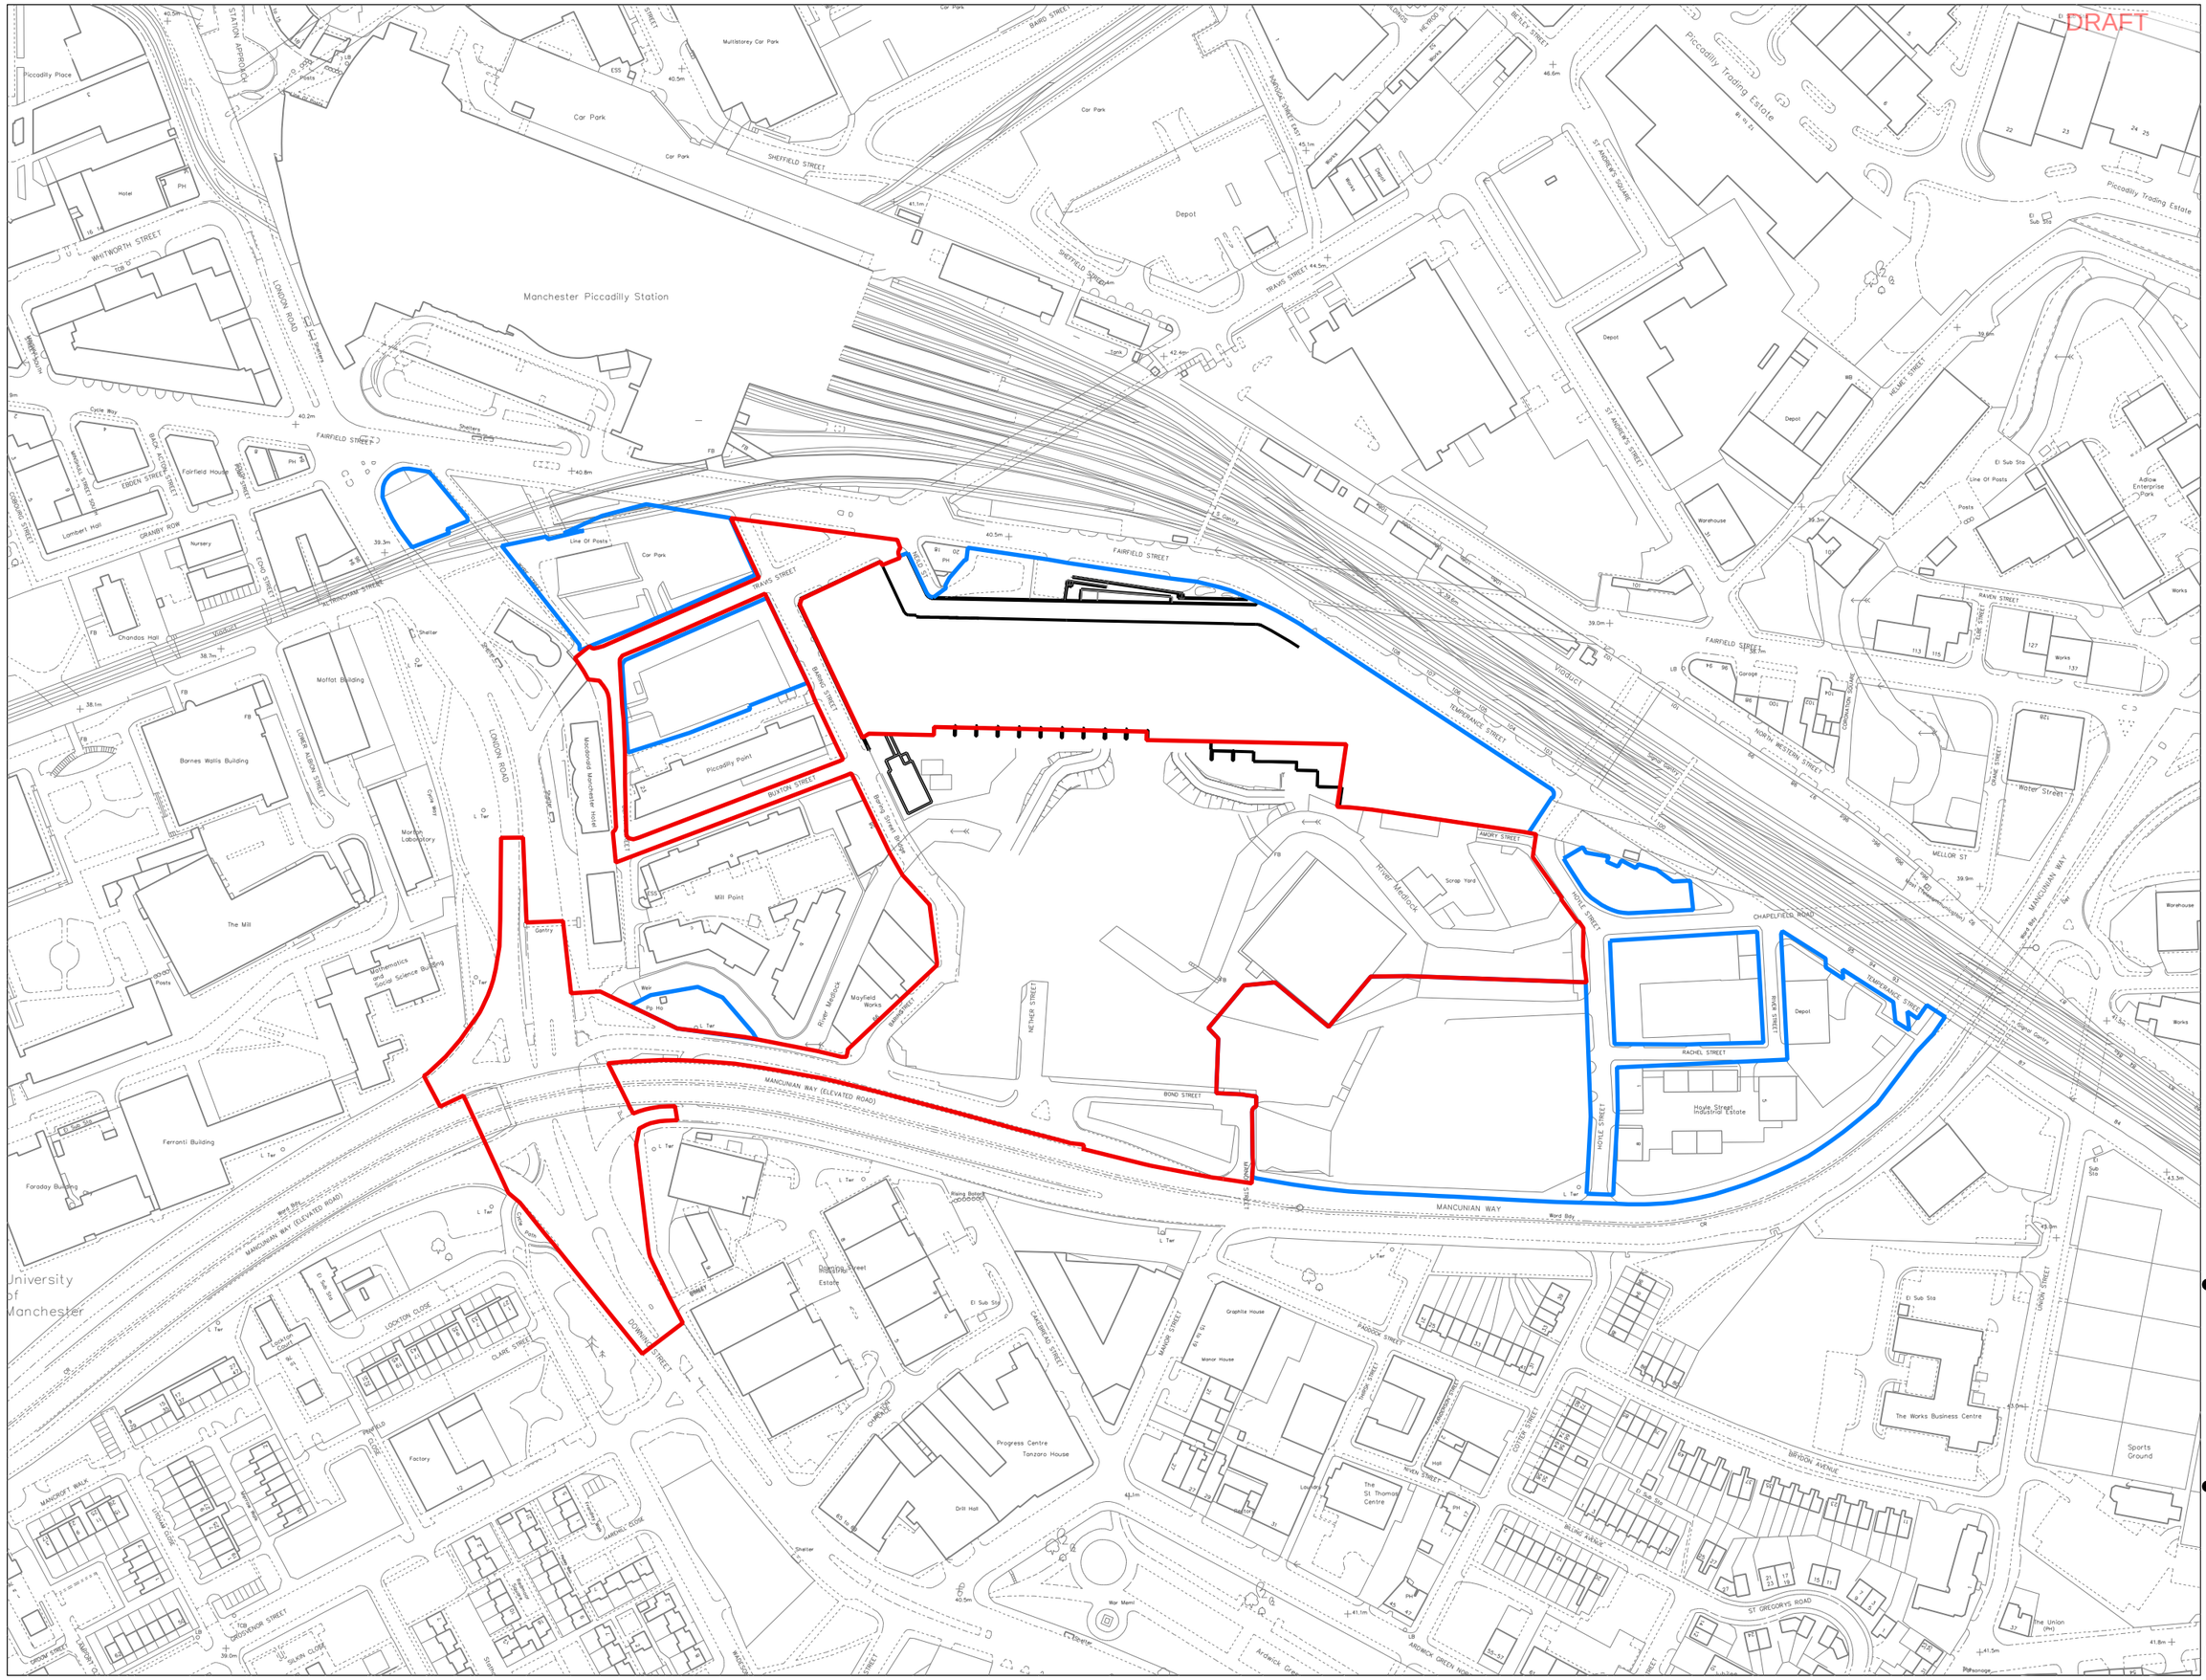

General Notes

This Indicative Masterplan is indicative. This drawing should not be used for buildings setout or for construction purposes. Do not scale from this drawing. All dimensions must be checked on site by the contractor and such dimensions to be their responsibility. All work must comply with relevant British Standards and Building Regulations requirements. Conflicting errors and omissions to be reported to the architects.

Notes

Planning Application 01 Boundary

Ownership Boundary

Rev	Date	Reason for Issue	Chk

Keyplan

N

Scale Bar

20m

sew Studio Egret West

2 Brewhouse Yard
London
EC1V 4JQ
0207 549 1730

hello@egretwest.com
egretwest.com

©2015 SEW ltd

Client
Mayfield Development Partnership

Project
Manchester Mayfield

Drawing Title
Mayfield Phase 1, Application 1: Site Plan and Location Plan

Project Number	Status
0343	Planning
Scale at A1 (A3)	**Date**
1:1250 (2500)	25.09.19
Drawn by	**Checked by**
FK	SEW
Drawing Number	**Revision**
0343-SEW-ZZ-ZZ-DR-Z-0001200	P00