


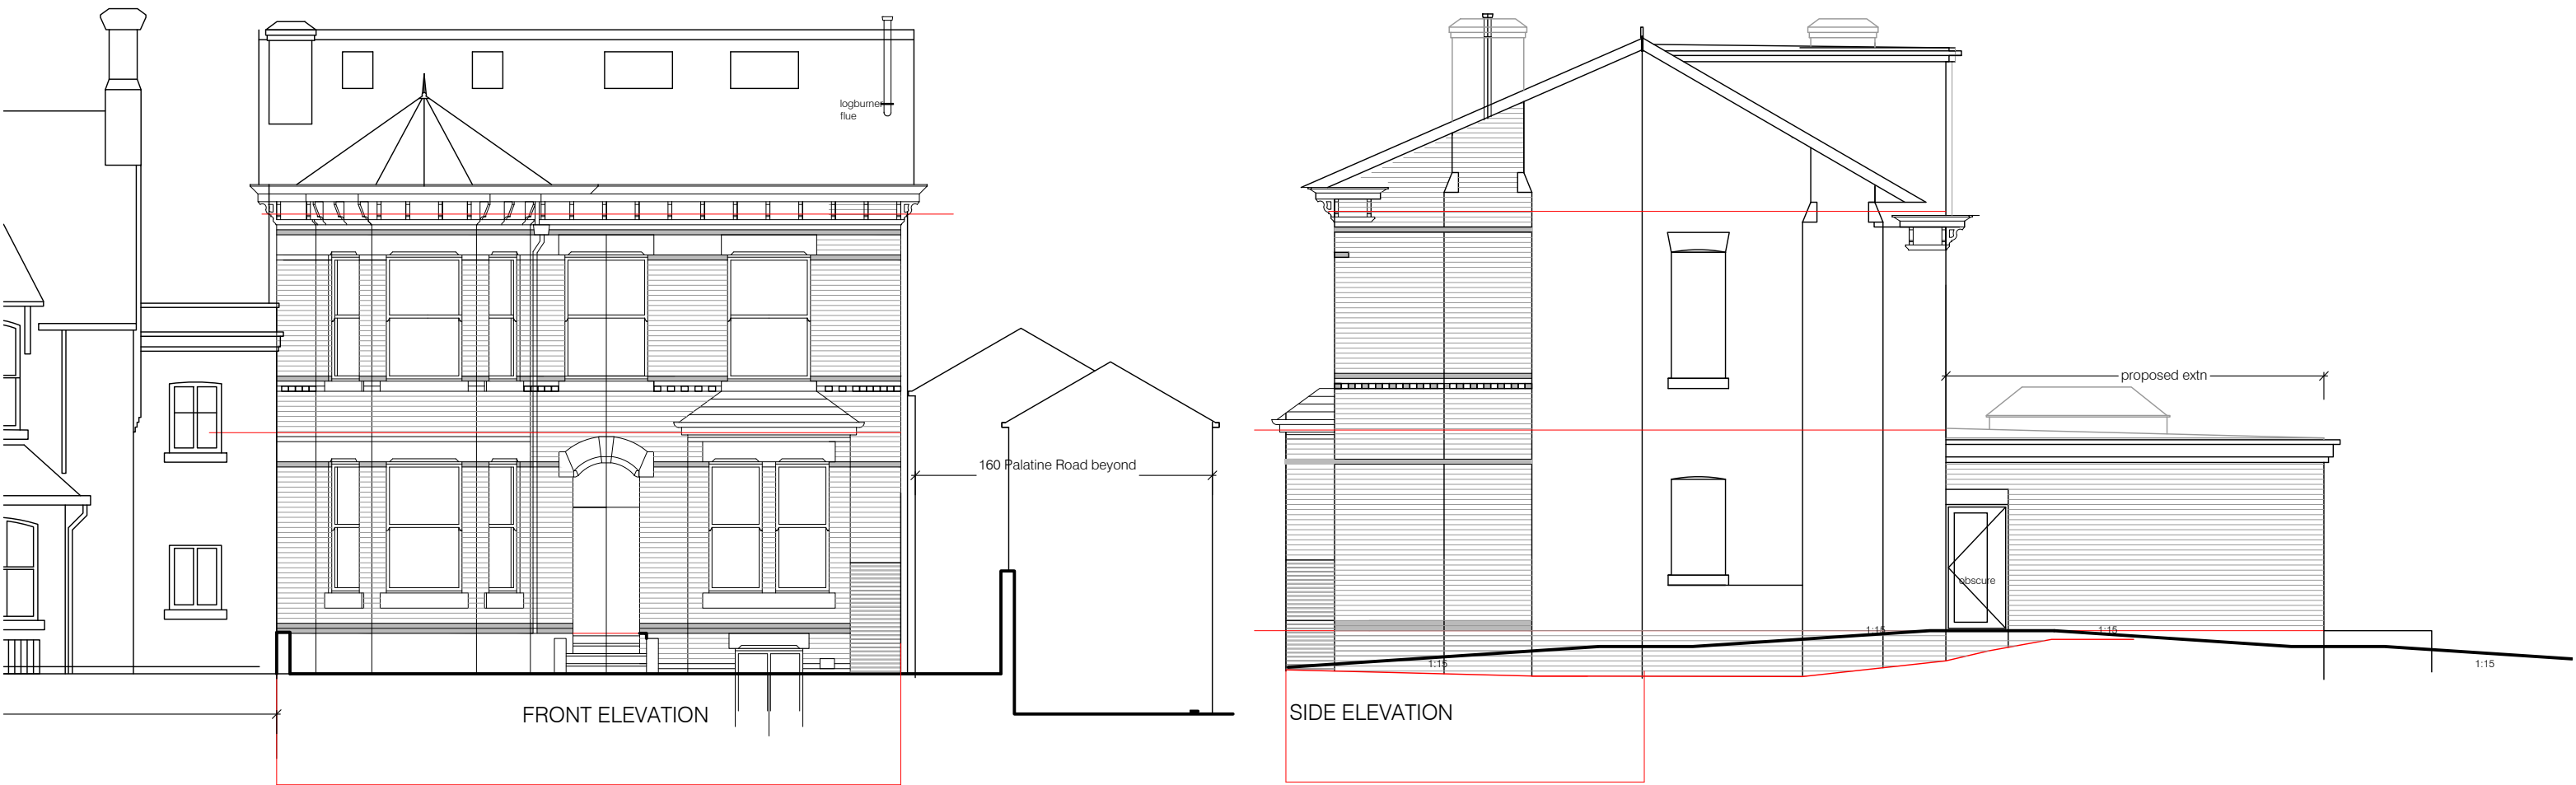

Proposed rear extension - external materials:
Cmmon brick to rear and side walls.
Grey aluminium framed windows and doors
to side / rear elevation.
Gey aluminium framed lanterns to flat roof.
Grey single ply flat roof system/fascia.
Black upvc rainwater .

