A1


Do Not Scale

The creative content/information contained herein is confidential. It is the intellectual property of Property Techtonics . and any use and/or reproduction is expressly prohibited without our prior written consent.

Please note: All dimensions shown have been provided in good faith but Property Techtonics will not accept any resposibility for any incorrect measurements. therefore prior to any work being carried out, contractors should carry out thier own site survey. If in doubt please consult with the site manager/ engineers before proceeding.



1 Existing Side 1 Elevation
1 : 50

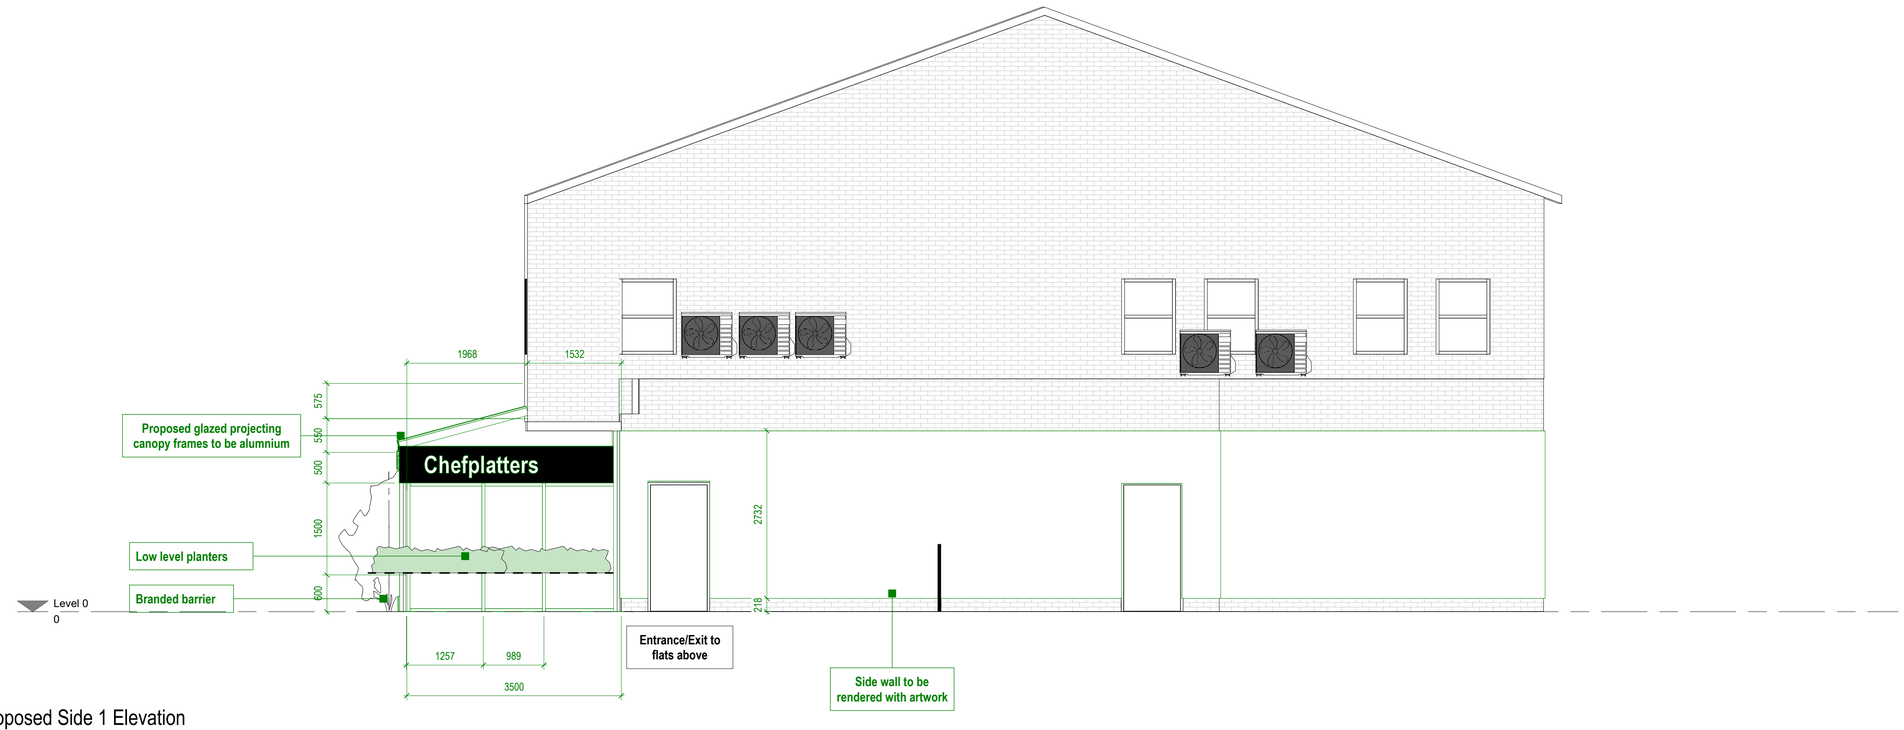

2 Proposed Side 1 Elevation
1 : 50

0m 1m 2m 3m 4m 5m

VISUAL SCALE 1:50 @ A1

Status
PLANNING

Client
Mr Akbar Singh

Project Title
CHEF PLATTERS 199A FOG LANE
MANCHESTER M20 6FJ

Drawing Title
Existing and Proposed Side 1 Elevations A1

Project No.
2024_08

Drawing No. Rev
002-SI-XX-00-DR-I-P7

Drawing Date Scale at A1
1 : 50

Created By
Author

m83 Associates Ltd

187 Water Street, Manchester, M3 4JD
Telephone: 07470 671 234
Email: rakesh@m83associates.com

arb Architects Registration Board REG NO: 110084A

RIBA Chartered Practice

22/02/2024 13:40:18