
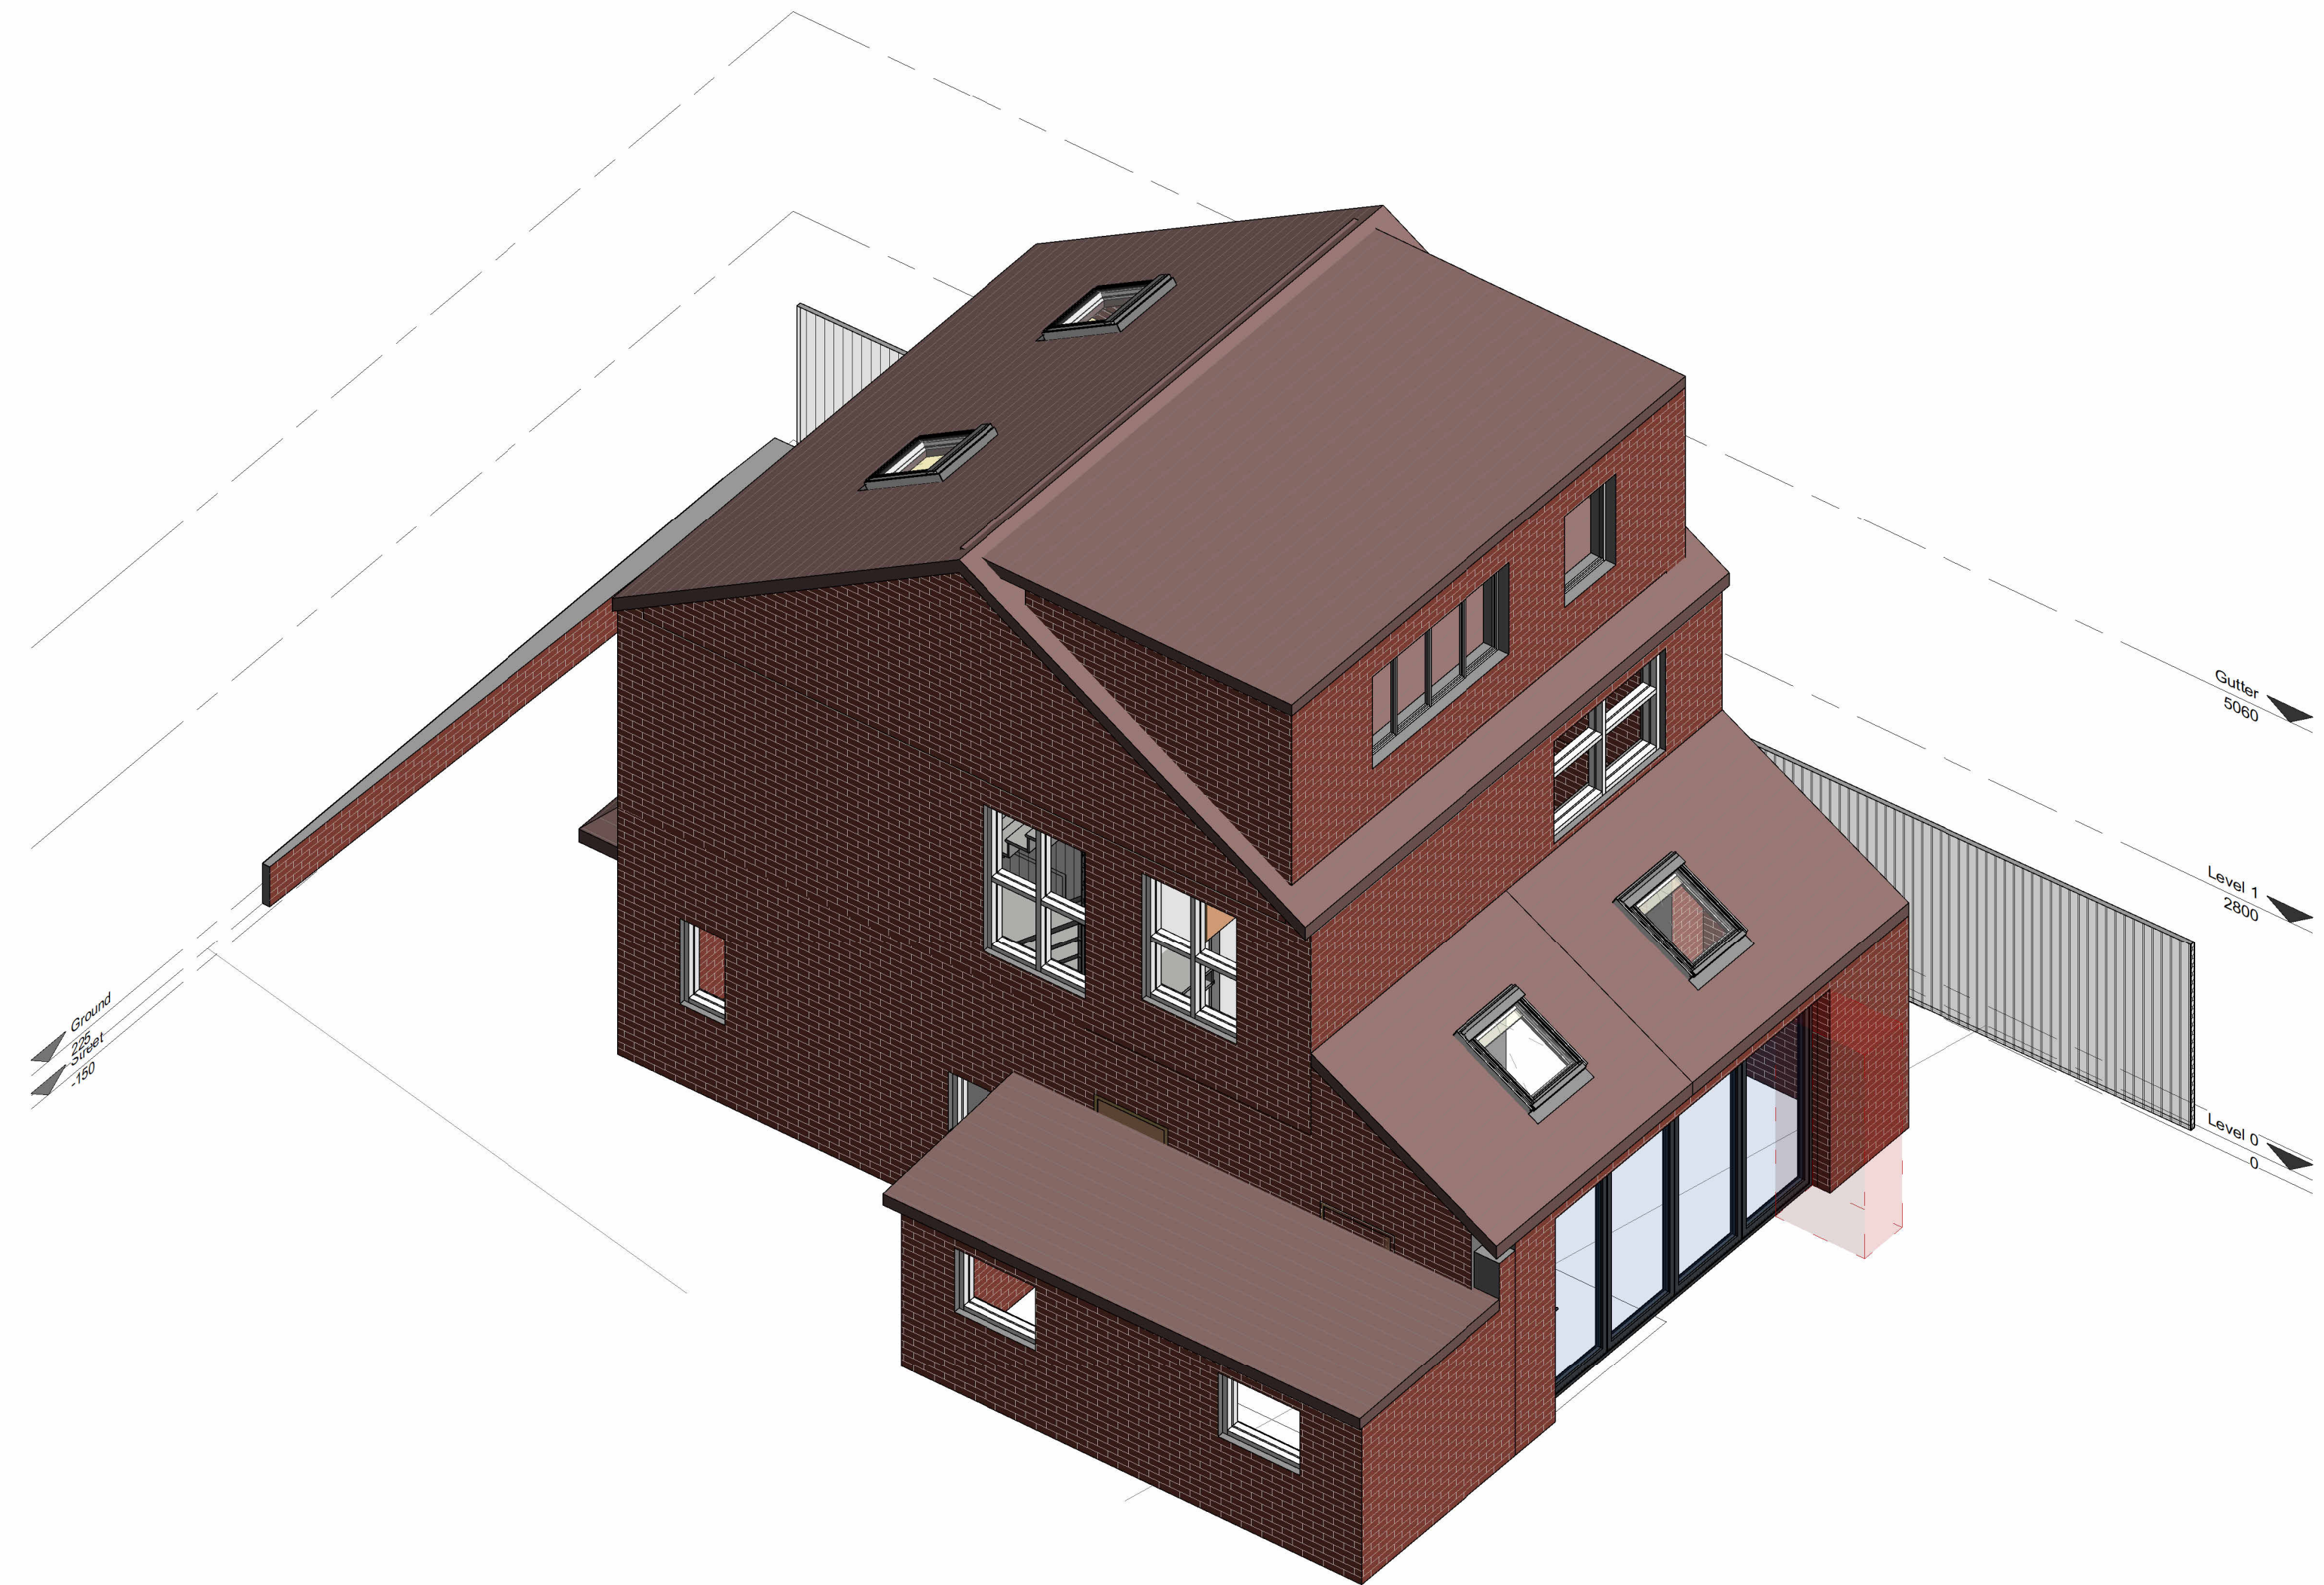


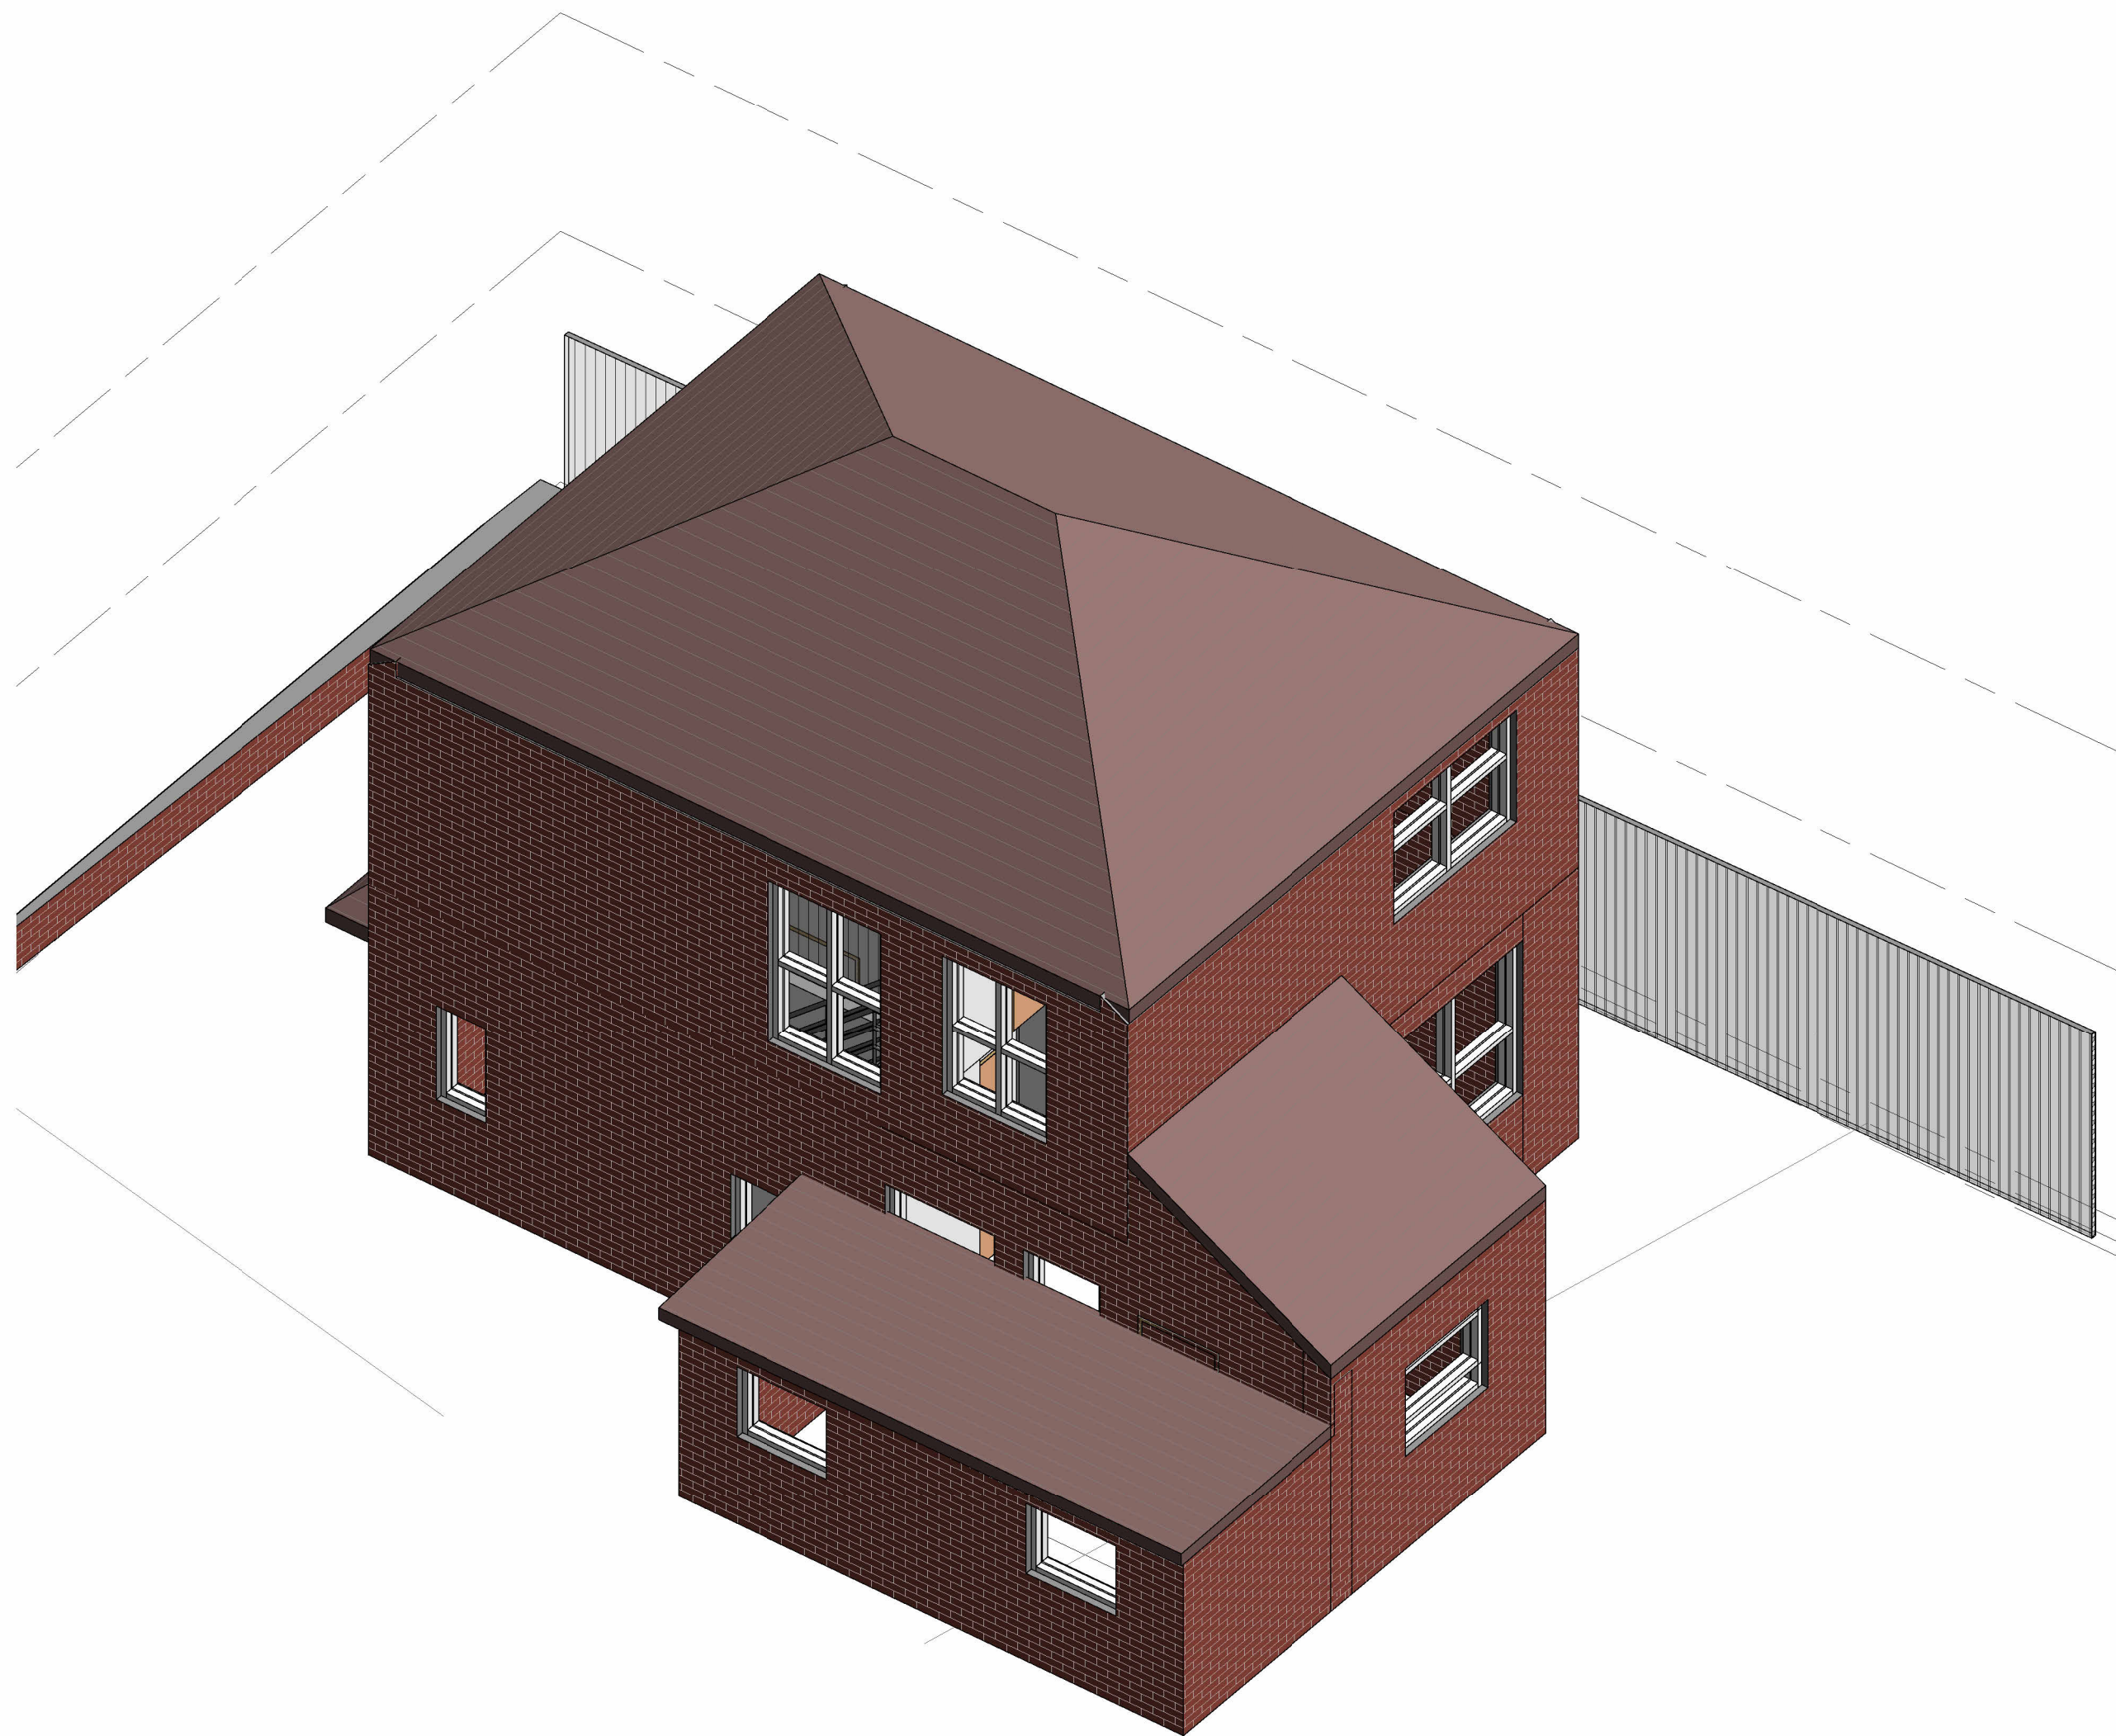

1 Existing 3D

2 Proposed 3D

Status
LAWFUL DEVELOPMENT CERTIFICATE

Client
Ghulam Murthaza Ali

Project Title
6 MOOR ROAD WYTHENSHAW M23 9BG

Drawing Title
3D Perspective Views 2 A1

Project No.
2023_45

Drawing No.
002-SI-XX-00-DR-I-P12

Drawing Date

Rev

Scale at A1

Created By
Rakesh Mistry

m83 Associates Ltd

187 Water Street, Manchester, M3 4JD
Telephone: 07470 671 234
Email: rakesh@m83associates.com

arb
Architects
Registration
Board
REG NO: 130844A

RIBA #
Chartered Practitioner