
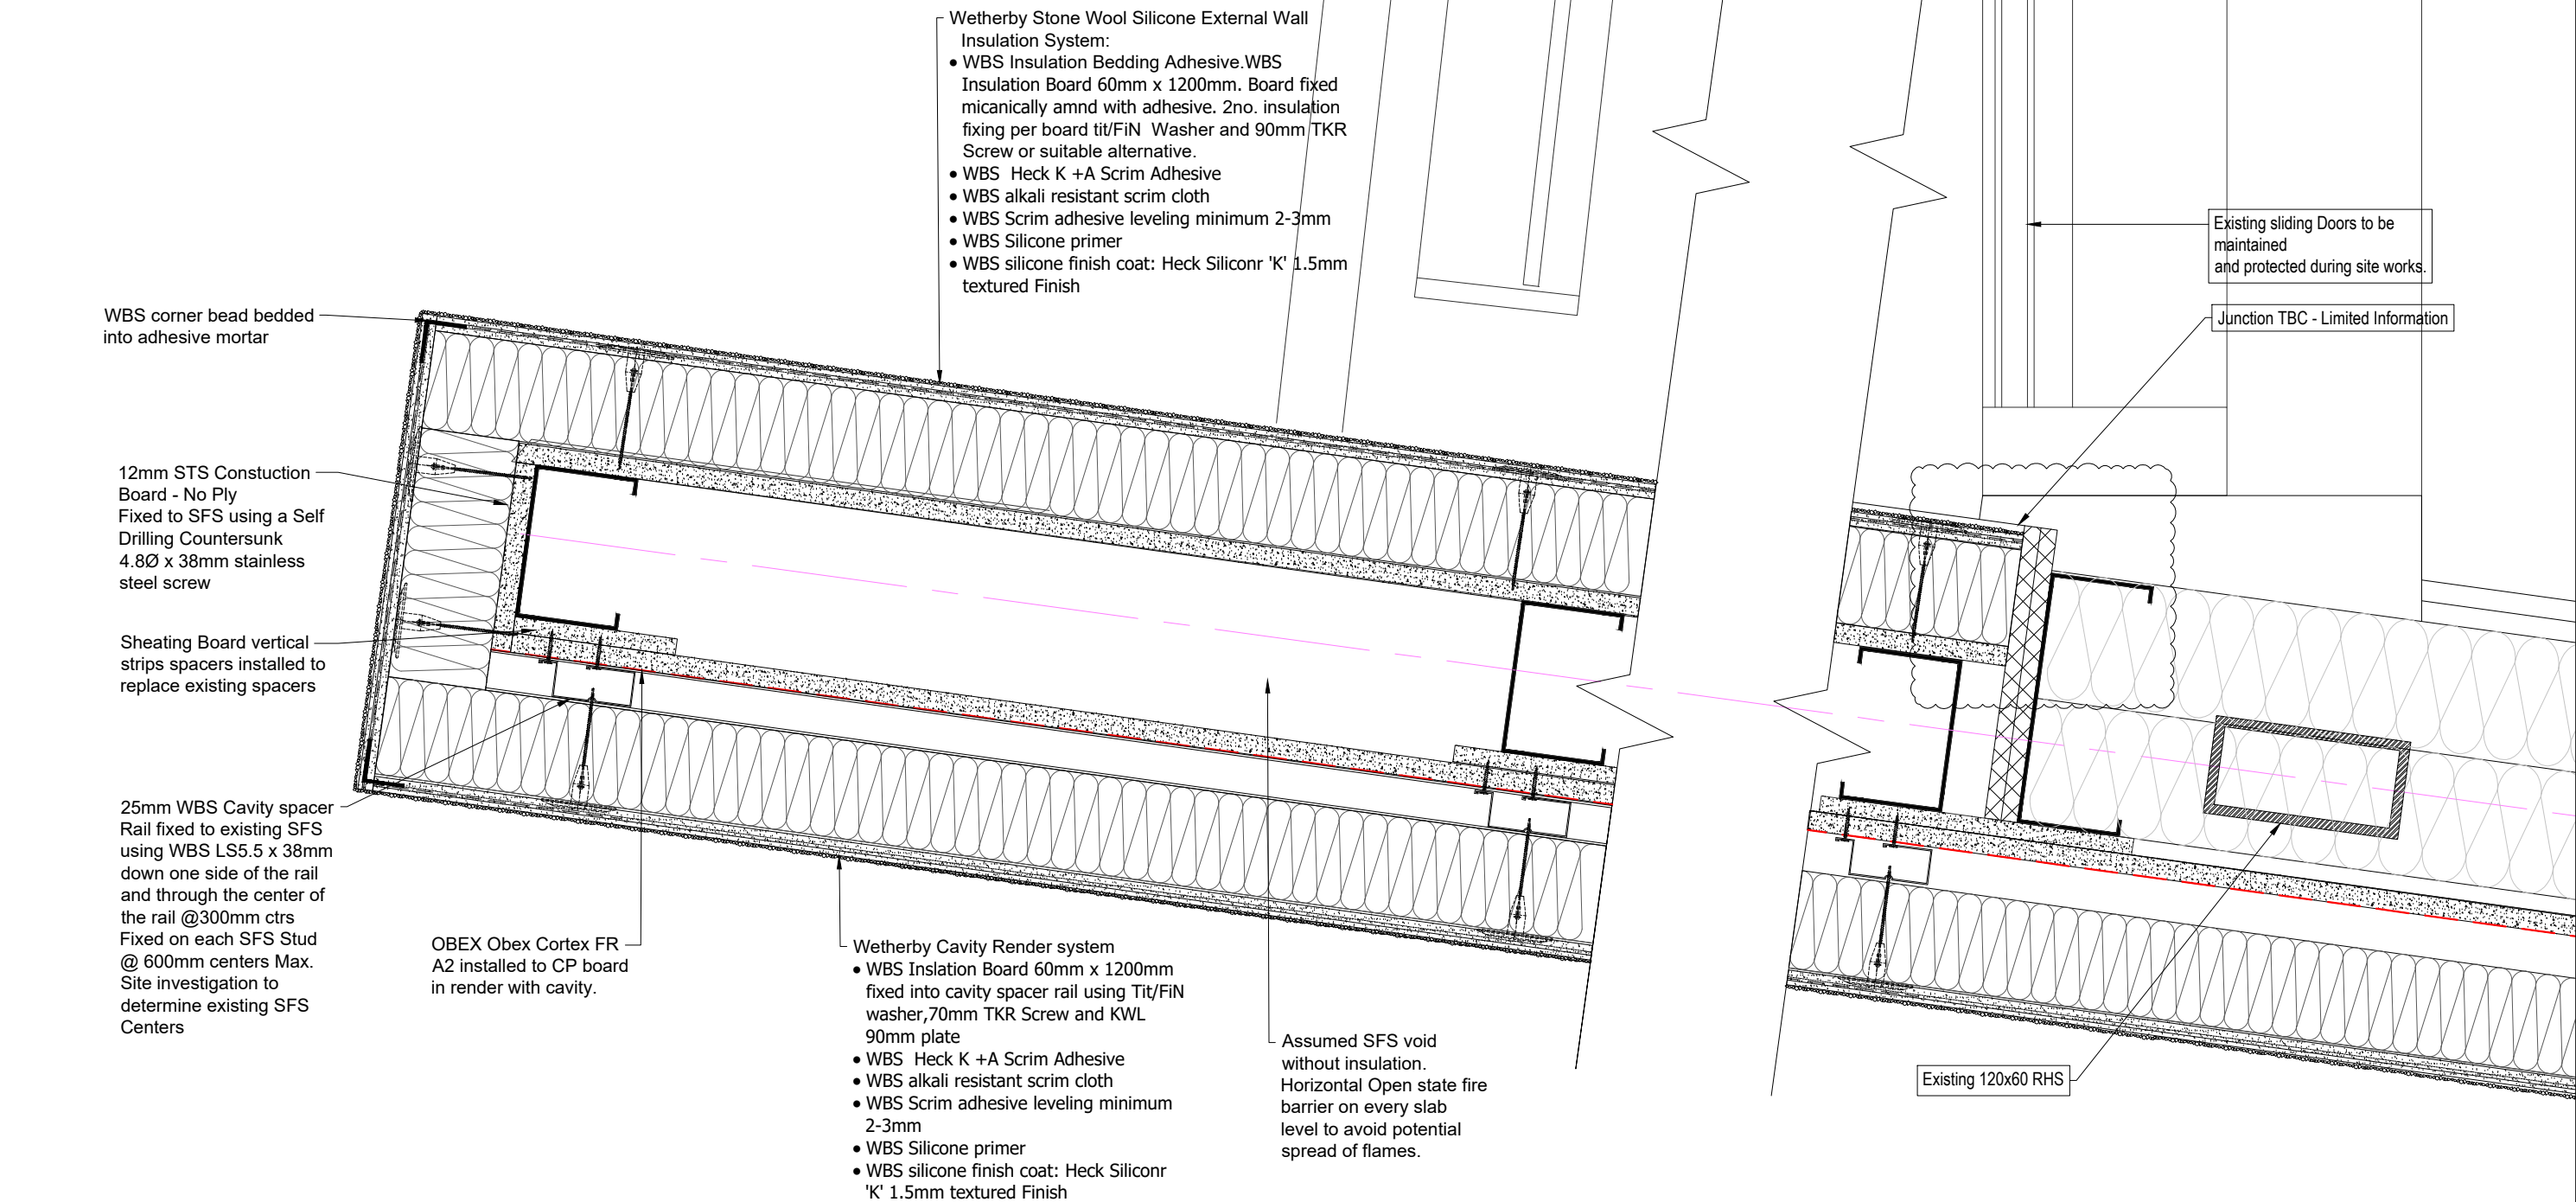


Note: SFS and sub structure drawn indicatively.
Site survey required to confirm accuracy and
suitability of components of the substructure.

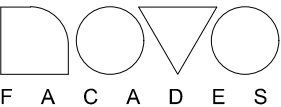

Novo Facades LTD
74 Broadway
Peterborough
PE11SU
Tel 01733 639020
www.novofacades.co.uk

Architects Returned Drawing Status

☐ STATUS A

☐ STATUS B

☐ STATUS C

Project Title

Design House

Drawing Title

Scale

1:4@A3

Location

M4 1HS

Corner Arrangement - 02

Drawn by

LJ

Date 14.11.2023

Checked by

MM

Date

Drawing No

NV369-DRG-SUB-D2109

Rev

P2

Sheet 01 of 01

GENERAL NOTES:
DIMENSIONS ARE FOR INSTALLATION PURPOSES ONLY.
SITE DIMENSIONS MAY VARY. ANY DIMENSIONS ARE TO BE CONFIRMED ON SITE.