



01-P_Elevation
1 : 100


Dormer wall finish to match roof tiles
New roof dormer to front 01-Elevation

New window unit with escape openers

Illuminating sign box

New aluminium shopfront with
centre door and side windows

New entrance to first and
second floor flats

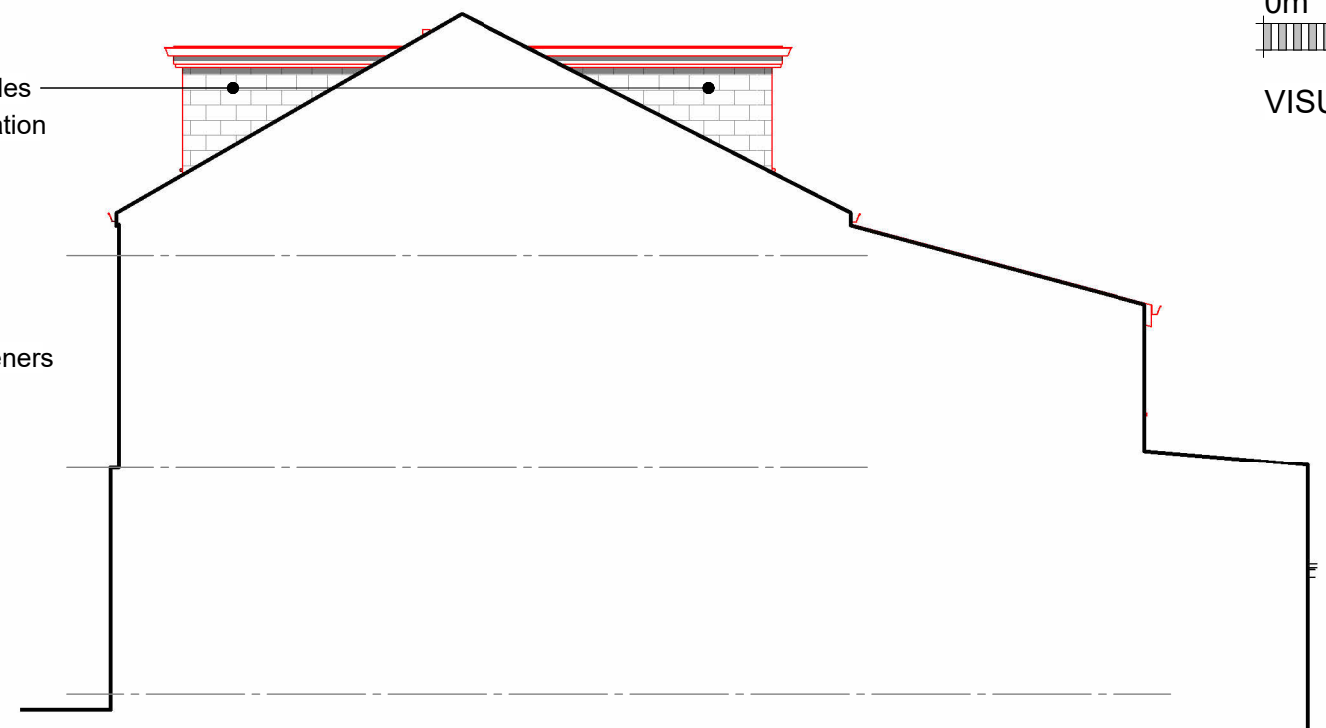

02-P_Elevation
1 : 100

0m 1m 2m 3m 4m 5m

VISUAL SCALE 1:100 @ A3




03-P_Elevation
1 : 100

Dormer wall finish to match roof tiles
New roof dormer to rear 03-Elevation

New sloped roof

Replace existing windows with
fire escape windows

Obscure glazing

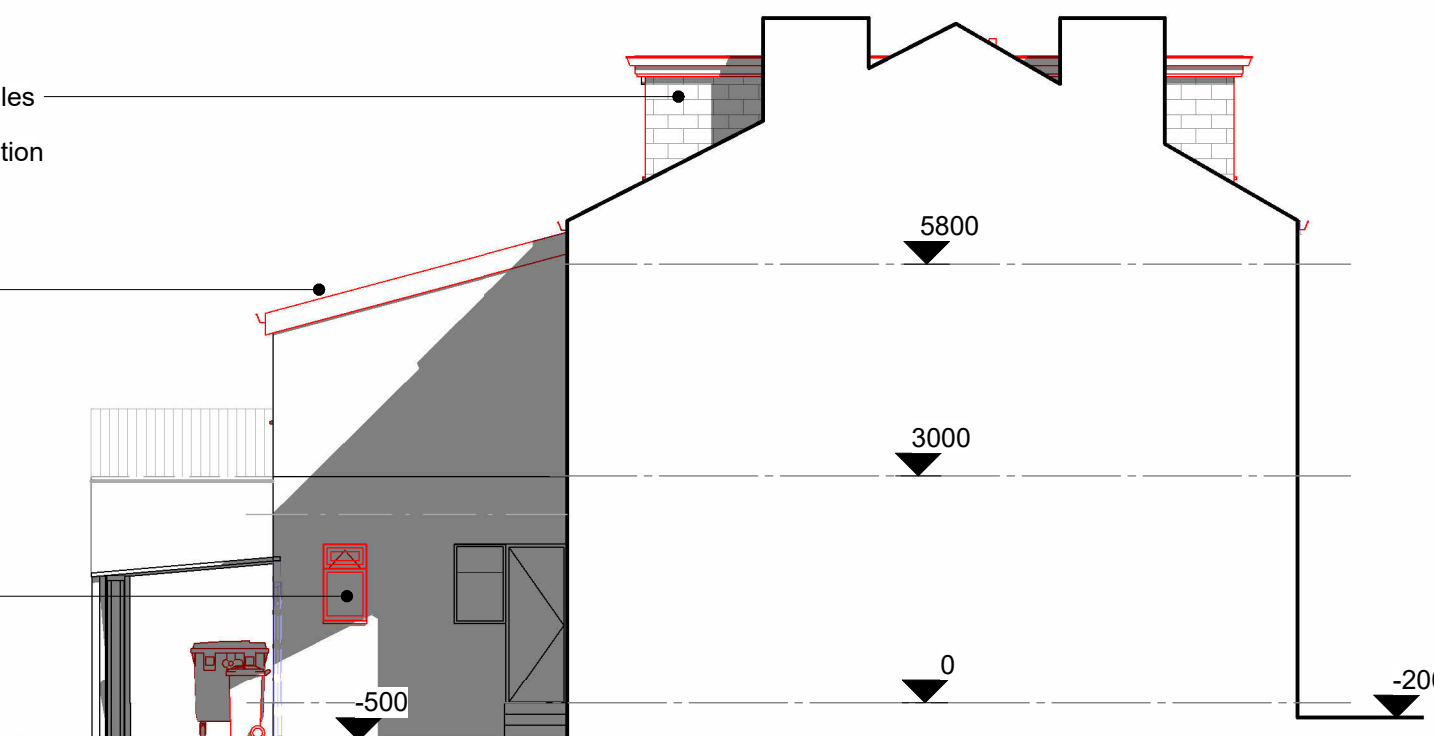

04-P_Elevation
1 : 100

5800

3000

0

-200

-500

COPYRIGHT © ALL RIGHTS RESERVED BY VIKAS ALYAS LTD. DO NOT SCALE FROM DRAWING. DRAWING INDICATES DESIGN INTENT ONLY. REPORT ANY DISCREPANCIES TO CLIENT / VA LTD. NOT TO BE USED FOR CONSTRUCTION UNLESS STATED SO. TO BE READ IN CONJUNCTION WITH OTHER DRAWINGS OR SPECIFICATION WHERE PROVIDED.

ARCHITEK
BUILDING DESIGN CONSULTANCY

0161 511 8479

vikas@architek.uk
916 Stockport Road, Levenshulme, Manchester, M19 3AB

No.	Description	Date
P1	Issue to Planning	02.10.2023

PROJECT Change of Use Former Post Office to Retail shop and Two self contained flats above with new entrance		ADDRESS 814 Hyde Rd, Gorton, Manchester M18 7JD		CLIENT Hashim Haroon		
Manchester City Council	PURPOSE OF ISSUE Planning	SHEET Proposed Elevations	Date 24.11.2022	Project number M187	Scale (@ A3) 1 : 100	
			Drawn by VA	DRAWING NUMBER		REV
			Checked by VA	A106		P1