DO NOT SCALE OFF THIS DRAWING
IF IN DOUBT - ASK

KEY

PROPOSED COMBINED SEWER DIVERSION


~~XXXXXXXXXX~~ SEWERS AND MANHOLES TO BE ABANDONED

PROPOSED EASEMENT

PROPOSED BOUNDARY




vey, (c) Crown Copyright 2020. All rights reserved. Licence number 100022432

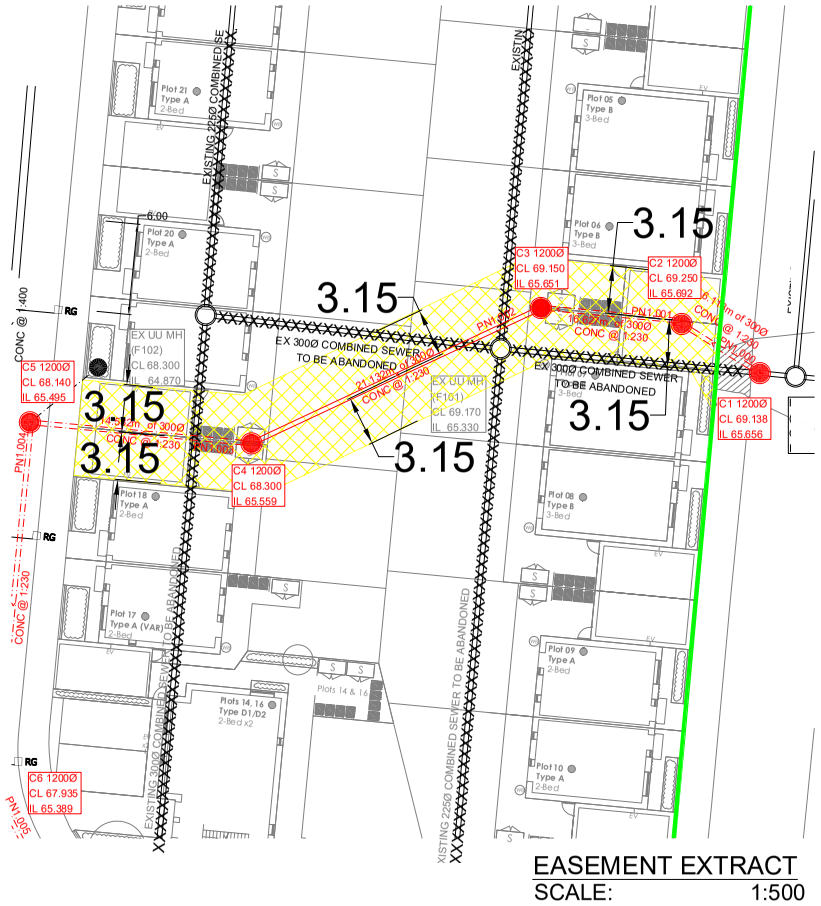


EASEMENT EXTRACT
SCALE: 1:500

SITE LAYOUT
SCALE: 1:1250
POST CODE: M11 2JL
NAT GRID REF: SJ 88352 97704
GRID REF: E=388229.342 N=397801.497

| REV. | DATE | DESCRIPTION |
|---|---|---|
| D | 13.11.23 | AMENDED TO UU COMMENTS |
| C | 04.11.23 | EASEMENT EXTRACT ADDED |
| B | 07.10.23 | AMENDED TO UU COMMENTS |
| A | 08.09.23 | AMENDED TO NEW LAYOUT |
| - | 23.08.23 | INITIAL ISSUE |

CLIENT

ONE MANCHESTER

Carley Daines and Partners Limited
Consulting Civil and Structural Engineers

11 Bridgewater Road Walkden
Worsley Manchester M28 3JE
Tel 0161 799 2720 Fax 0161 790 3474
E-mail mail@carleydaines.co.uk

TITLE

# BRIGHAM STREET OPENSHAW

## S185 LEGAL PLAN

| | | | |
|---|---|---|---|
| Drawn | CLYNCH | Checked | AMULLIGAN |
| Date | AUG 2023 | Date | AUG 2023 |

Scale 1:1250 @ A3

Drawing No. 21.B.13127-13 D