



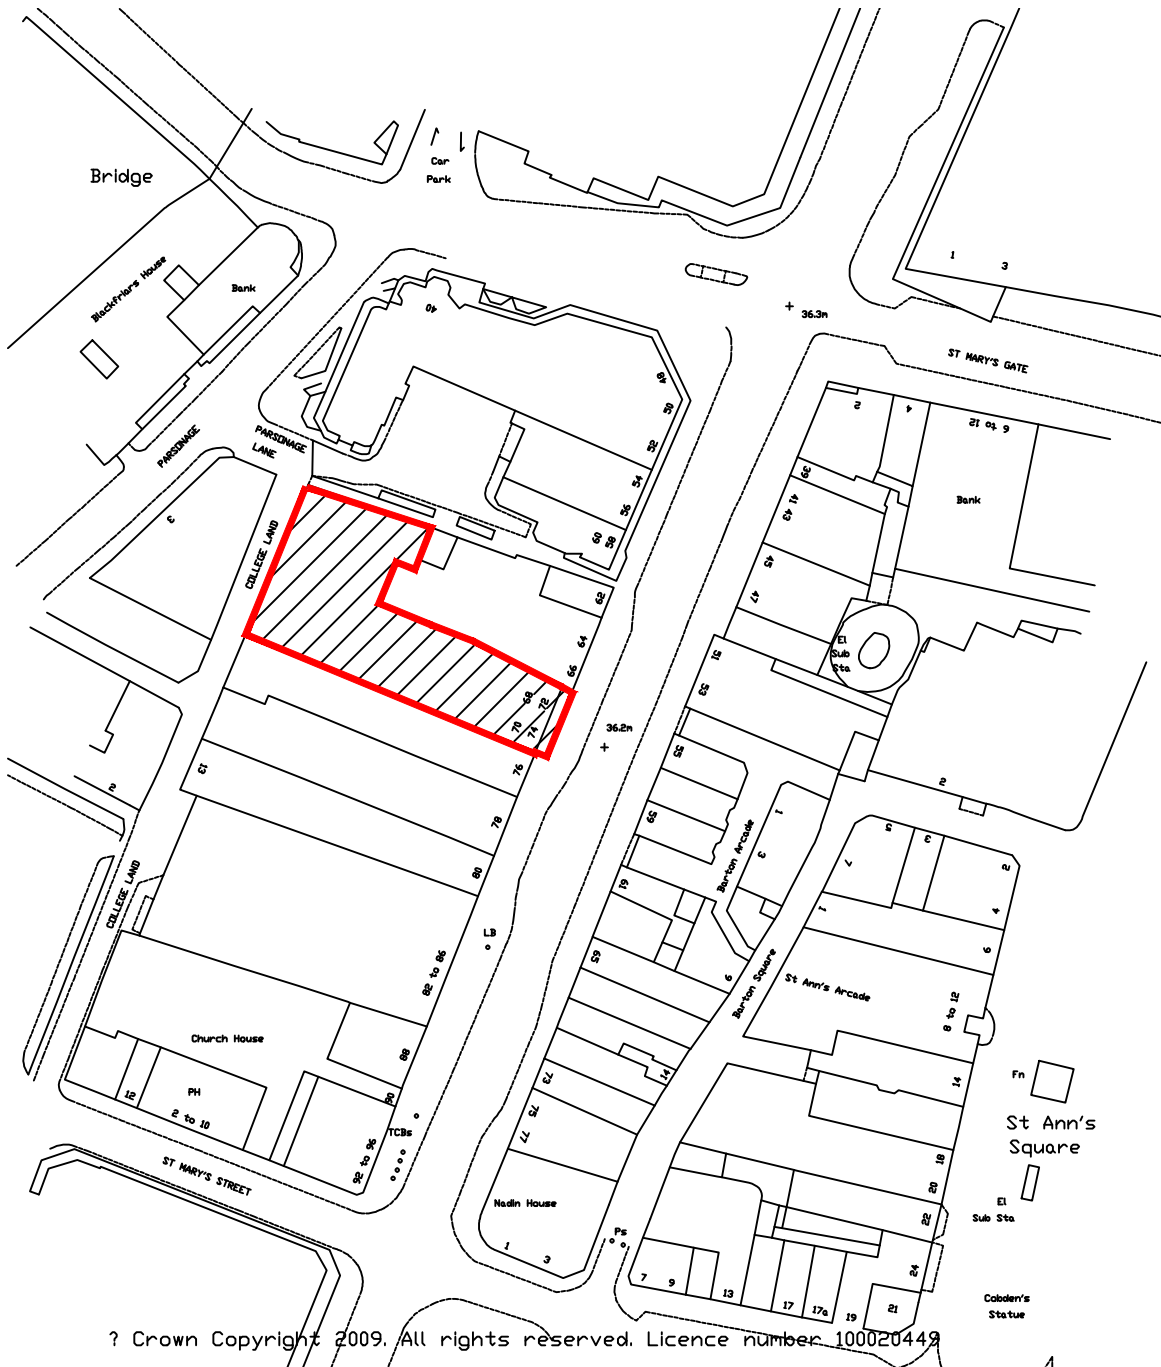

Metres
0 20 40
Scale: 1:1250

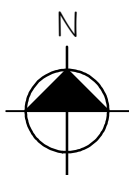

INDICATES SITE AREA

kdpa kdesign
kdproject management
kdparchitecture

Adur Business Centre
Little High Street
Shoreham by Sea
West Sussex BN43 5EG

T: 01273 467518
E: info@kdpaine.co.uk
W: www.kdpaine.co.uk

CLIENT	JD WETHERSPOON PLC		
PROJECT	PUB NO: 193 MOON UNDER WATER MANCHESTER		
DRAWING	LOCATION PLAN		
SCALE	DATE	DRAWN	
A4/1:1250	MAY 2016	AKS	
PROJECT No	DRAWING No	REVISION	
7293	PL-01		