



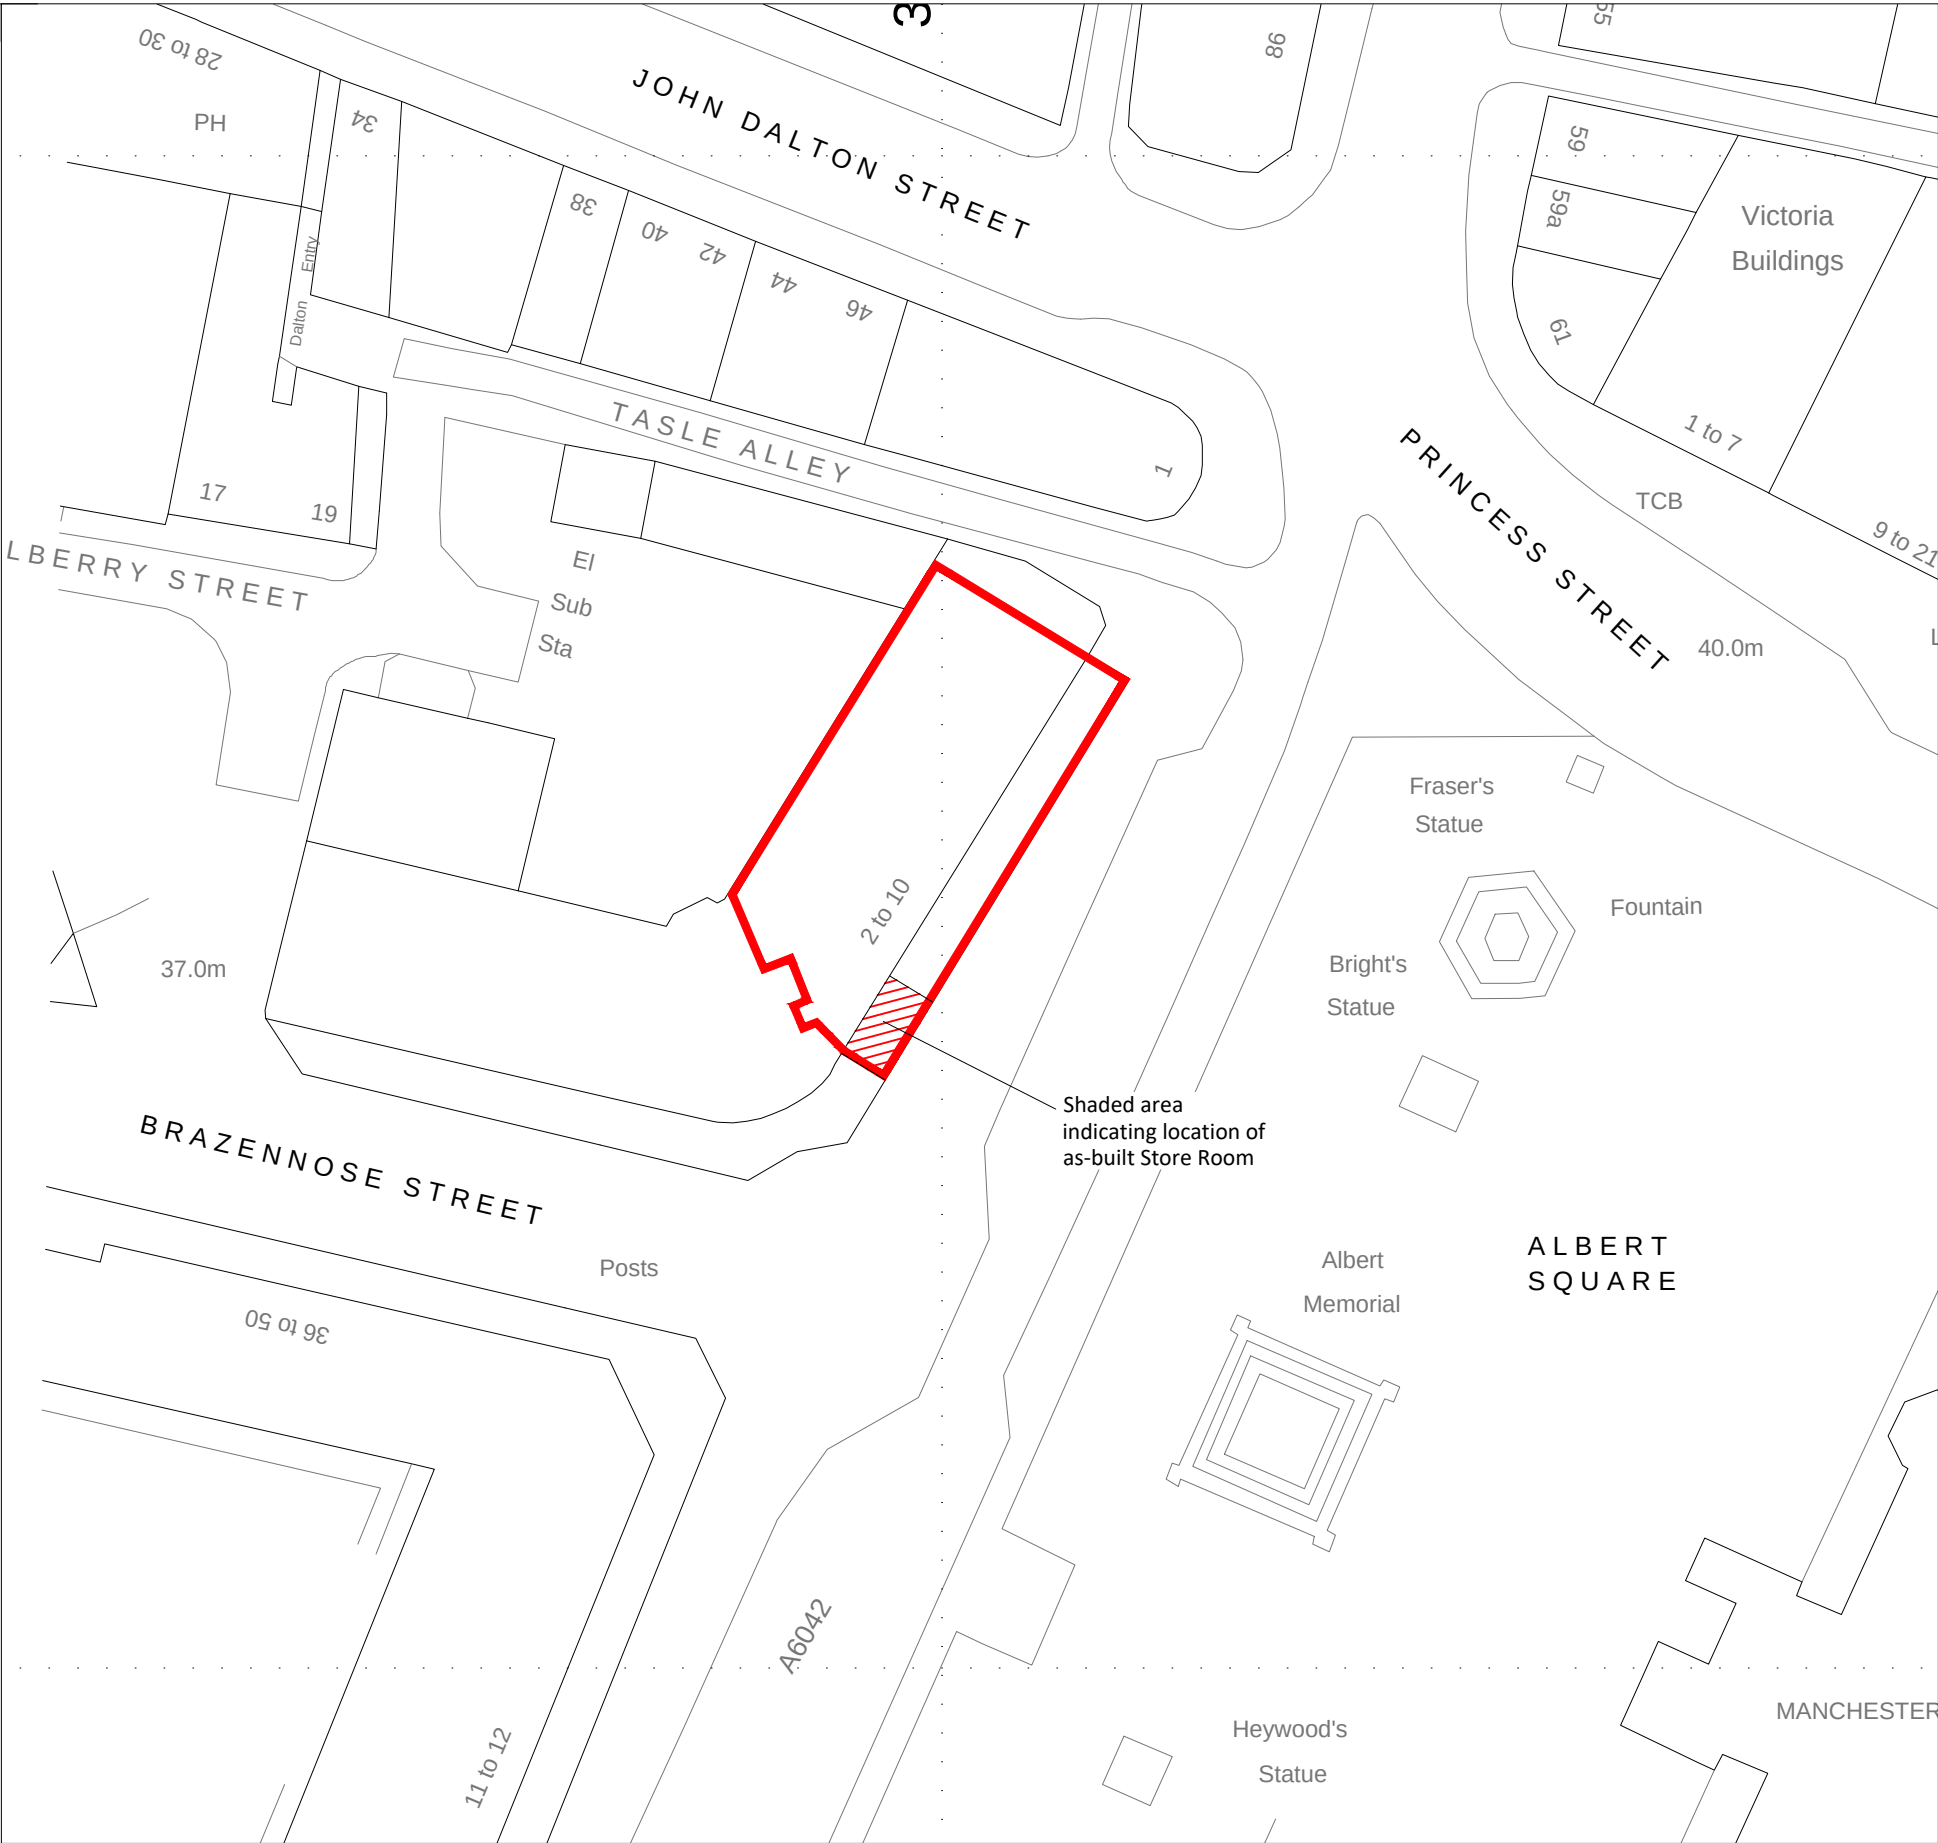


SITE BLOCK PLAN scale 1:500

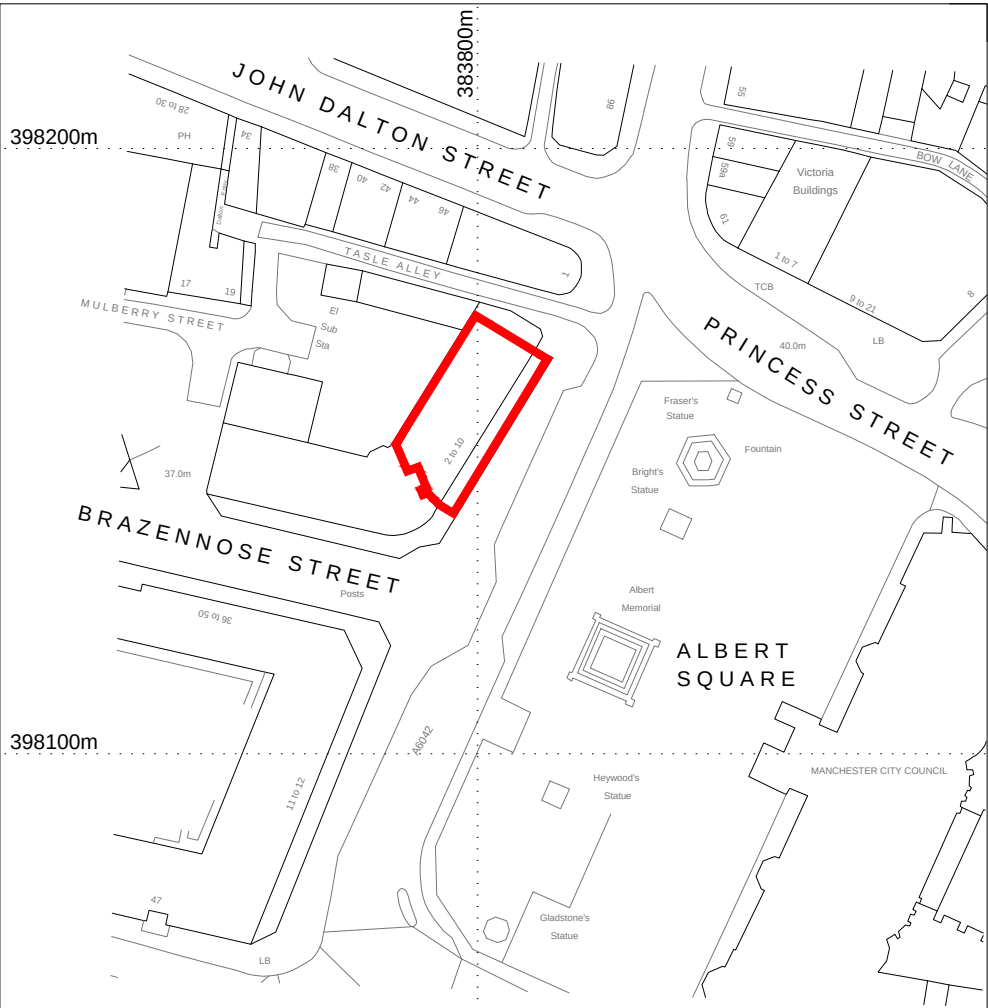

LOCATION PLAN scale 1:1250



Application site boundary edged in red (approx 450 m2)

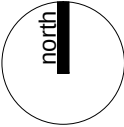

Revisions	
Project	RETROSPECTIVE PLANNING APPLICATION FOR AS-BUILT STORE ROOM, ENTRANCE PERGOLA AND EXTERNAL LIGHTING
Location	FOUNDERS HALL MANCHESTER 2-10 ALBERT SQUARE, MANCHESTER, M2 6LW
JW LEES GREENGATE BREWERY GRIMSHAW LANE, MIDDLETON, M24 2AX 	
Drawing	LOCATION PLAN AND SITE BLOCK PLAN
Scale	varies @ A3
Date	MAR 24
Drawing number	1288/JWL/01