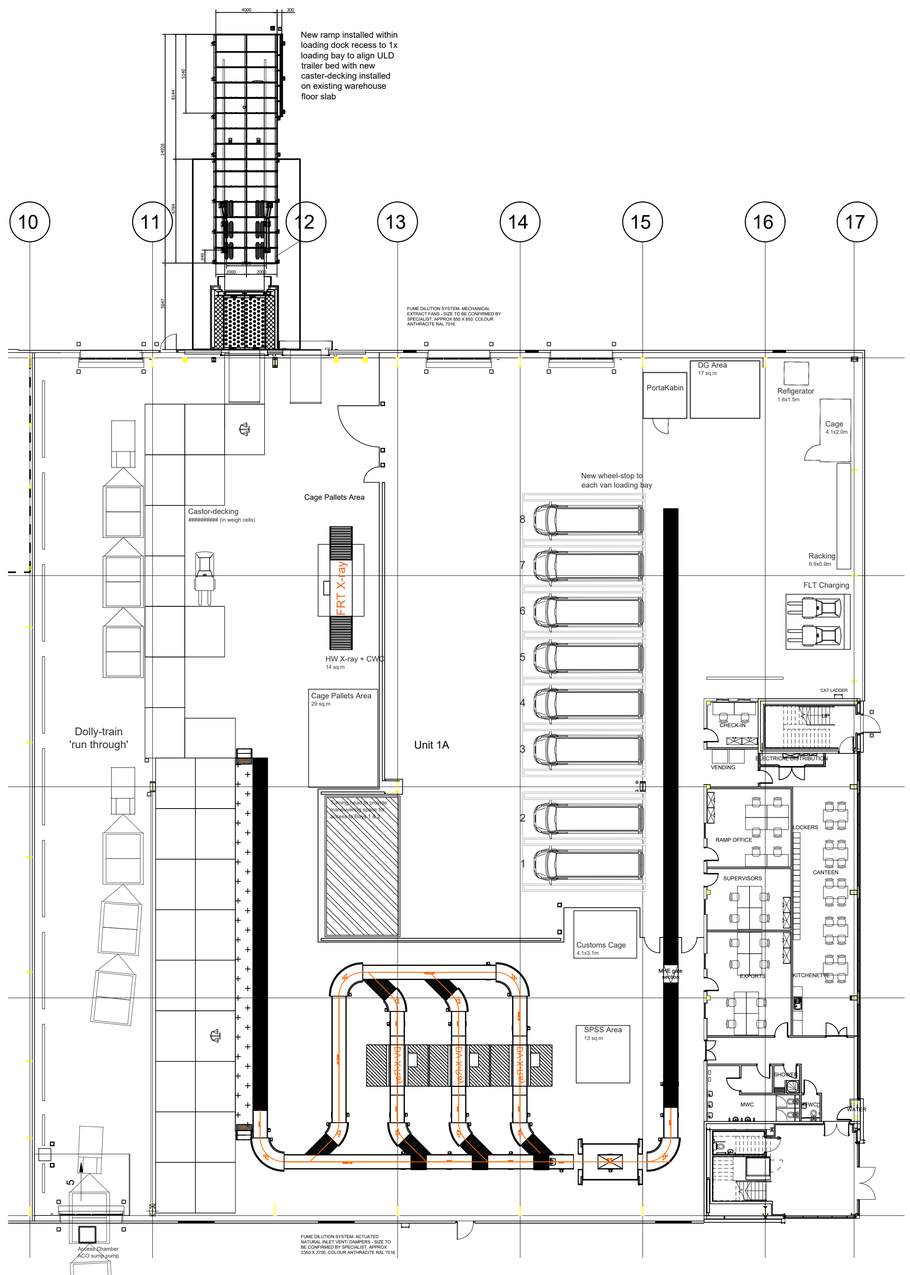

Ground Floor GA Plan
1 : 200@A1

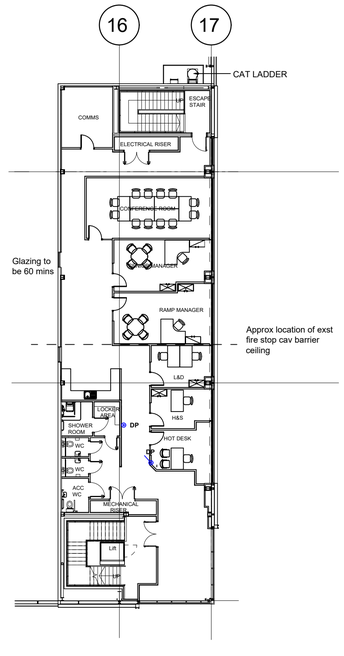

First Floor GA Plan
1 : 200@A1

Scale 1:200

0m 10m 20m

rev.	date	details	by
P01	16.01.24	Issued for Information	BE
P02	22.01.24	Scissor Lift Added	BE
P03	16.02.24	Vent added	BE
P04	08.03.24	Scissor lift enclosure updated	BE

rev.	date	details	by

notes
- Do not scale drawing.
- All dimensions to be confirmed on site.
- Any drawing errors or divergences should be brought to the attention of the originator of this drawing.
- Drawing to be read in conjunction with Specification.

Cushman & Wakefield
Fed Ex - 401 Avro Way,
World Freight Terminal M90
Manchester

drawing number: FFM-MLA-XX-XX-DR-A-PL9900
revision: P04
drawing title: General Arrangement Plan
scale: 1:200
date: 16.01.24
drawn: BE
format: A1
status: Planning
suitability: S2

MICHAEL LAIRD ARCHITECTS
29 John Dalton Street, Manchester, M2 6DS
T 0141 255 0222
mail@michaellaird.co.uk