

GENERAL NOTES

All drawings to be read in conjunction with all architectural and consultant information, refer to drawings and specification as marked throughout:







- Plans 1300s
- Sections 1400s
- Elevations 1500s
- Finishes 1600s
- CDM 1700s
- Signage 2700s
- Joinery 2800s
- Sanitary 3100s
- Internal Elevations 3400s
- NBS Specification

Refer to detail drawings as marked throughout.

All setting out is subject to full post strip-out measured survey.

Drawings to be read in conjunction with Structural, M&E information and Fire Strategy documentation (by others).

All details are for design intent ONLY. Contractor to review and revise details for approval following site investigation, confirmation of existing conditions, full measured building survey and specialist design.

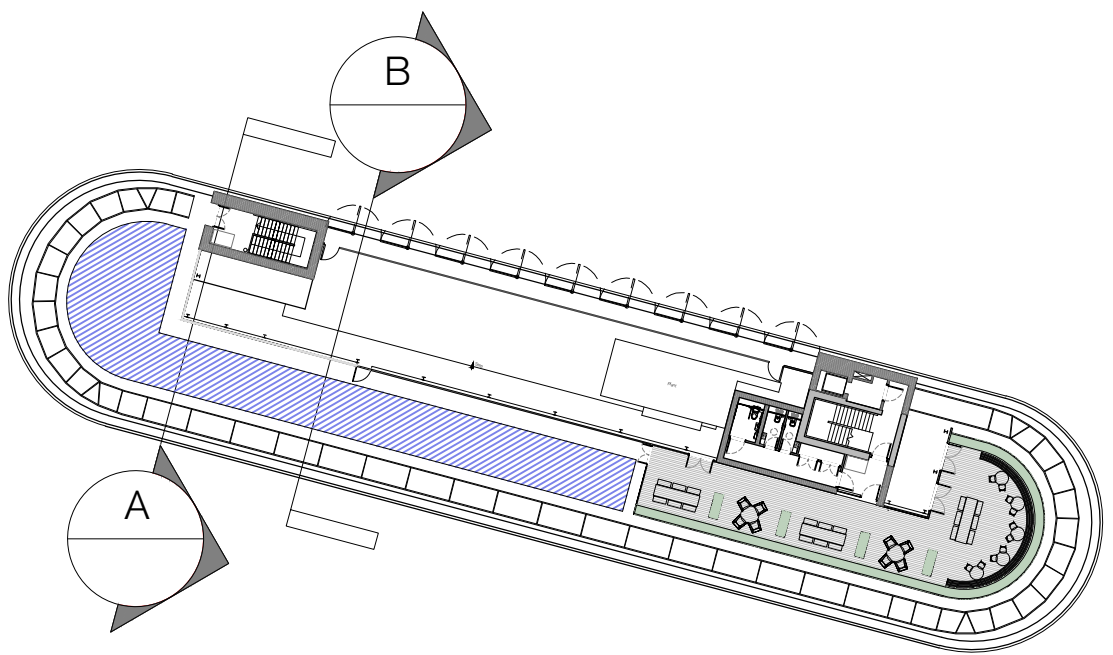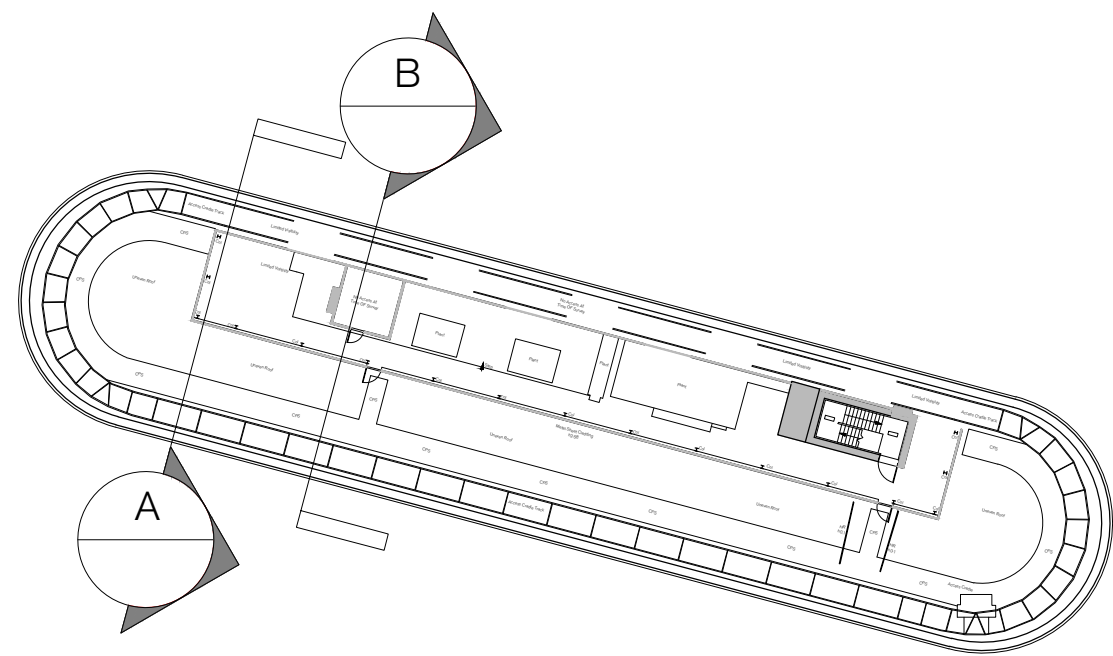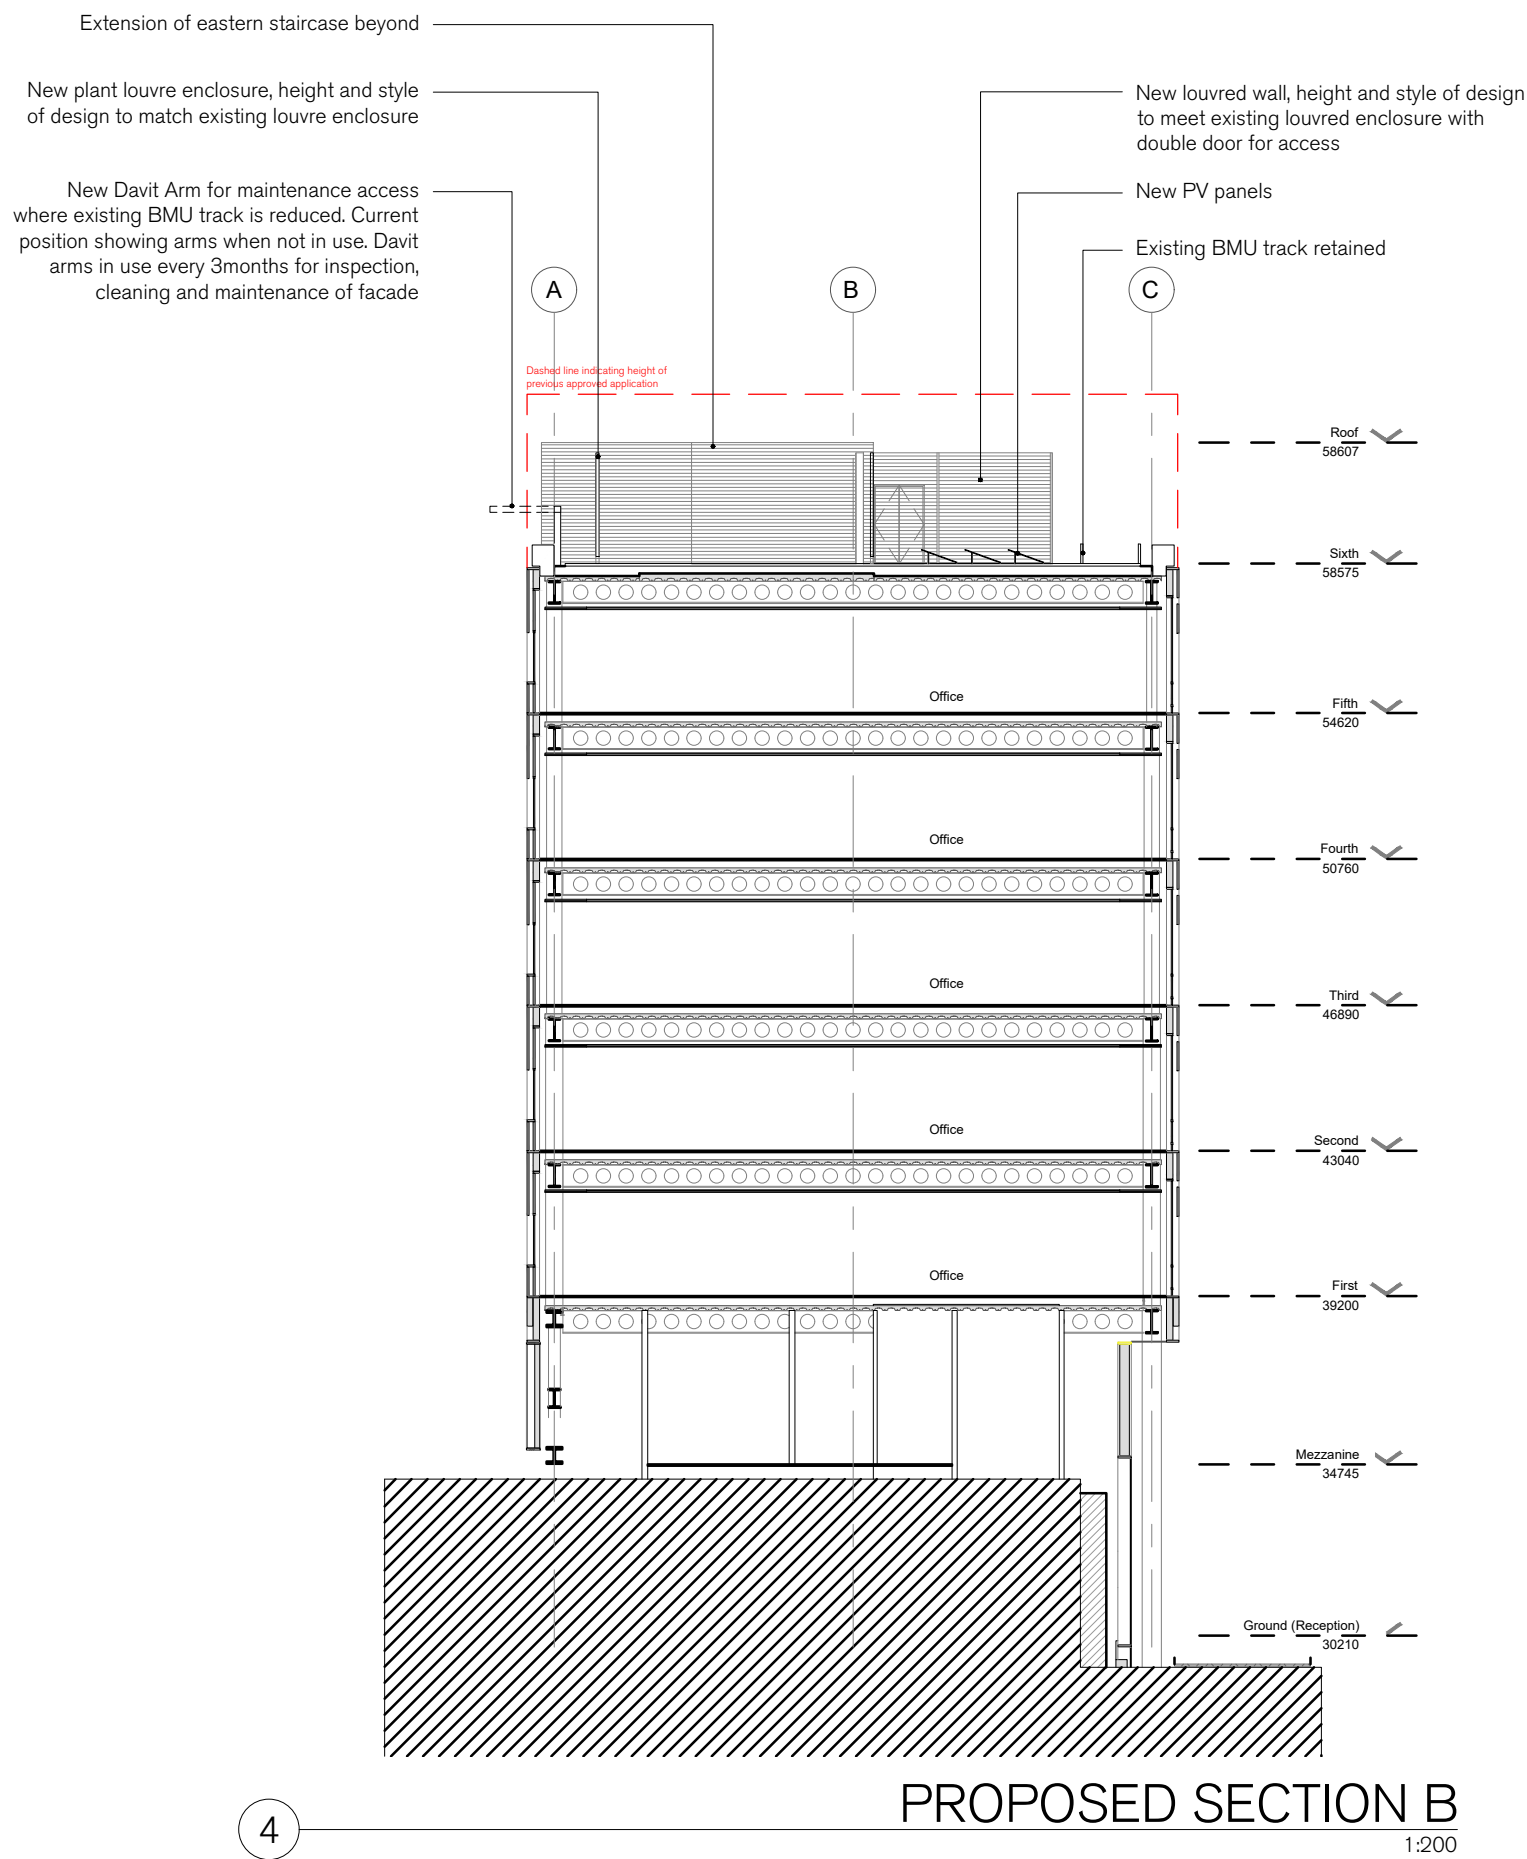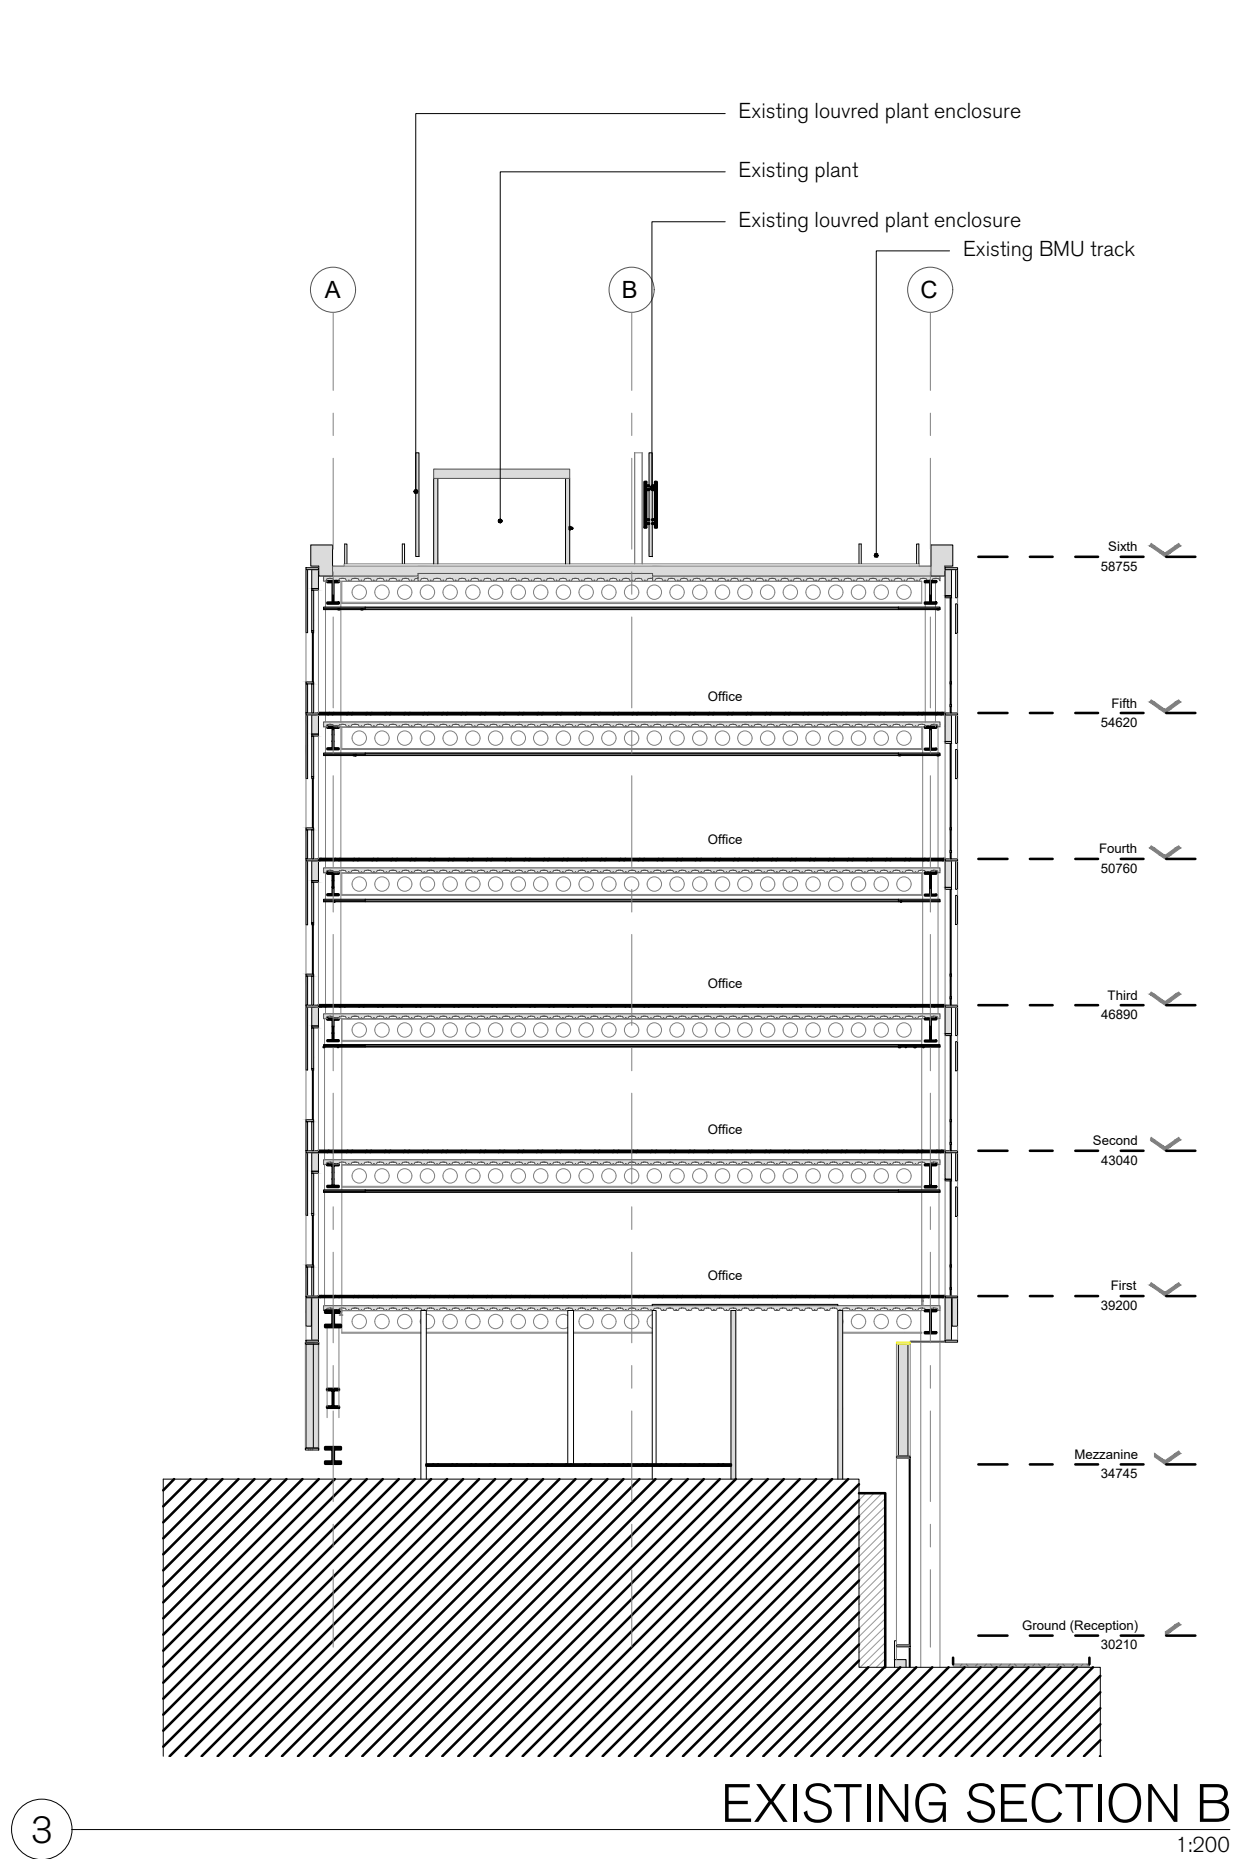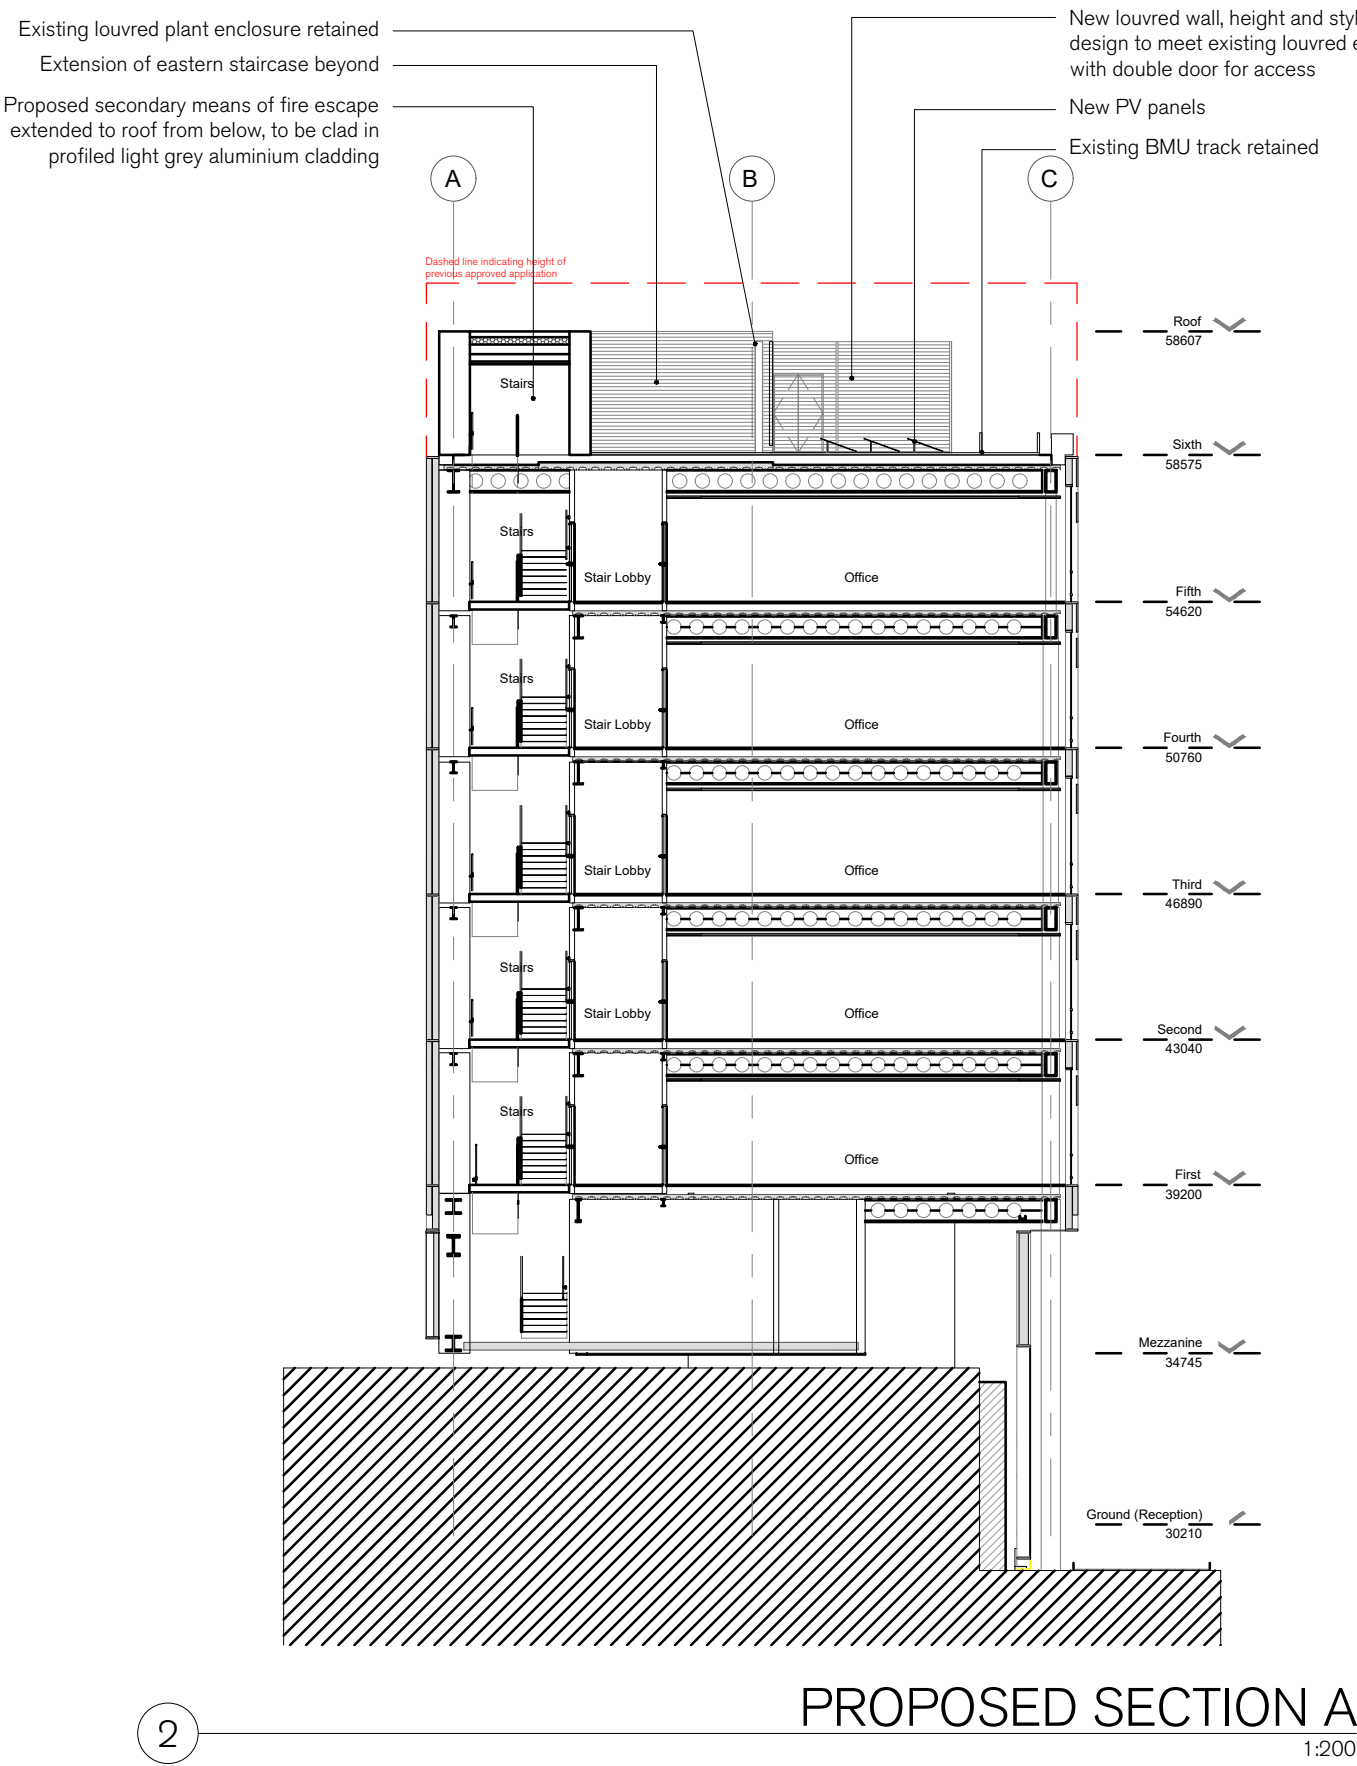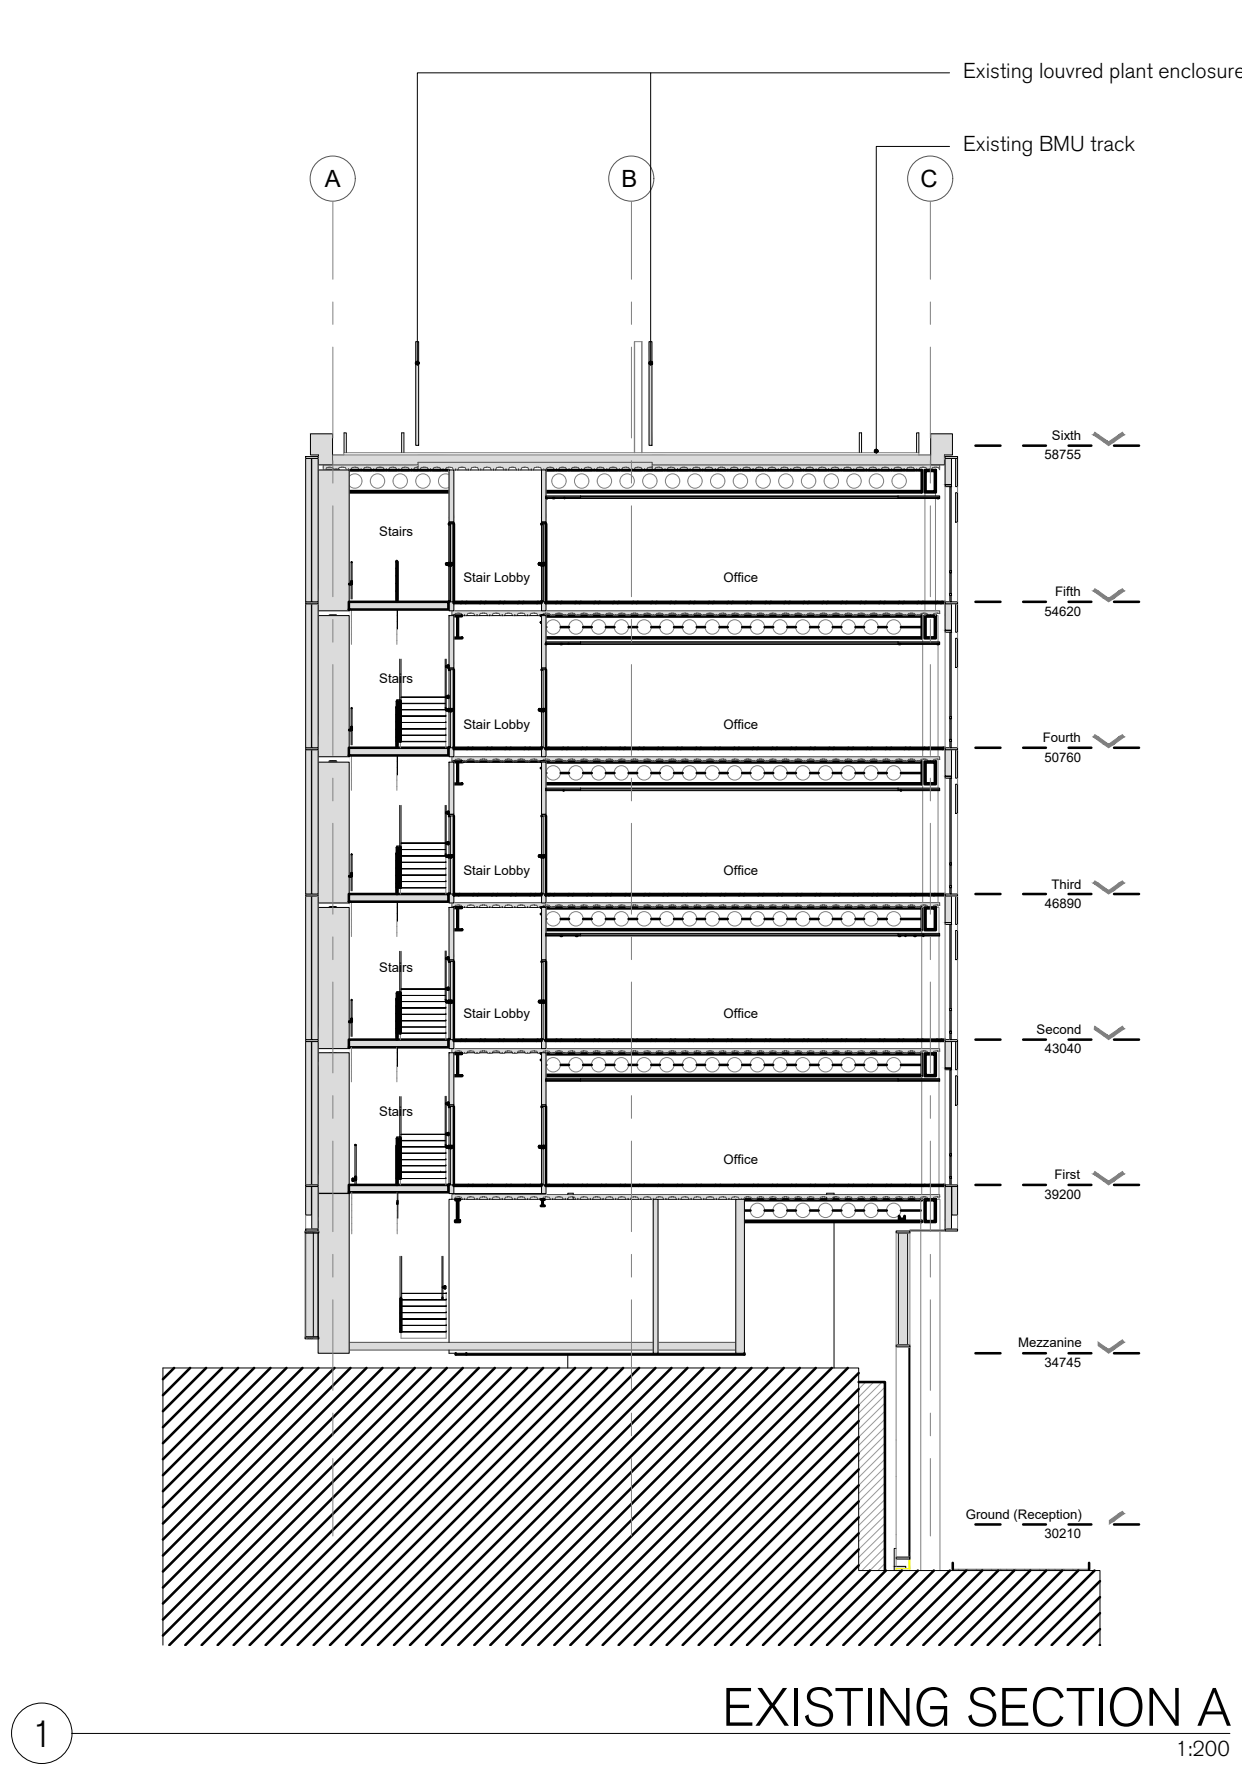

1:200
0 2 5 10 15 20m

SPRATLEY & PARTNERS
7 CENTENARY BUSINESS PARK, STATION ROAD, HENLEY-ON-THAMES, OXFORDSHIRE RG9 1DS. 01491 411277
ISSUED ONLY FOR THE PURPOSE INDICATED. THIS DRAWING TO BE READ IN CONJUNCTION WITH ALL CONSULTANTS INFORMATION. ALL DIMENSIONS TO BE CHECKED ON SITE. DO NOT SCALE. THIS DRAWING IS COPYRIGHT.

REV.	ISSUED	DESCRIPTION	DRAWN	CHECKED
-	-	-	-	-
-	-	-	-	-
-	-	-	-	-

PROJECT 4 HARDMAN SQUARE MANCHESTER	DESCRIPTION PROPOSED AND EXISTING SECTION A-A & B-B	DATE JAN '24	SCALE AT A1 1:200	JOB NO 19.803
CLIENT OSIM		DRAWN YJ	CHECKED CK	STATUS PLANNING
				DRAWING NO PL1411
				REV

S
& P