



Site RED Line Plan @ 1:50

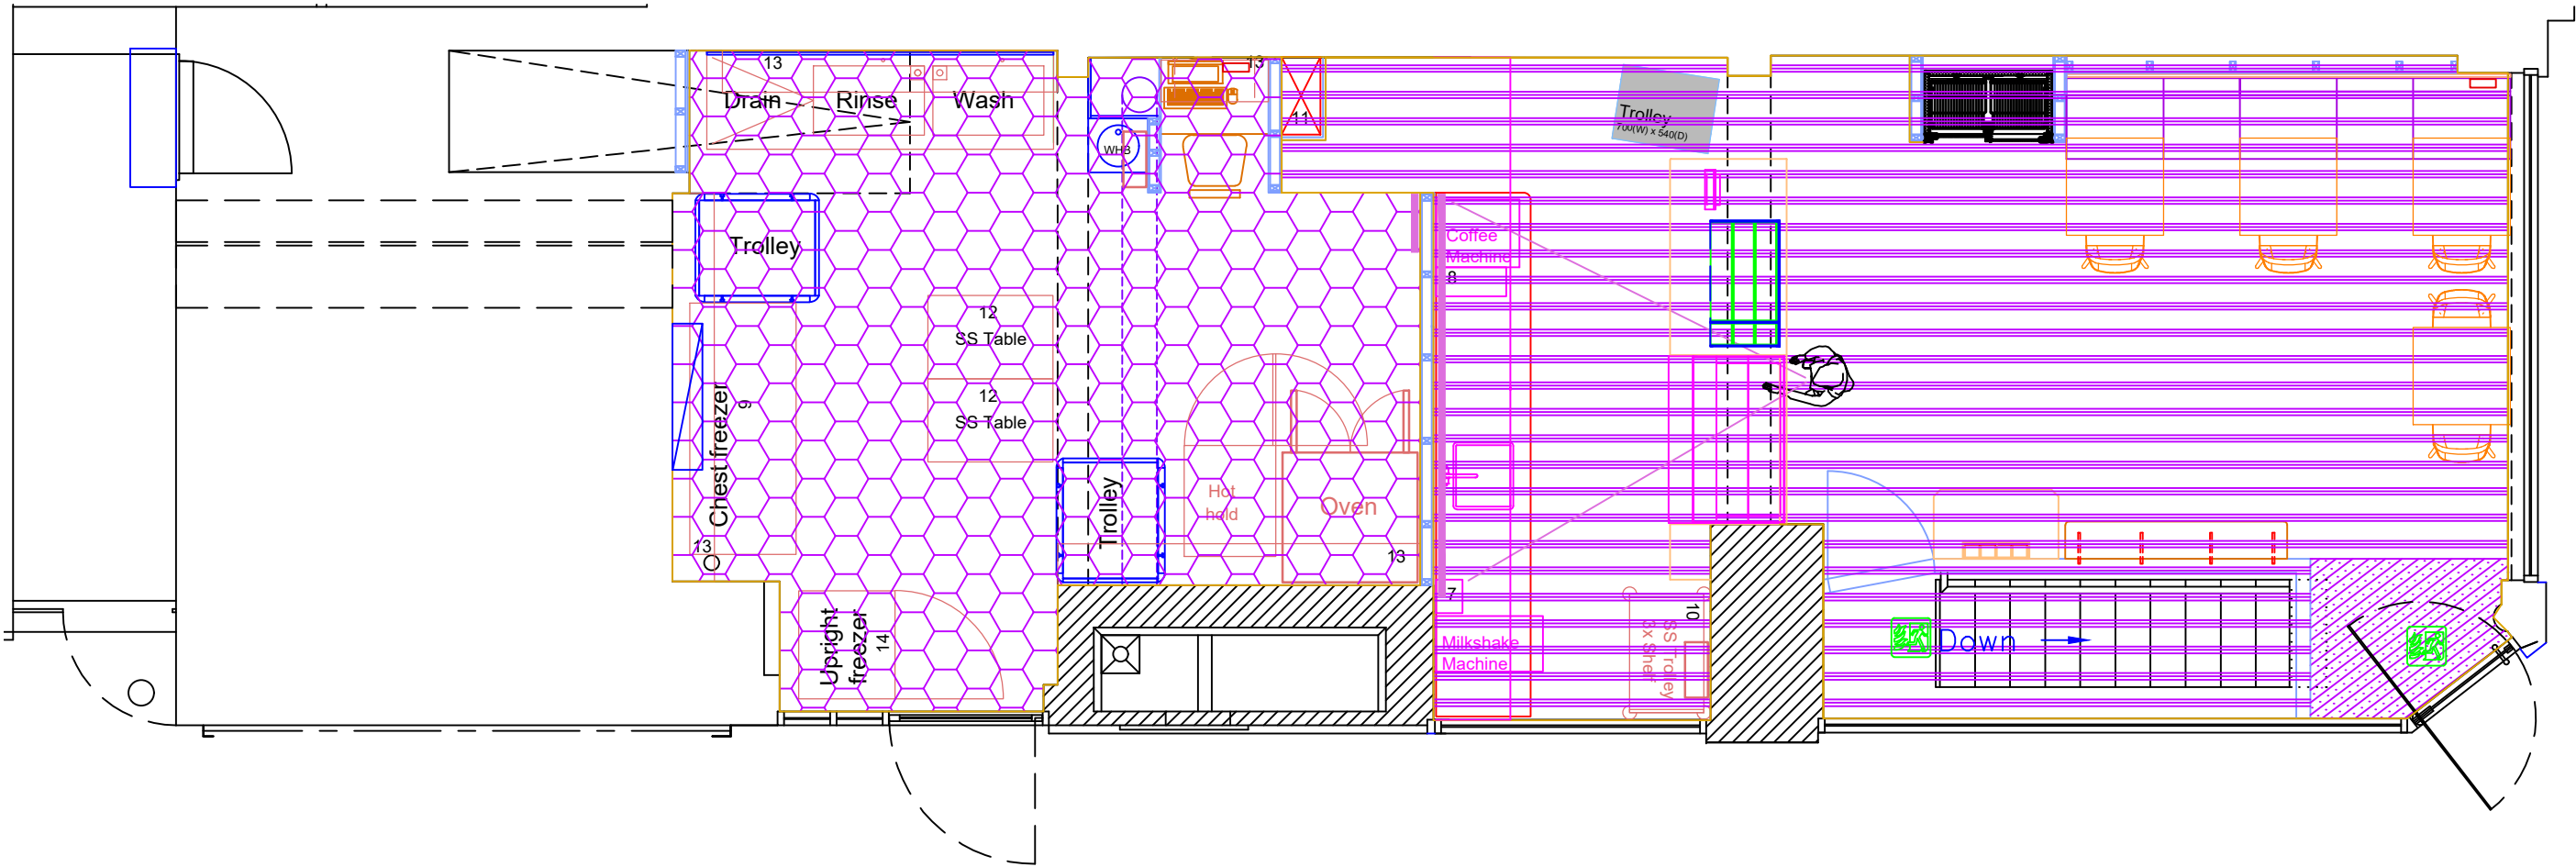

A6010 Wilmslow Road

Cawdor Road

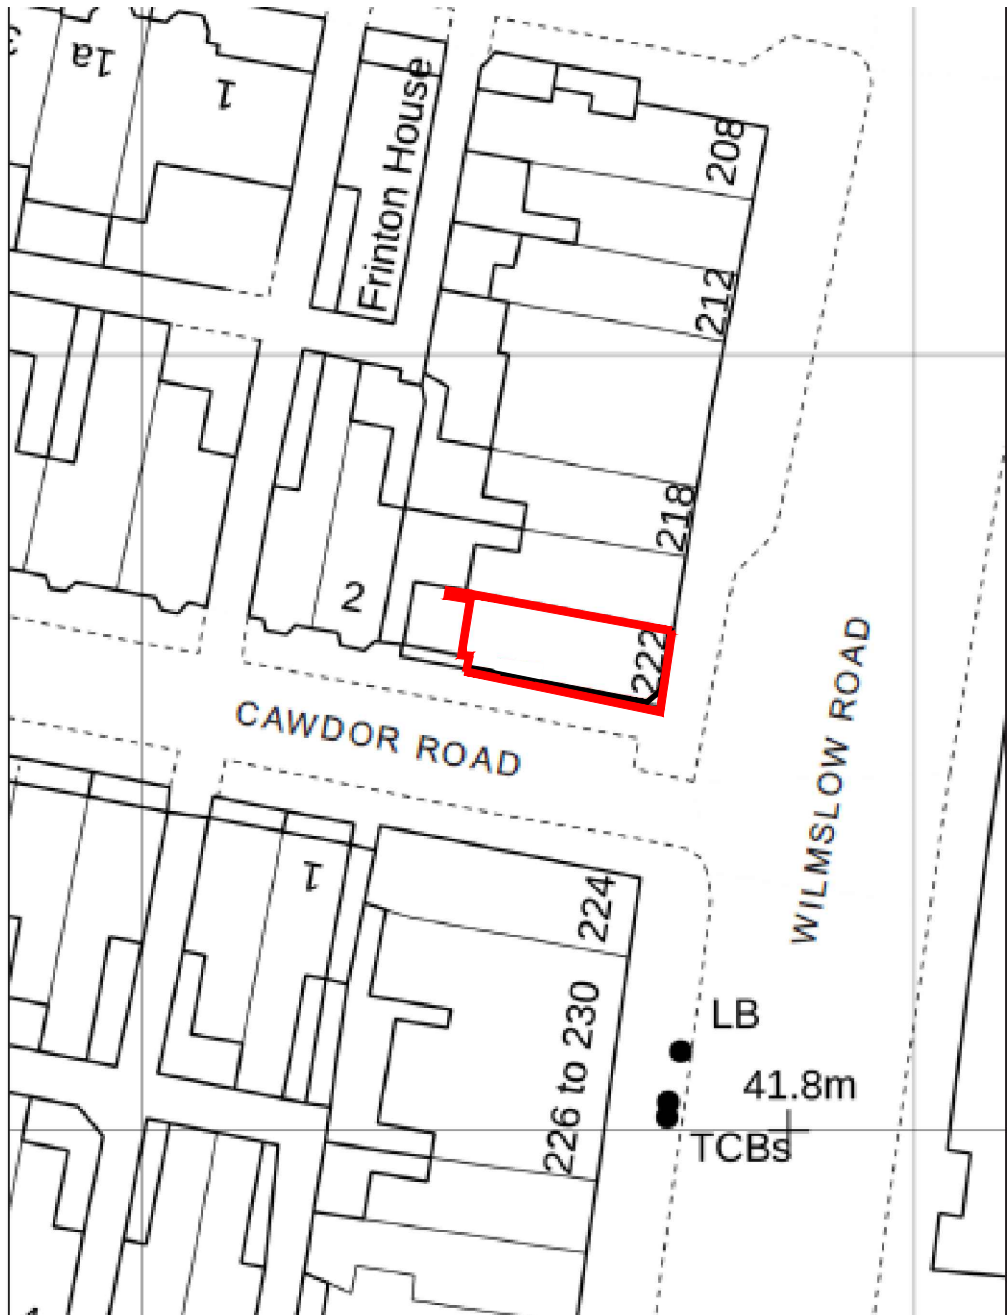

Location Plan @ 1:500

Revisions

Reference	Date
A Drawing format changed as MODE requested Drawing split into 3x parts.	17.10.2023
B Drawing format changed as MODE requested Updates.	18.10.2023
C PVT Customer barrier altered to suit Planning feedback.	18.12.2023
C PVT Seating OMITTED to suit Planning feedback.	12.01.2024

Status

Approval

This drawing is the property of Barnwood Limited. At all times it must not be copied or passed to a third party without written consent.

Figured dimensions to be read in preference to scaled.

Client



Contract

222, Wilmslow Road,
Manchester M14 6LF

Drawing Title

Planning - Proposed GA &
Site Location Plan

Date 11.10.2023	Cad Ref.
Drawing No. 13372J-03-03	Revision D
Scale 1:50 & 1:-500	Drawn By JP

Barnwood
Shopfitting

203 Barnwood Rd
Barnwood
Gloucester, GL4 3HS
Phone: (01452) 614124

Web: www.barnwood.co.uk
Email: enquires@barnwood.co.uk