

Drawing Approval Status	A ☐	B ☐	C ☐
-------------------------	----------------------------	----------------------------	----------------------------

SPECIFICATION/NOTES/LEGEND

PPC

GLASS (COLOUR AS PER HANN TUCKER REPORT)

C02	HIGHER BARRIER LOADED GLASS.	29/10/22	RT
C01	UPSTAND HEIGHT/FRAME SIZE UPDATED.	23/08/22	RT
P01	UPLOADED FOR APPROVAL.	03/05/22	RT
REV	DESCRIPTION	DATE	CHK

UNIT 1, STEPHENSON INDUSTRIAL ESTATE,
STEPHENSON ROAD,
WASHINGTON NE37 3HR
TELEPHONE:- TYNESIDE 0191 2764418
FAX:- 01912766729

CONTRACT
SWAN HOUSE - MANCHESTER

CONTRACT NO: 2347	DRAWN BY: AA	DATE: 03/05/22
SCALE: NTS	CHECKED BY: RT	DATE: 03/05/22
DRAWING NO: NEG-A-31-021		REV: C02

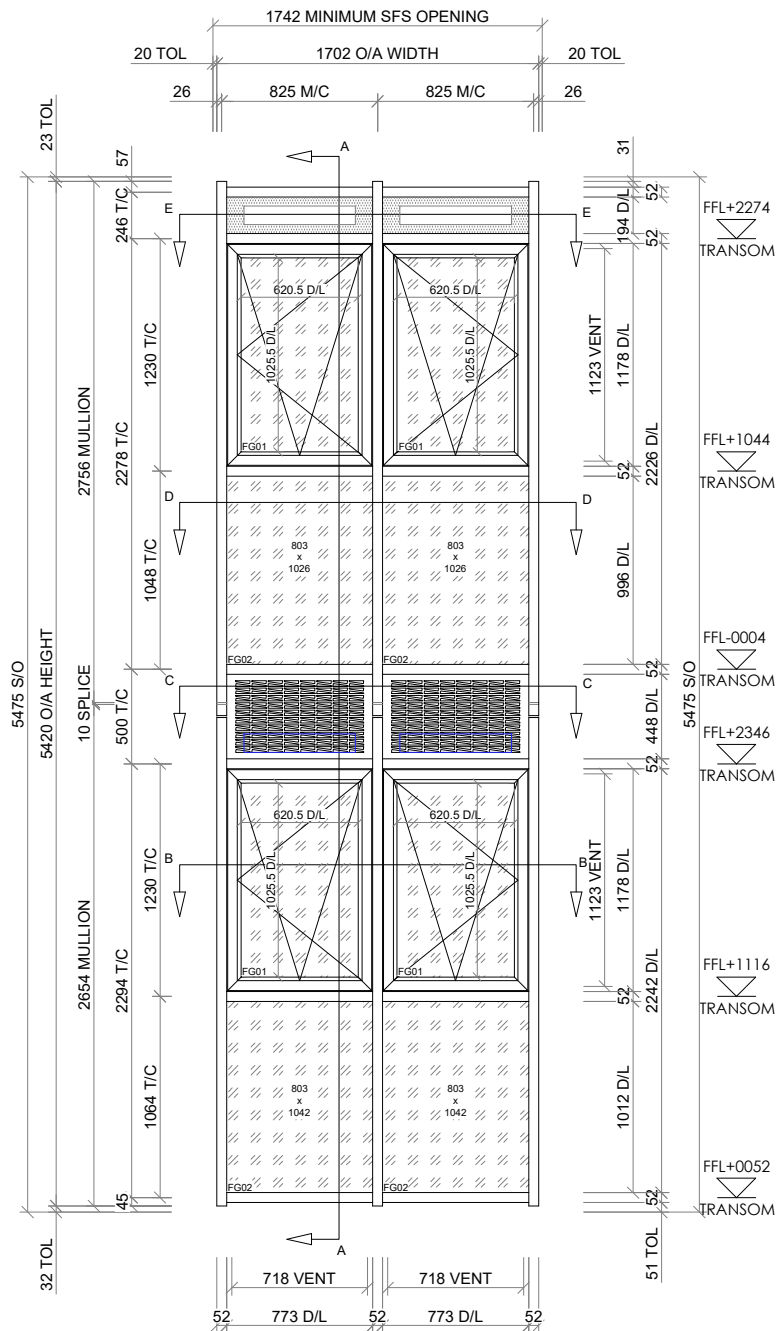


TABLE SHOWS TOTAL AMOUNT OF EACH CW
TYPE SPLIT INTO ELEVATION, GLASS SPEC
AND BOX SIZES.

KEY

EW01-O-110

ELEVATION CW TYPE GLASS SPEC BOX SIZE

