




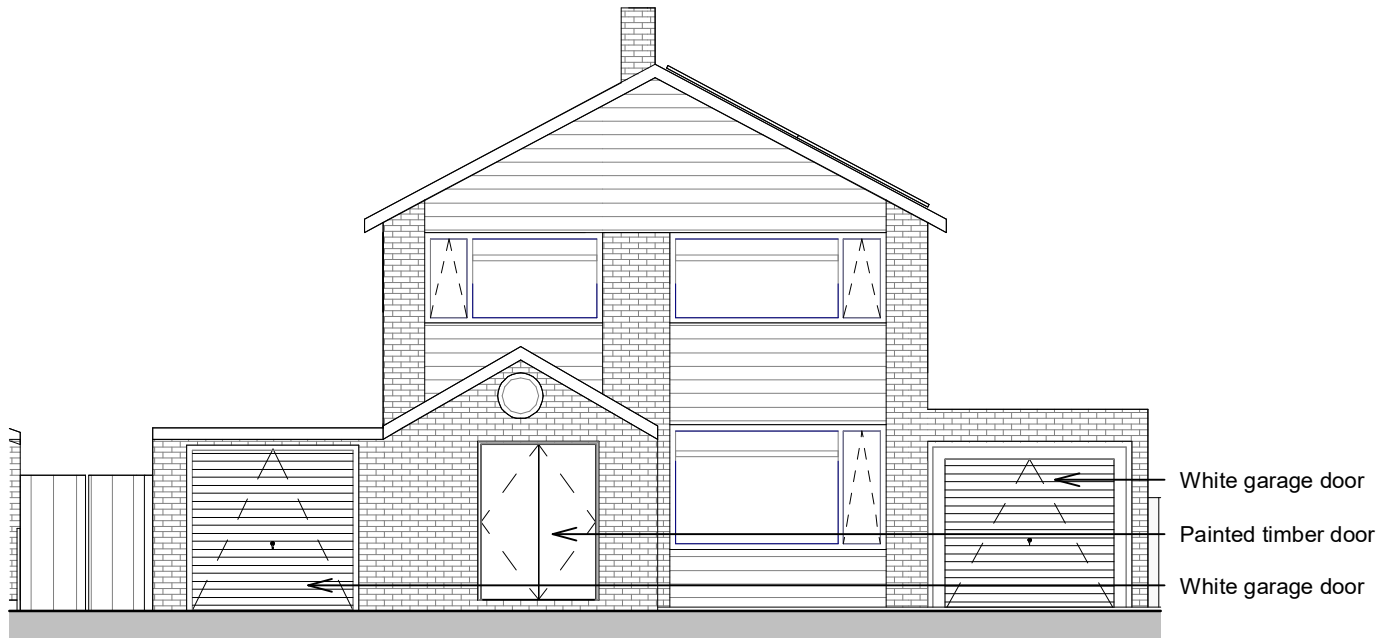


1
201 Front (west) elevation Copy 1
1 : 100

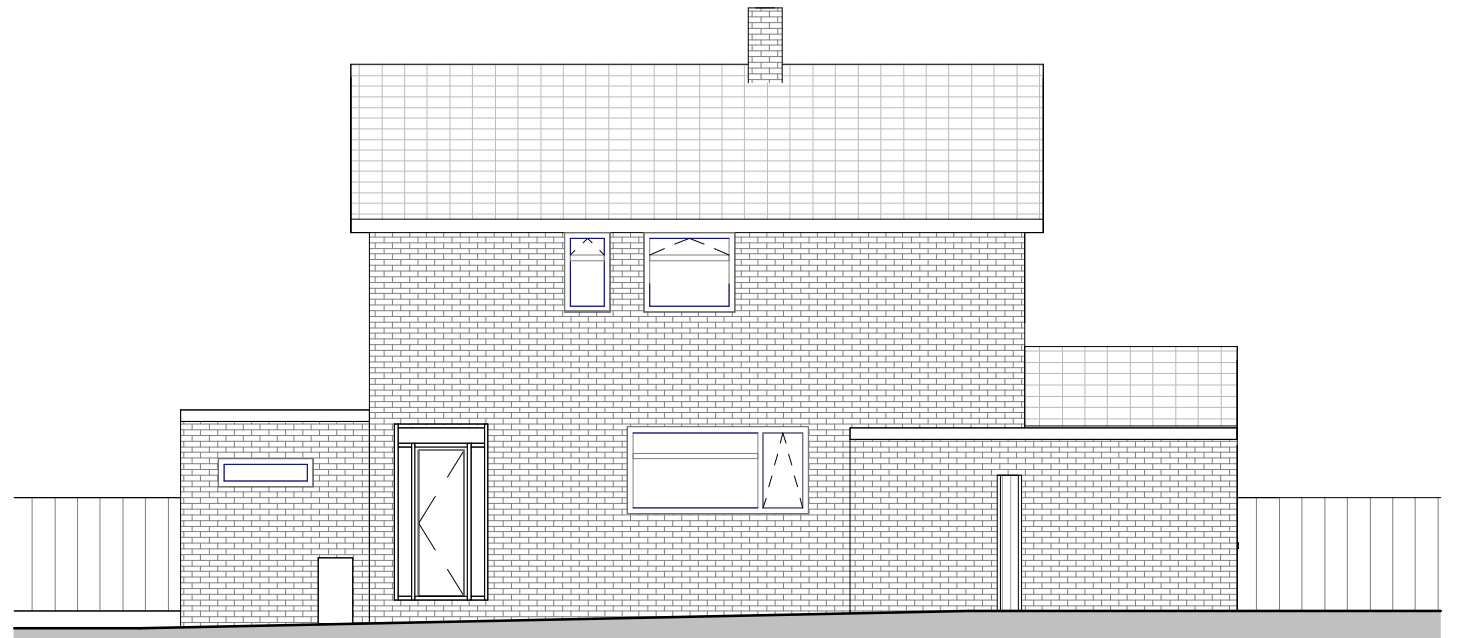

2
201 Side (north) elevation Copy 1
1 : 100

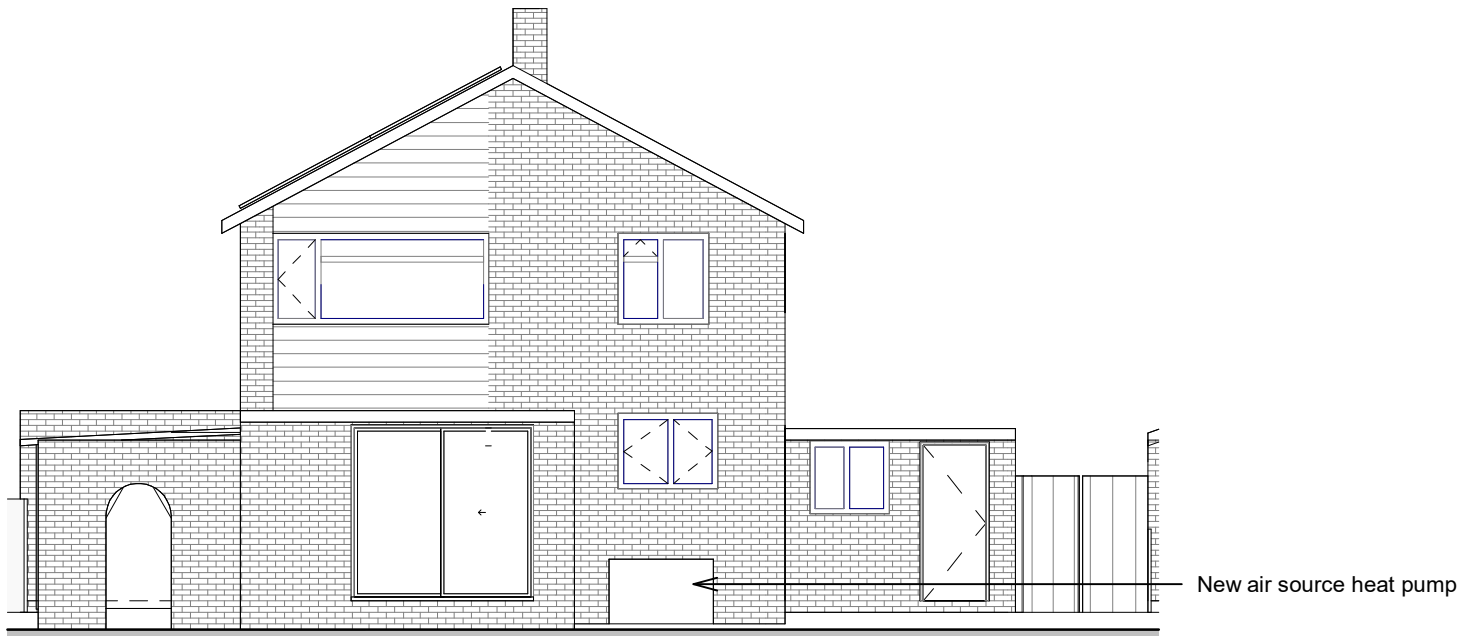

3
201 Rear (east) elevation Copy 1
1 : 100

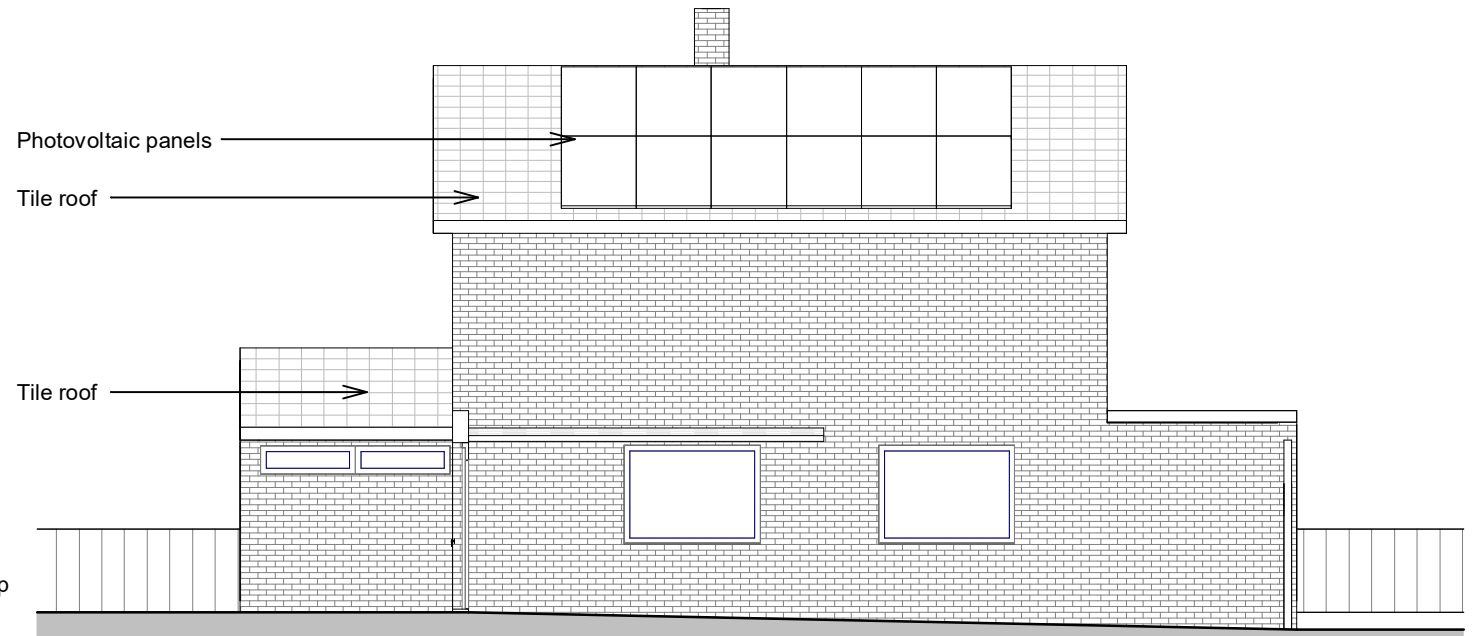

4
201 Side (south) elevation Copy 1
1 : 100

<p>Scale bar</p> <p>1 0 1 2 3 4 5</p> <p>SCALE 1:100 m</p>		<p>KEY</p> <p>horizontal white cladding board</p> <p>brick</p> <p>fence</p>		<p>No. Revision Date Initial Chk'd</p>					<p>Low Energy Retrofit - 95 Bleak Hey Road</p>	
									<p>Proposed elevations</p>	
									<p>Scale @A3 1 : 100</p>	<p>Status Planning</p>
									<p>Suitability S2</p>	<p>Revision -</p>
									<p>Drawing Number 95BHR - 95B - A - 202</p>	