



PLAN

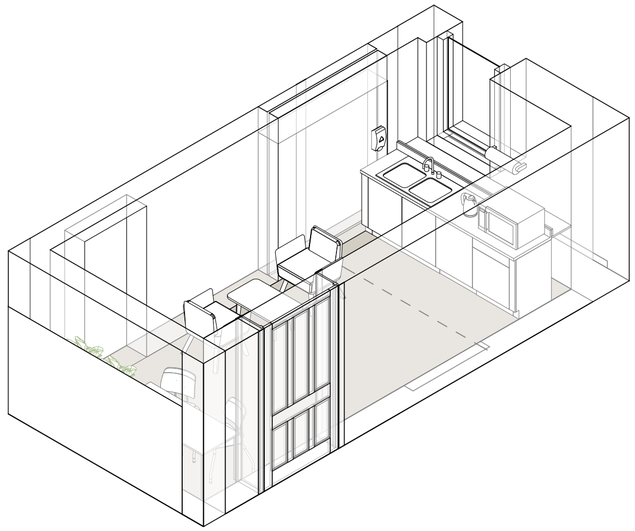


3D VIEW

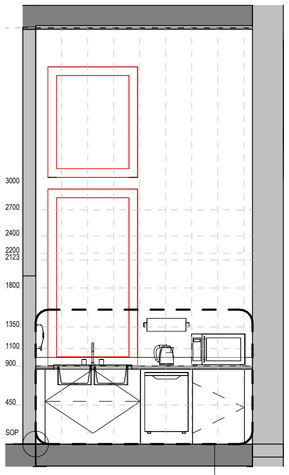


ELEVATION A


1
4011-RBUM-ARC-XX-XX-DR-A-4011

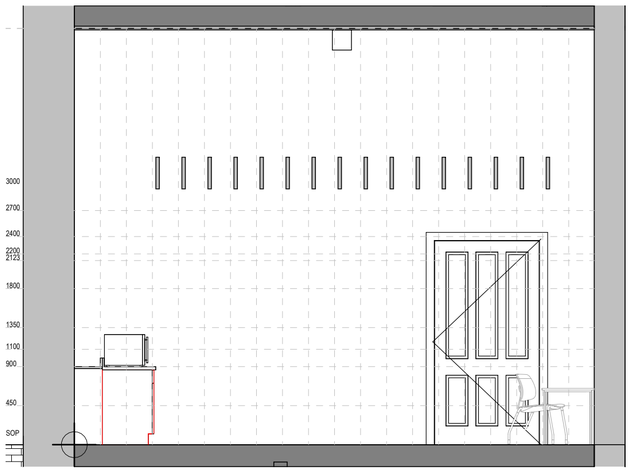

ELEVATION B

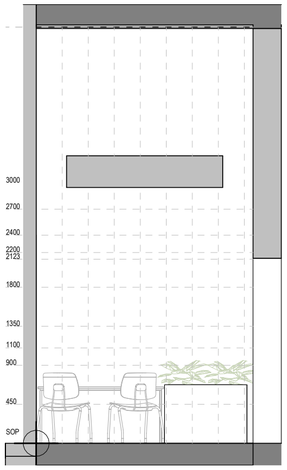


ELEVATION C

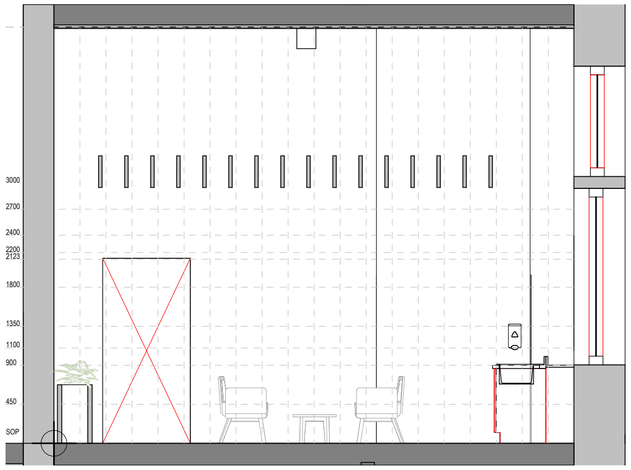

ELEVATION D


4011-RBUM-ARC-XX-XX-DR-A-4011

2

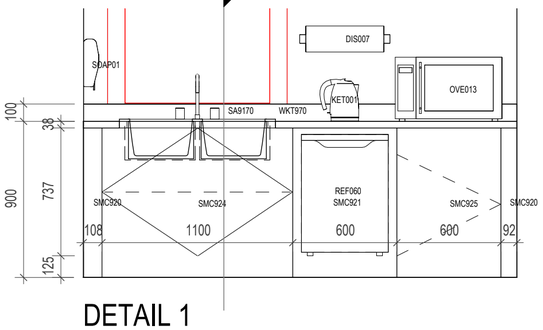

DETAIL 1

1 : 25

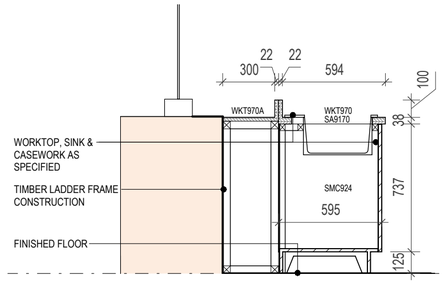

DETAIL 2

1 : 25

SETTING OUT POINT:

S.O.P.

WIP / UNCONTROLLED SCHEDULES:

NOTE; NOT OFFICIAL PRODUCTION INFORMATION SCHEDULES

DUE TO THE ONGOING DEVELOPMENT OF THE BIM MODEL, ANY INFORMATION SCHEDULED IS ONLY REPRESENTATIVE OF THE WIP AT THE SPECIFIC TIME AT WHICH THE SCHEDULE WAS GENERATED. ANY UNCONTROLLED BIM SCHEDULE GENERATED FROM THE BIM MODEL SHOULD THEREFORE BE CONSIDERED INDICATIVE ONLY AND ITS USE LIMITED SOLELY TO REFERENCE PURPOSES IN THE PREPARATION OF SCHEDULES AND ASSESSMENTS BY OTHERS RESPONSIBLE FOR COSTING, INSTRUCTING, ORDERING OR PROCUREMENT. IBI GROUP DOES NOT ACCEPT RESPONSIBILITY FOR THE DESCRIPTIONS, PRODUCTS, REFERENCES, QUANTITIES, SIZES, DIMENSIONS, CAPACITIES, AREAS, WEIGHTS, ETC. LISTED WITHIN BIM SCHEDULED INFORMATION. ANY DISCREPANCIES WHICH BECOME APPARENT SHOULD IMMEDIATELY BE RAISED WITH THE ARCHITECT AND/OR OTHER RELEVANT PARTIES.

M&E TERMINALS, FIXTURES & FITTINGS:

PLEASE REFER TO SEPARATE M&E DESIGN AND SETTING OUT INFORMATION.

THE TYPES AND LOCATIONS OF ANY M&E TERMINALS, FIXTURES AND FITTINGS SHOWN ON THE ARCHITECTURAL DRAWINGS ARE INDICATIVE AND TO BE REGARDED AS BRIEFING INFORMATION TO INFORM THE M&E SERVICES CONSULTANTS AND/OR M&E INSTALLERS OWN DESIGN INFORMATION. IBI GROUP (UK) LTD ACCEPTS NO RESPONSIBILITY FOR THE ACCURACY OF TYPES, SPECIFICATIONS, QUANTITIES AND LOCATIONS OF M&E TERMINALS, FIXTURES AND FITTINGS.

SETTING OUT OF GROUP 1 & 2 FIXTURES & FITTINGS:

POSITION GROUP 1 & 2 FIXTURES AND FITTINGS BY MEANS OF THE PLANNING GRID SHOWN ON EACH WALL ELEVATION (NOTE THE SETTING OUT POINT (SOP) FOR THIS GRID IS LOCATED AT THE BOTTOM LEFT HAND CORNER OF EACH WALL ELEVATION) WITH THE BOTTOM/TOP OF COMPONENTS MOUNTED AT THE HEIGHTS SHOWN ON THE VERTICAL GRID AND**GENERALLY** WITH ONE SIDE/EDGE ON OR 100mm OFF THE 300mm HORIZONTAL GRID (EXCEPTIONS BEING WHERE, FOR EXAMPLE, COMPONENTS ARE LOCATED SYMMETRICALLY BETWEEN IMMEDIATELY ADJACENT PROJECTING WALLS).

DISCREPANCIES:

ANY DISCREPANCIES SHOULD BE RAISED WITH THE ARCHITECT/M&E SERVICES CONSULTANT AS SOON AS THEY BECOME APPARENT.

CODE	DESCRIPTION	COUNT
TAB002	TABLE, 600H 1200W 600D	1

Notes:

- This drawing is copyright.

- Do not scale dimensions from this drawing.
- This drawing is to be read in conjunction with all other relevant drawings. All discrepancies on this drawing are to be reported to the architect.
- Do not modify any element of this drawing.
- Use drawing only for purpose(s) issued.
- This drawing may contain colour.

North Point

Scale Bar

0 0.5m 1.5m 2.5m

Scale: 1:50

Key Plan

The following external model files are included within this drawing:

Rev	Date	Revision Notes	Draw n	Revie w
P2	2023/12/01	Listed Building Consent Submission.	AB	RM
P1	2023/10/06	Stage 4 Issue for Costing	AB	RM

Logos

MANCHESTER 1824
The University of Manchester

ARCADIS

Project
Rutherford Building

Drawing Title
Touch Down 1.054

Job Number	Date	Security Classification	Drawn By
141532			Author
Scale@A2	Purpose		Reviewed By
As indicated	LISTED BUILDING CONSENT		Checker

Drawing Number	Revision	Suitability
4011-RBUM-ARC-XX-XX-DR-A-4011	P2	S0